

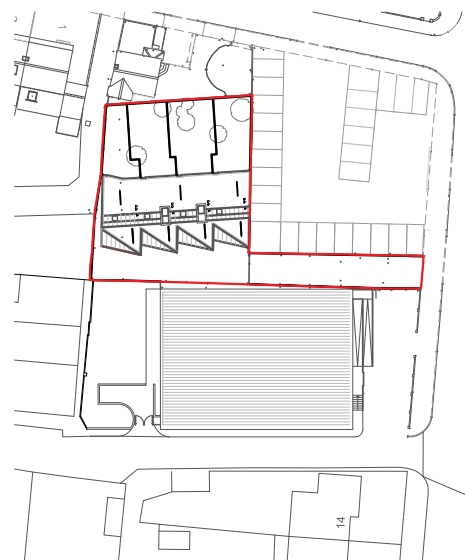
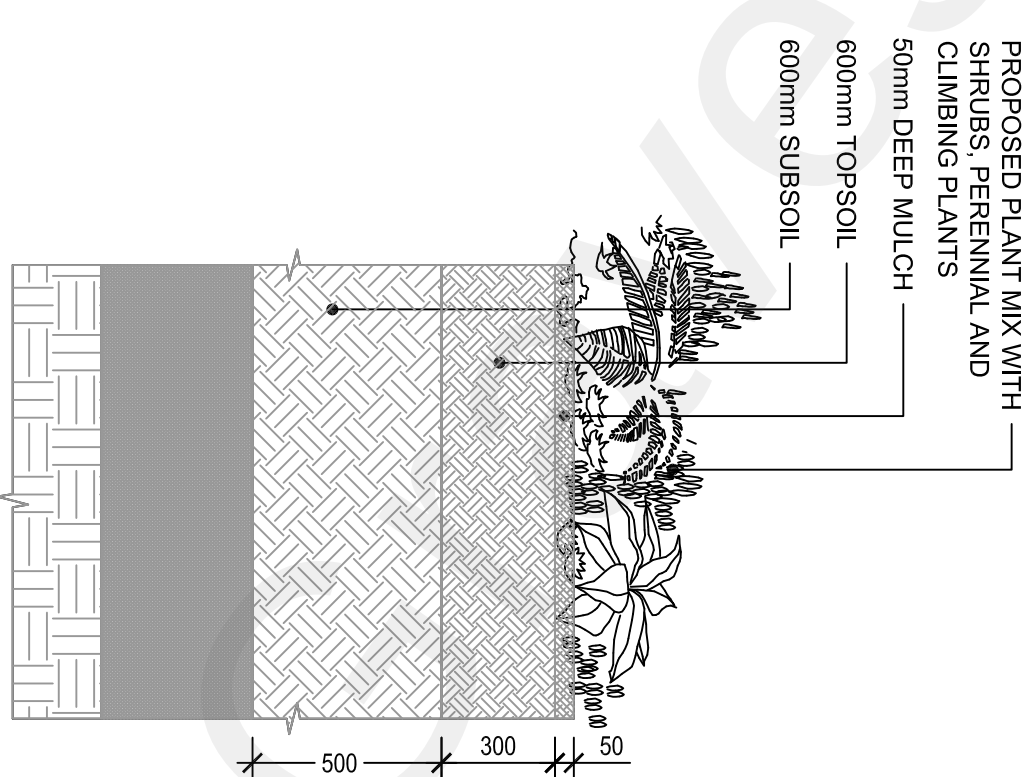
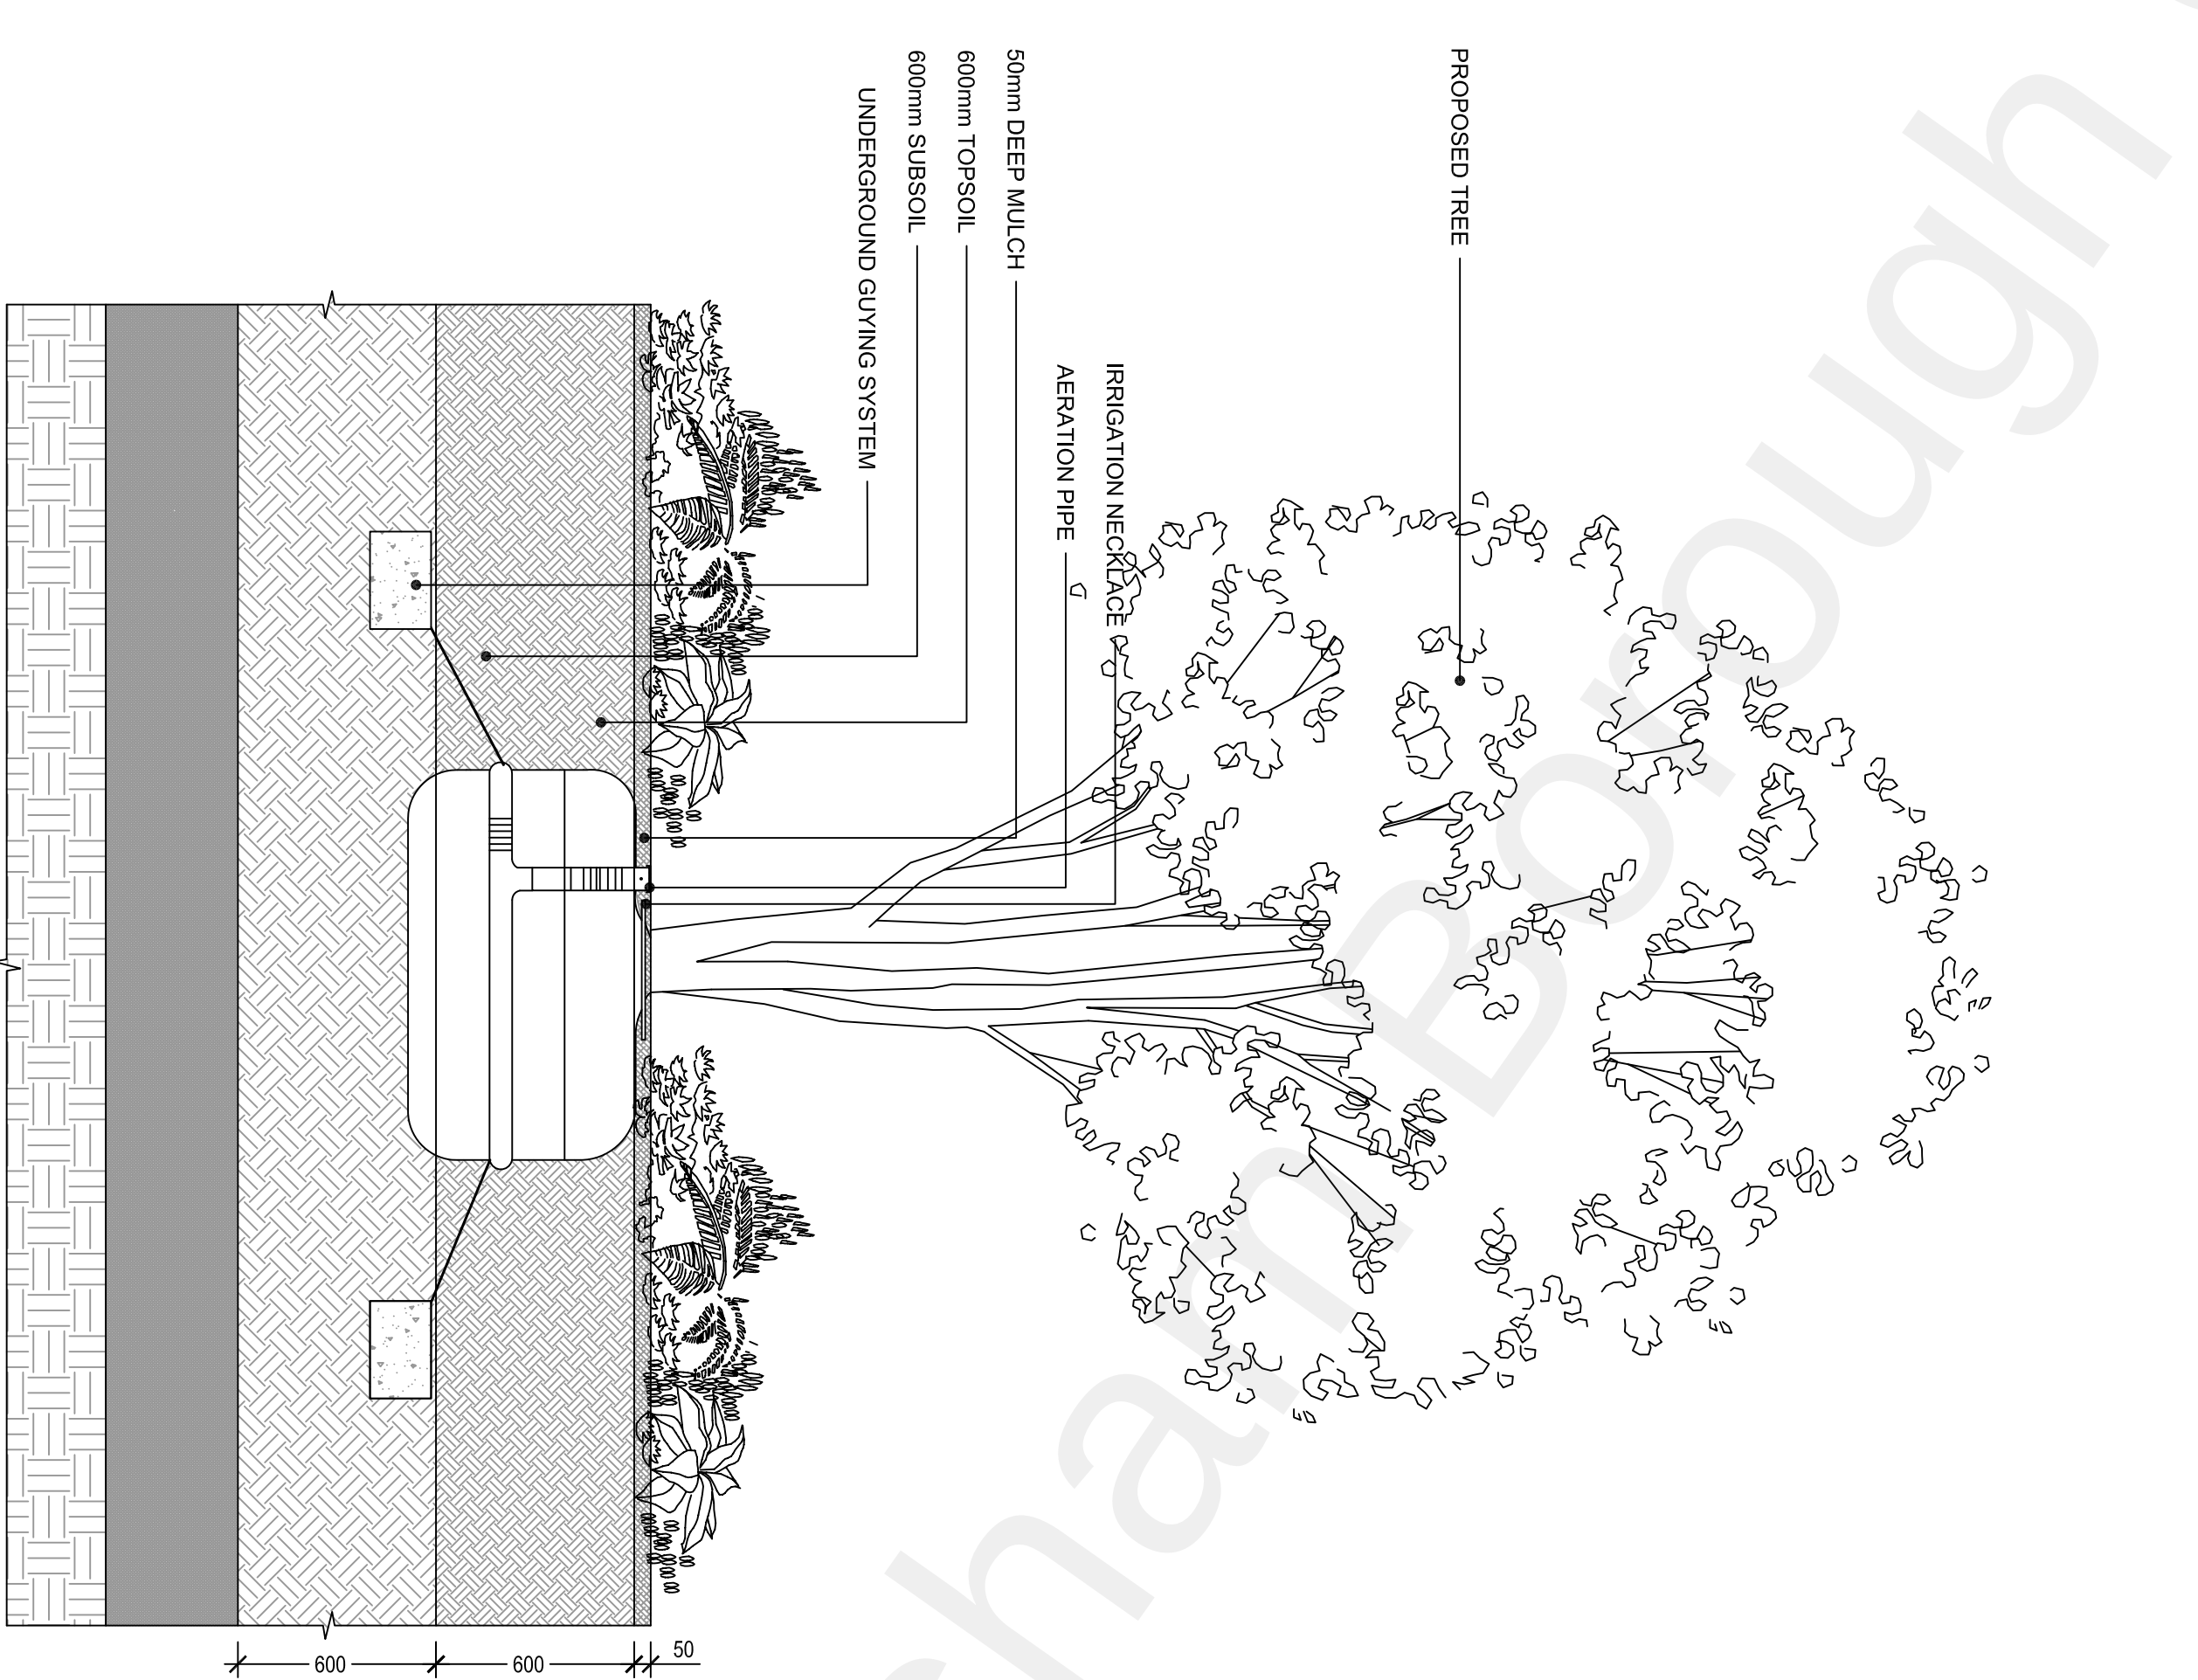
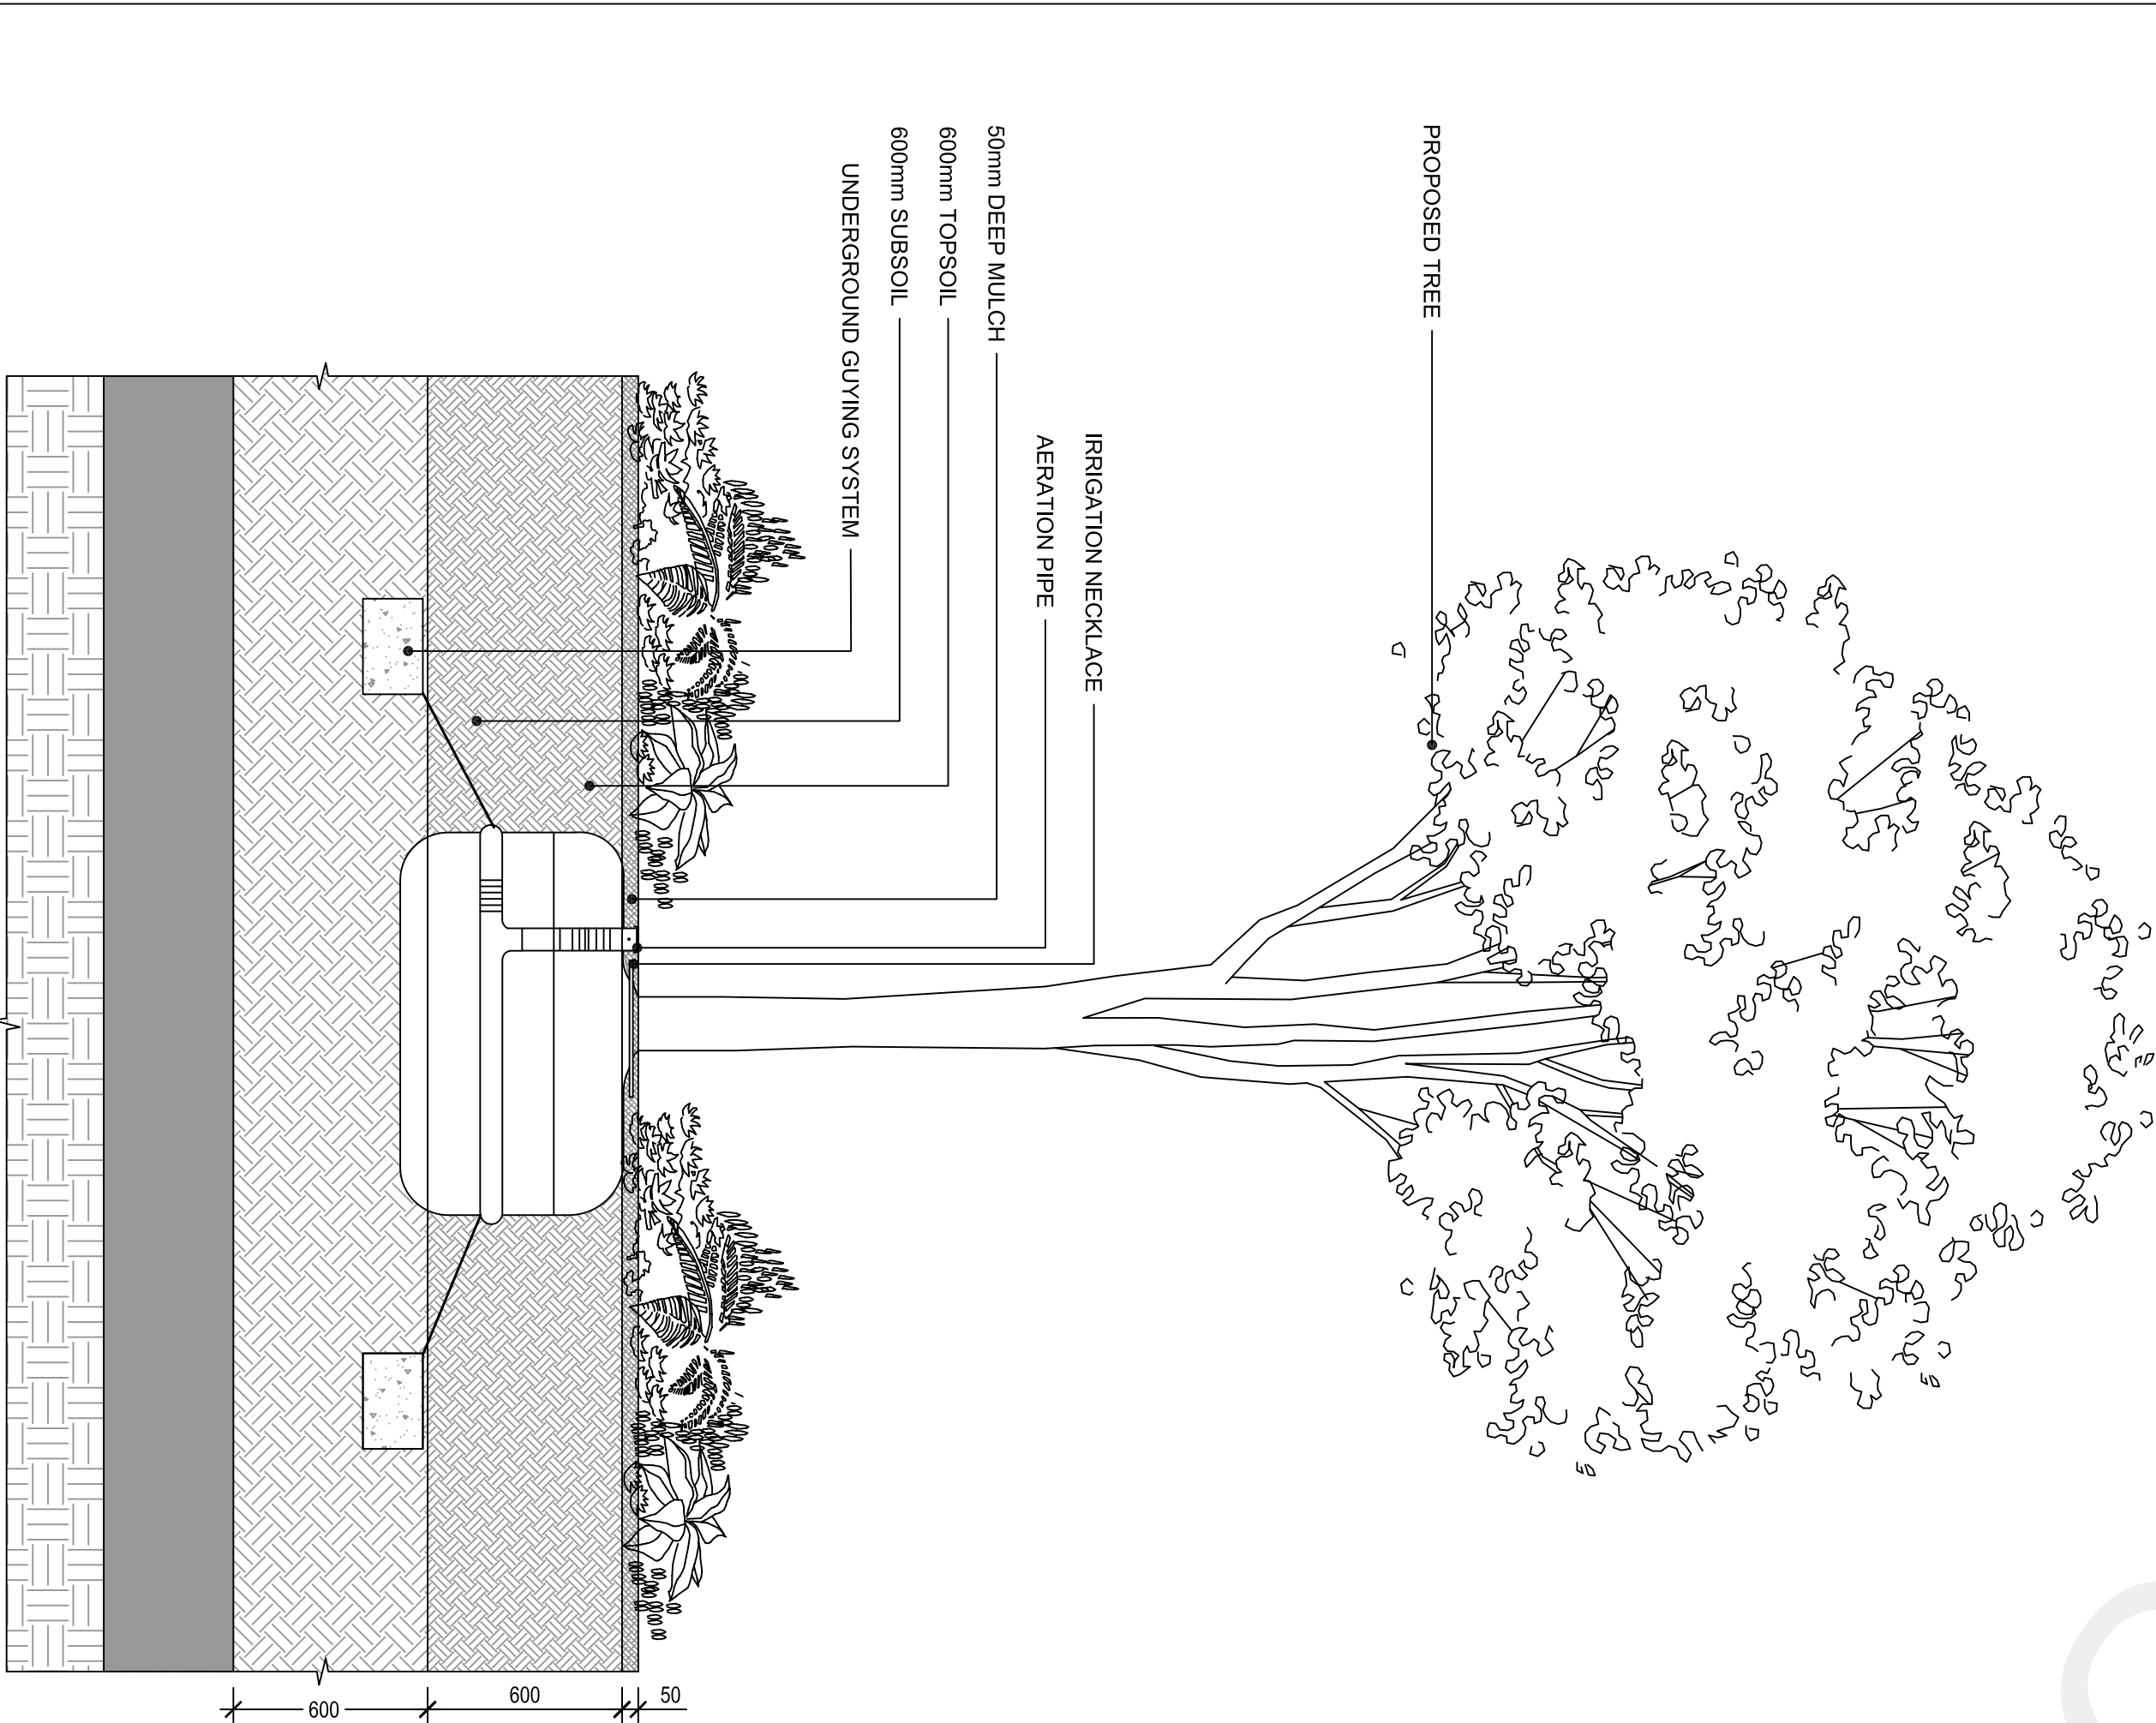
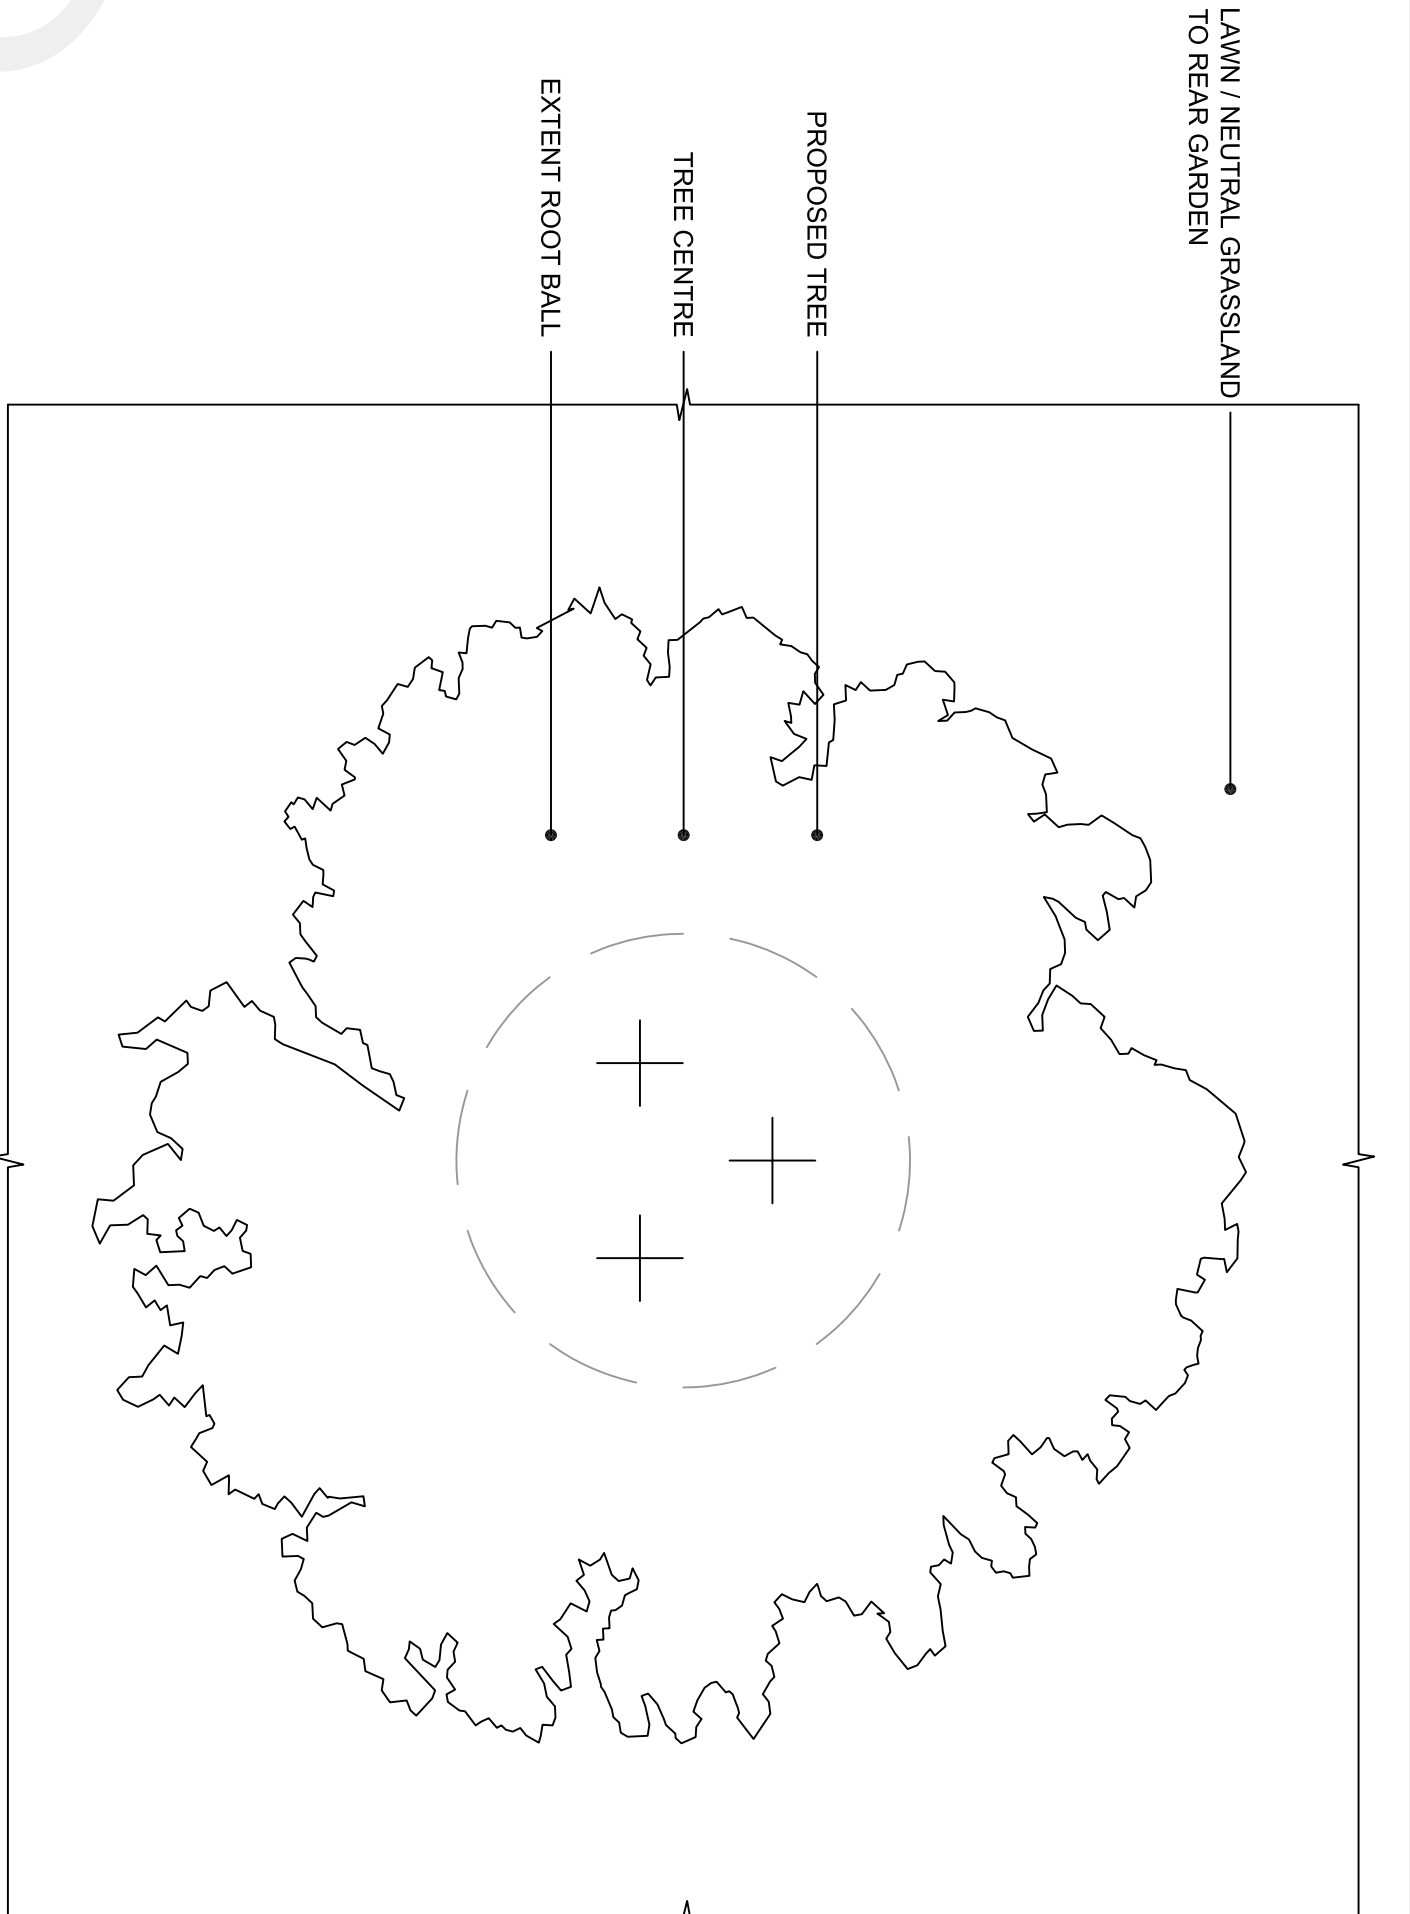


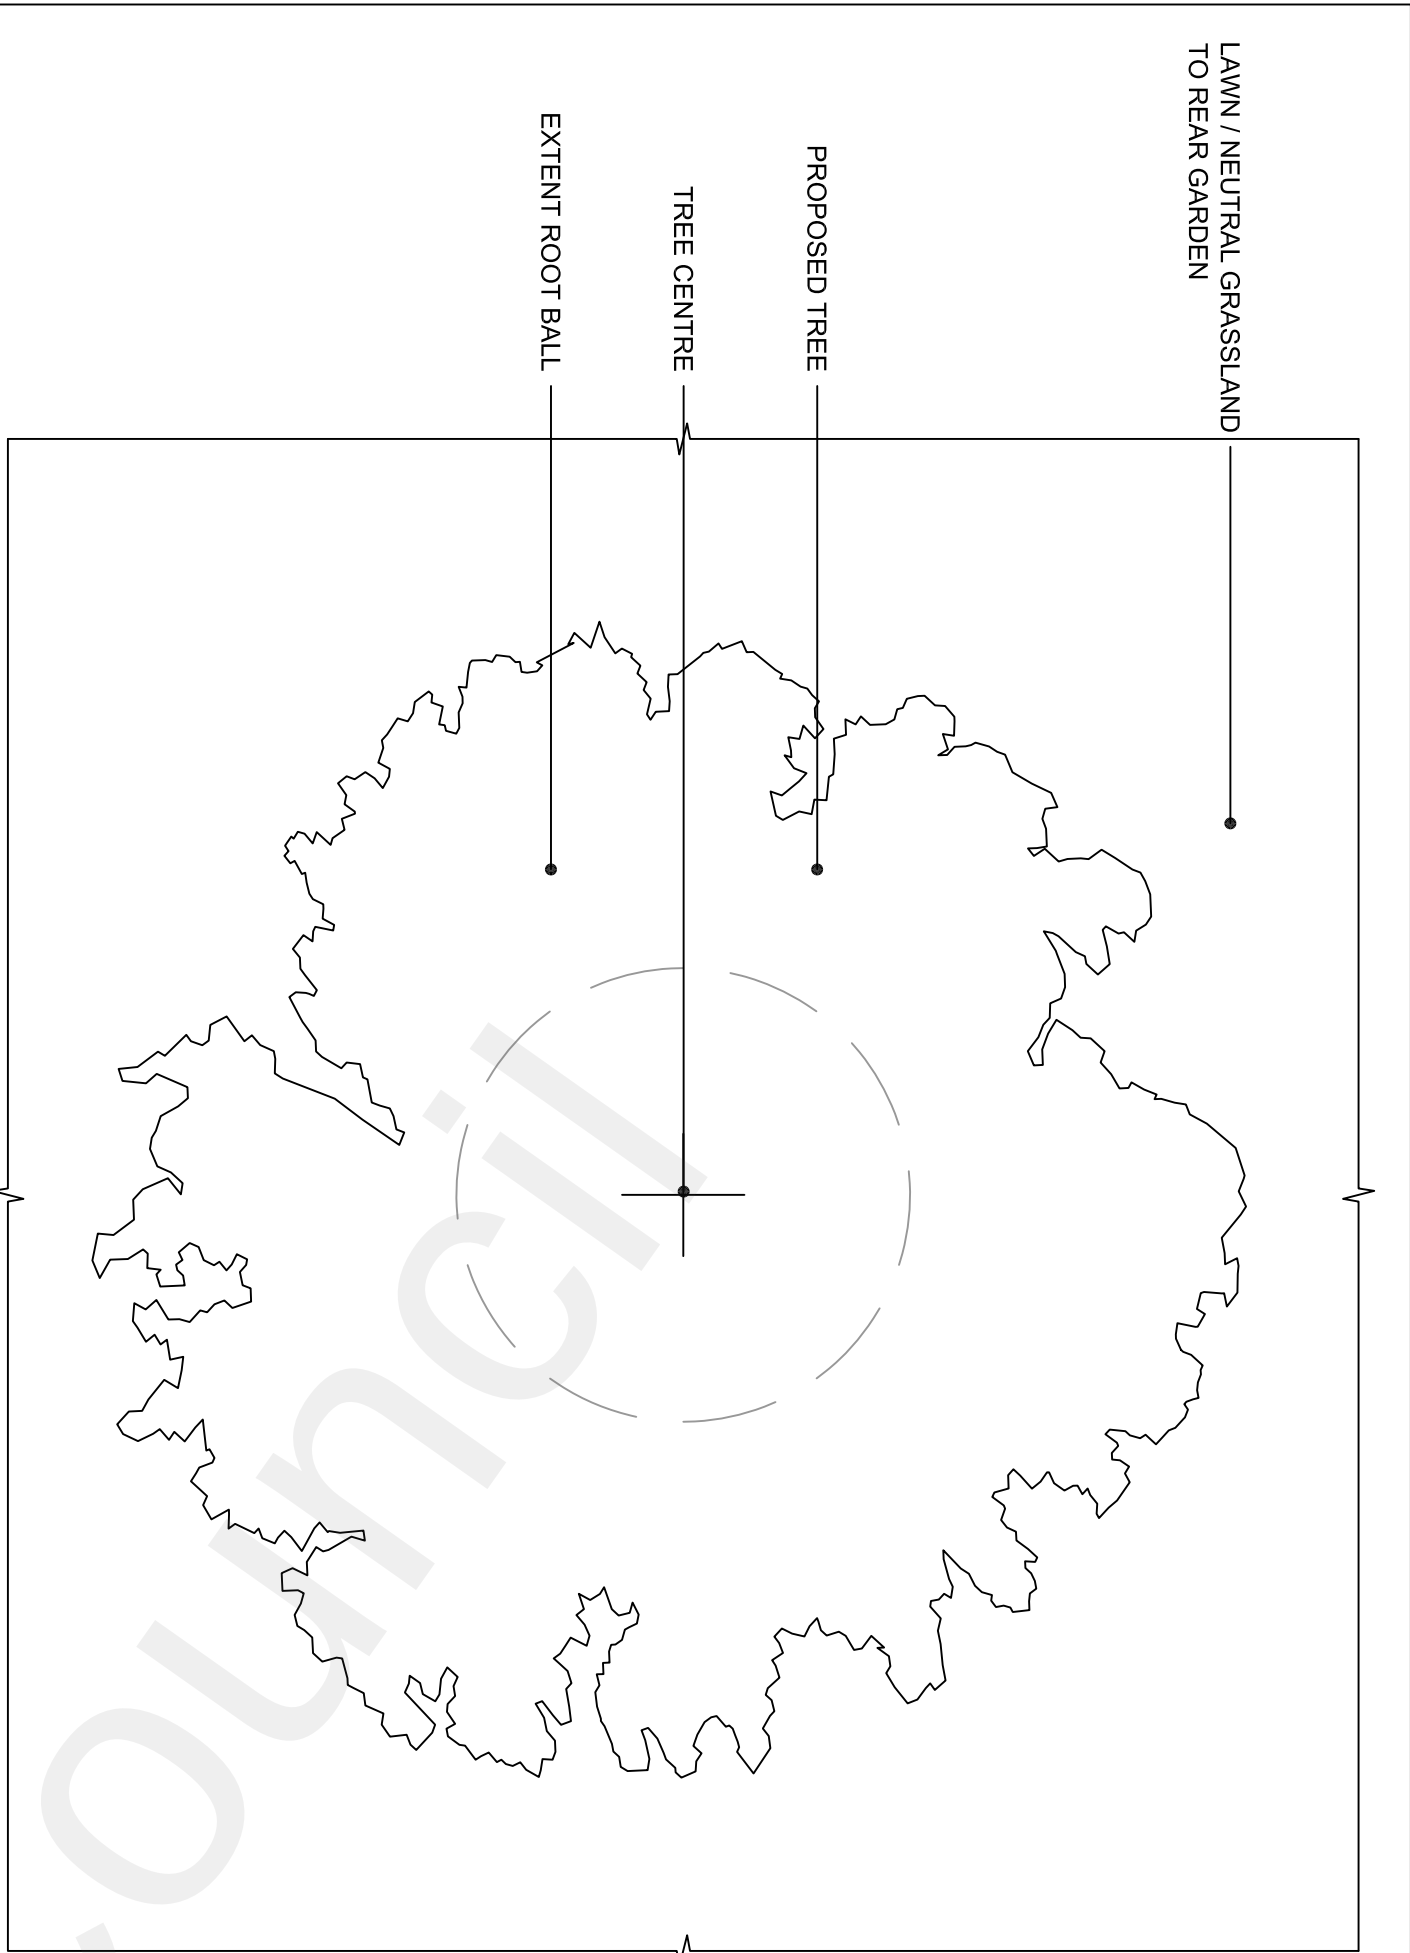

Key Plan.

General Notes			
1.	Do not scale drawings. Dimensions govern. Use figured dimensions only where they are shown otherwise.		
2.	All levels are in meters unless noted otherwise.		
3.	All dimensions shall be verified on site before proceeding with the work.		
4.	Any discrepancies on these drawings shall be brought to the immediate attention of Maude Pirel, Chartered Landscape Architect.		
5.	Any areas indicated on these drawings are for guidance only, no responsibility is taken for their accuracy.		
6.	Information shown on these drawings is not valid for construction. Please refer to the status of the drawing in the title block for the most up-to-date information.		
7.	Information shown on these drawings is not valid for construction. Please refer to the status of the drawing in the title block for the most up-to-date information.		
8.	Engineers drawings and specifications. Where any inconsistency occurs, these shall be brought to the immediate attention of Maude Pirel, Chartered Landscape Architect.		
9.	No responsibility is taken for any circumstances which arise from the reproduction of these drawings after alteration, amendment or abbreviation or if it is issued in part or issued incompletely in any way.		
Status			
Rev.	Date	Reason for Issue	CHK
02	04/10/2022	DETAILS FOR PLANNING	MP
01	02/09/2022	DETAILS FOR PLANNING	MP
00	25/07/2022	DETAILS FOR PLANNING	MP

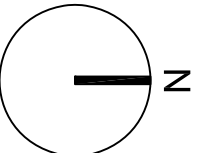

Client
Stem Homes Ltd
The Stude 6 Horn, Lane Greenwich, London SE10 0RT.

Project Name:
Goldsmith Mews, Gravesend

Title:
**External Works
Planting Details**

Project No.:	Sheet First Issue Date:	Scale at ISO A1:
2021-07	25/07/2022	1:20
Sheet Number:	Revision	
L-ZZ-00-501	02	

1 DETAIL 1 - TREE PLANTING DETAIL, SINGLE STEM - Q28
Scale 1:20 @ A1

2 DETAIL 2 - TREE PLANTING DETAIL, MULTI-STEM - Q28
Scale 1:20 @ A1

3 DETAIL 3 - PLANTING NEXT TO
BIKE STORAGE
WITH SHRUBS, PERENNIAL
AND CLIMBING PLANTS - Q28
Scale 1:20 @ A1