


Block plan/Site Layout plan

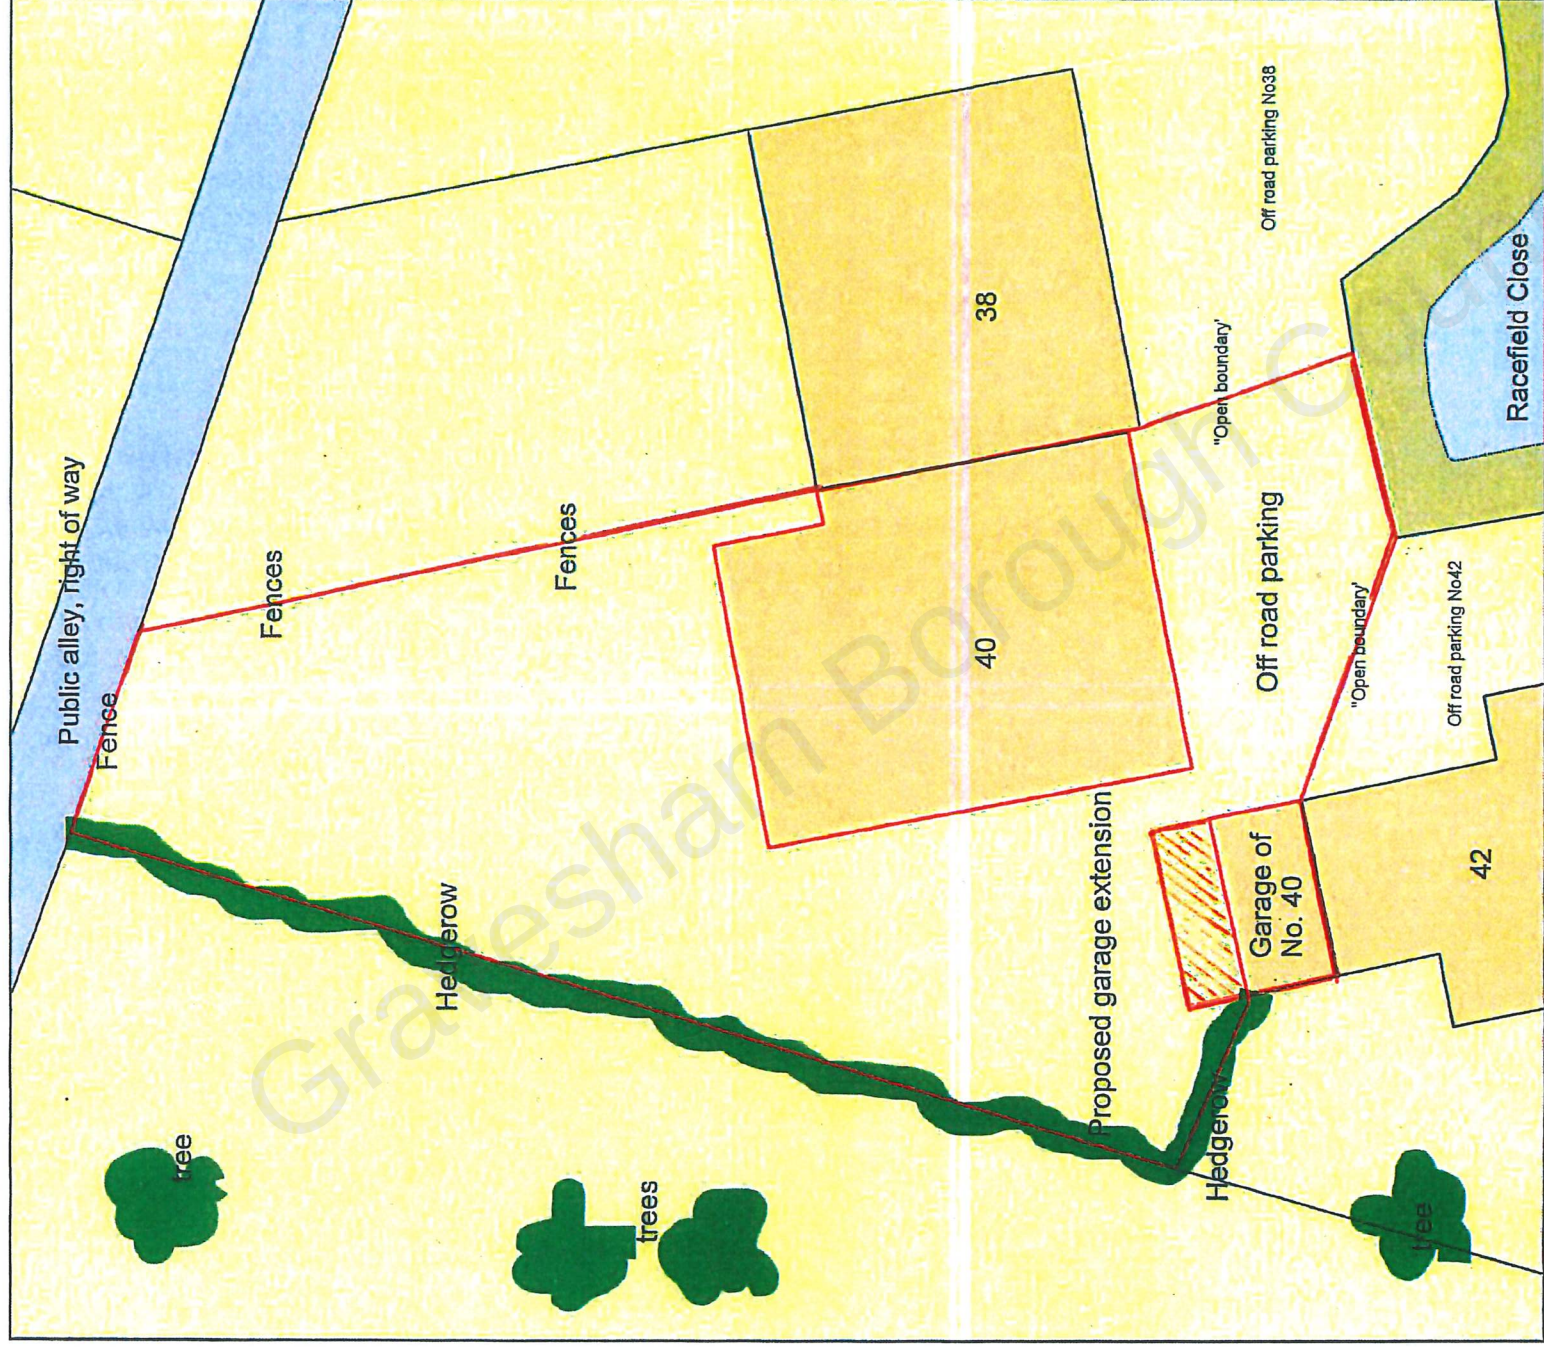

ReQuestaPlan

Plan Produced for: Mr & Mrs Jeff Saward

Date Produced: 11 Dec 2022

Plan Reference Number: TQRQM22345131052188

Scale: 1:200 @ A4