


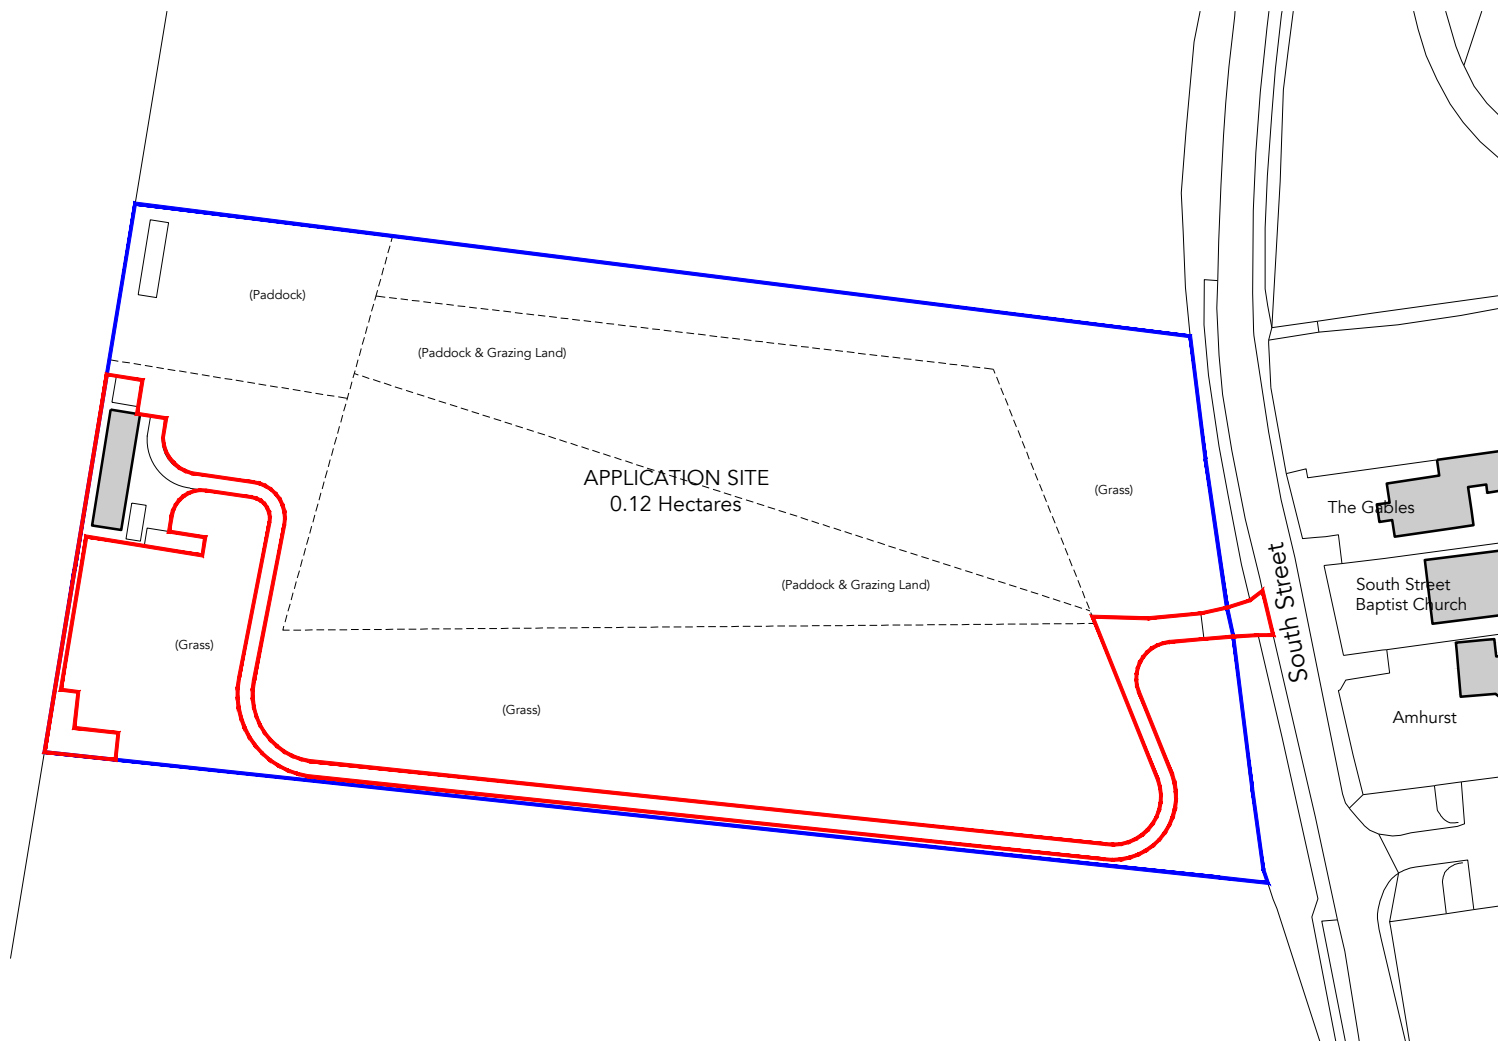

--- Application Boundary
 --- Site Ownership

D R A W I N G K E Y



D R A W I N G I N F O R M A T I O N
 Drawing copyright of JRD Kent. Do not scale from drawings. Report all discrepancies, errors & omissions. Check dimensions on site before commencing works. Materials, Components & Workmanship to comply with British & European Standards. JRD Kent Ltd | info@jrdkent.com | 07506 911494

STONEY WOOD, SOUTH STREET,
 MEOPHAM DA13 0QJ
 LOCATION PLAN

S C A L E 1:1250 @ A4
D A T E JULY 2024
P U R P O S E SURVEY
R E F E R E N C E 2421 E 001

REV B