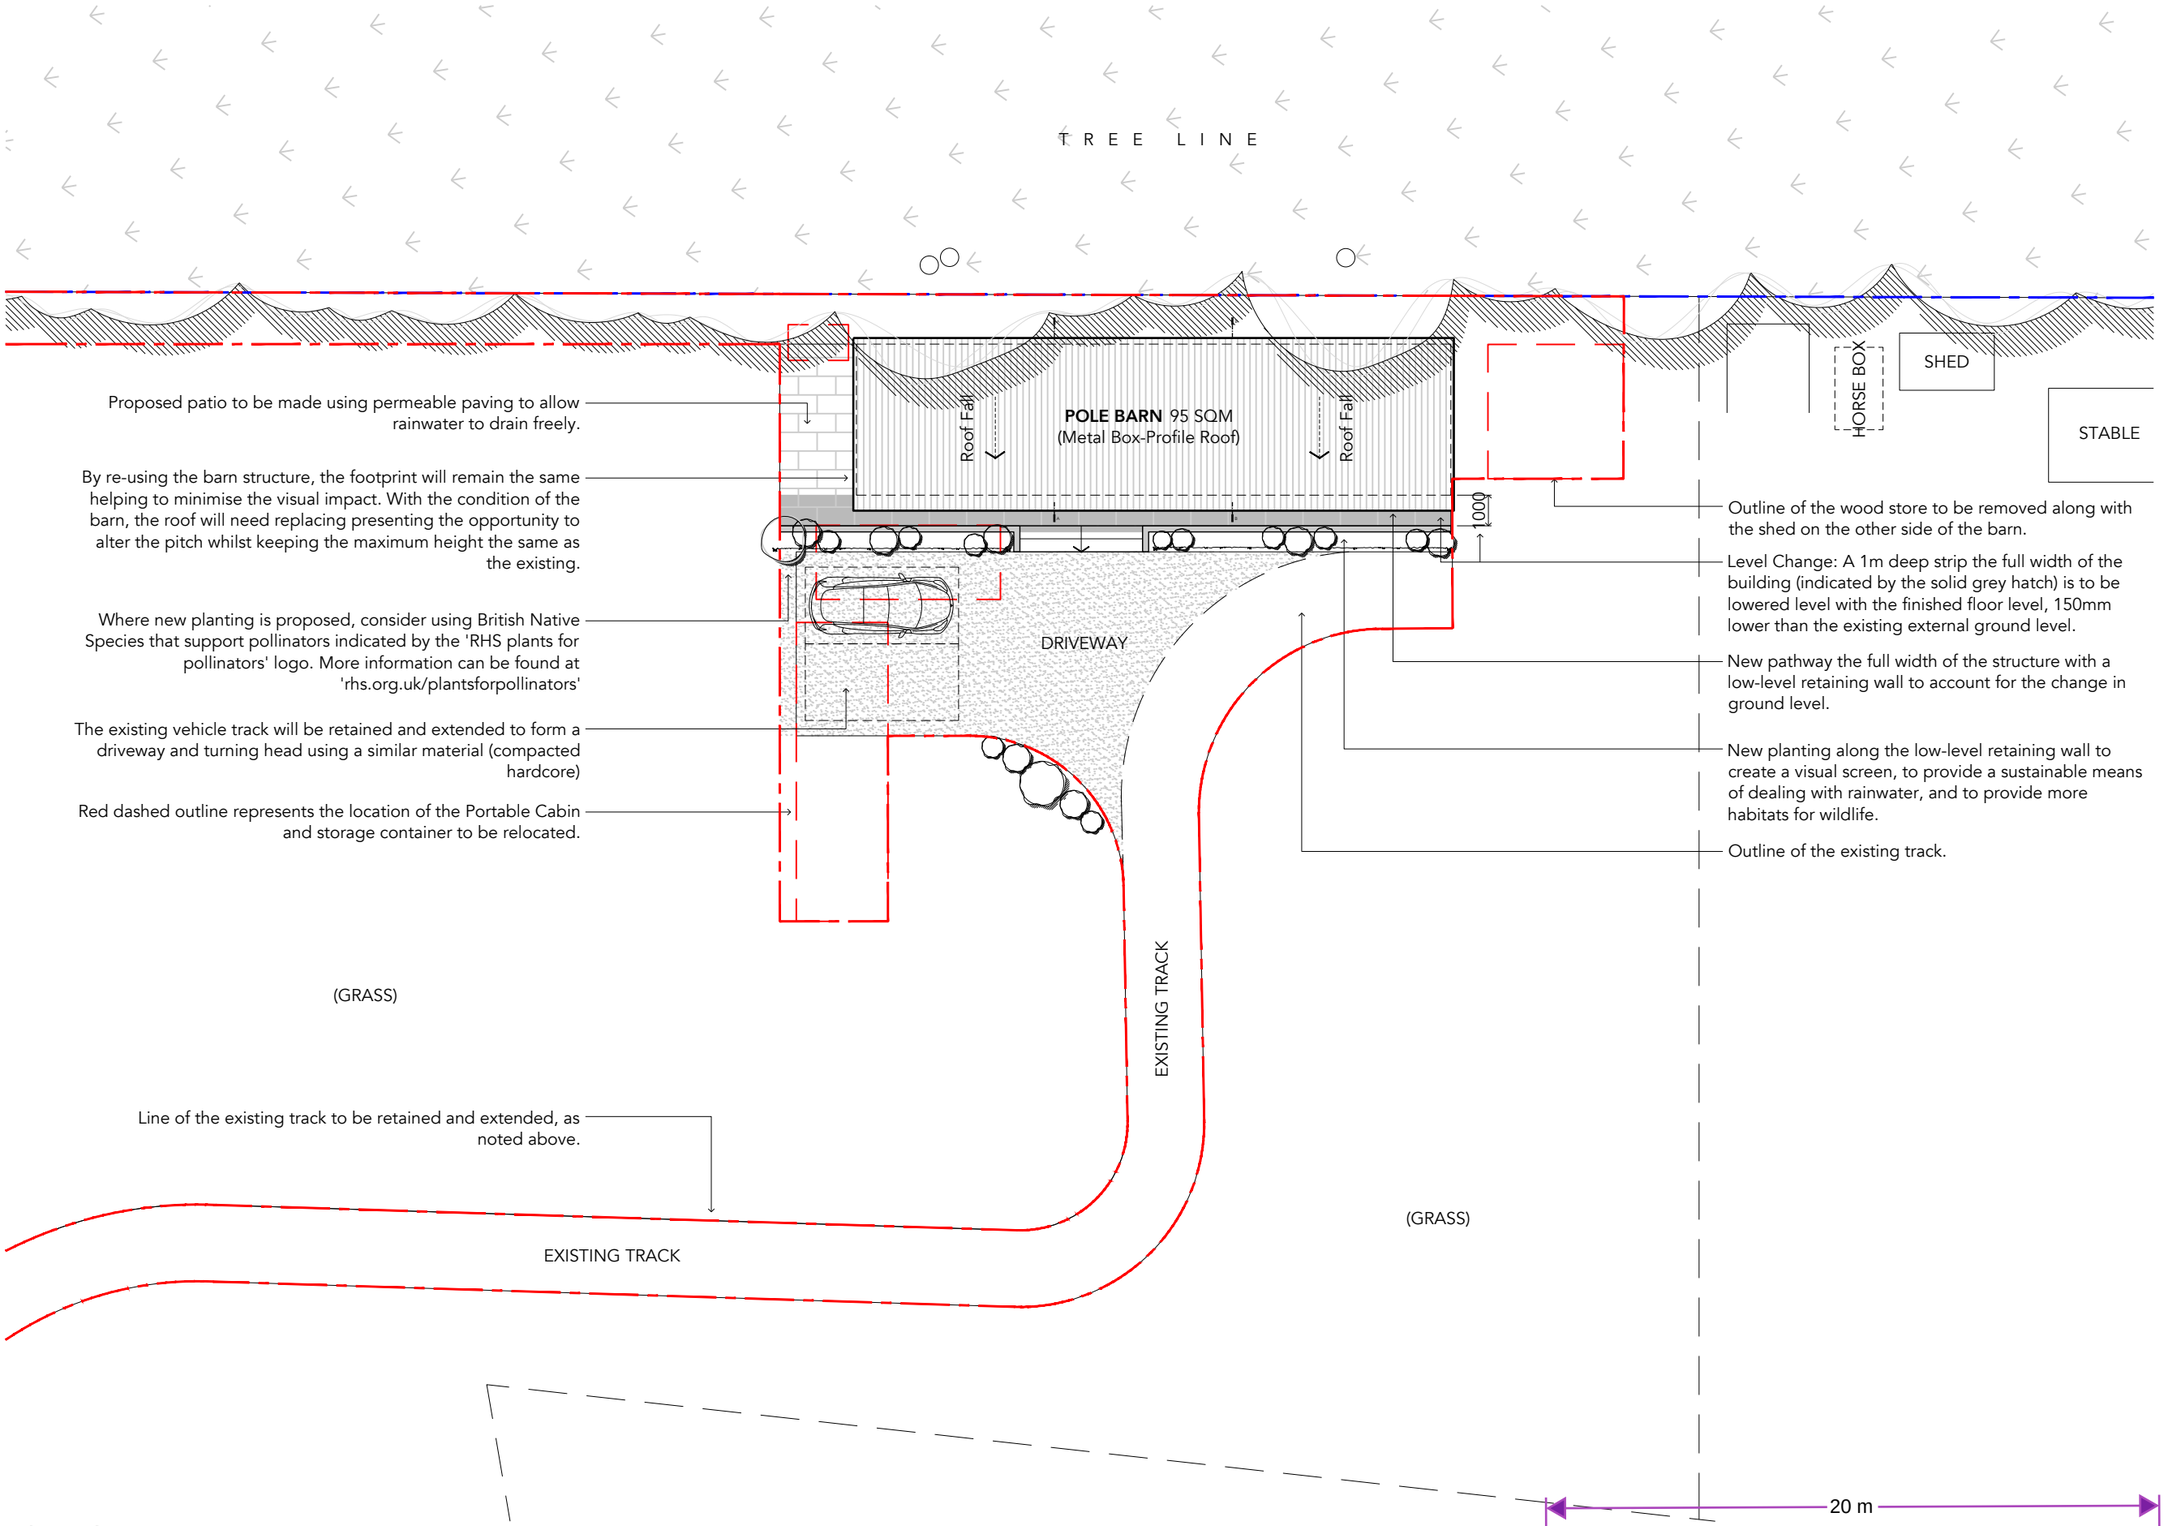

01 | 1:200 | SITE PLAN

Application Boundary
Site Ownership

DRAWING KEY

DRAWING INFORMATION

Drawing copyright of JRD Kent. Do not scale from drawings. Report all discrepancies, errors & omissions. Check dimensions on site before commencing works. Materials, Components & Workmanship to comply with British & European Standards.

JRD Kent Ltd | info@jrdkent.com | 07506 911494

DRAWING REVISIONS

STONEY WOOD, SOUTH STREET,
MEOPHAM DA13 0QJ
PROPOSED SITE PLAN

N

SCALE 1:200 @ A3
DATE OCTOBER
PURPOSE PLANNING
REFERENCE 2421 P 110 REV B