



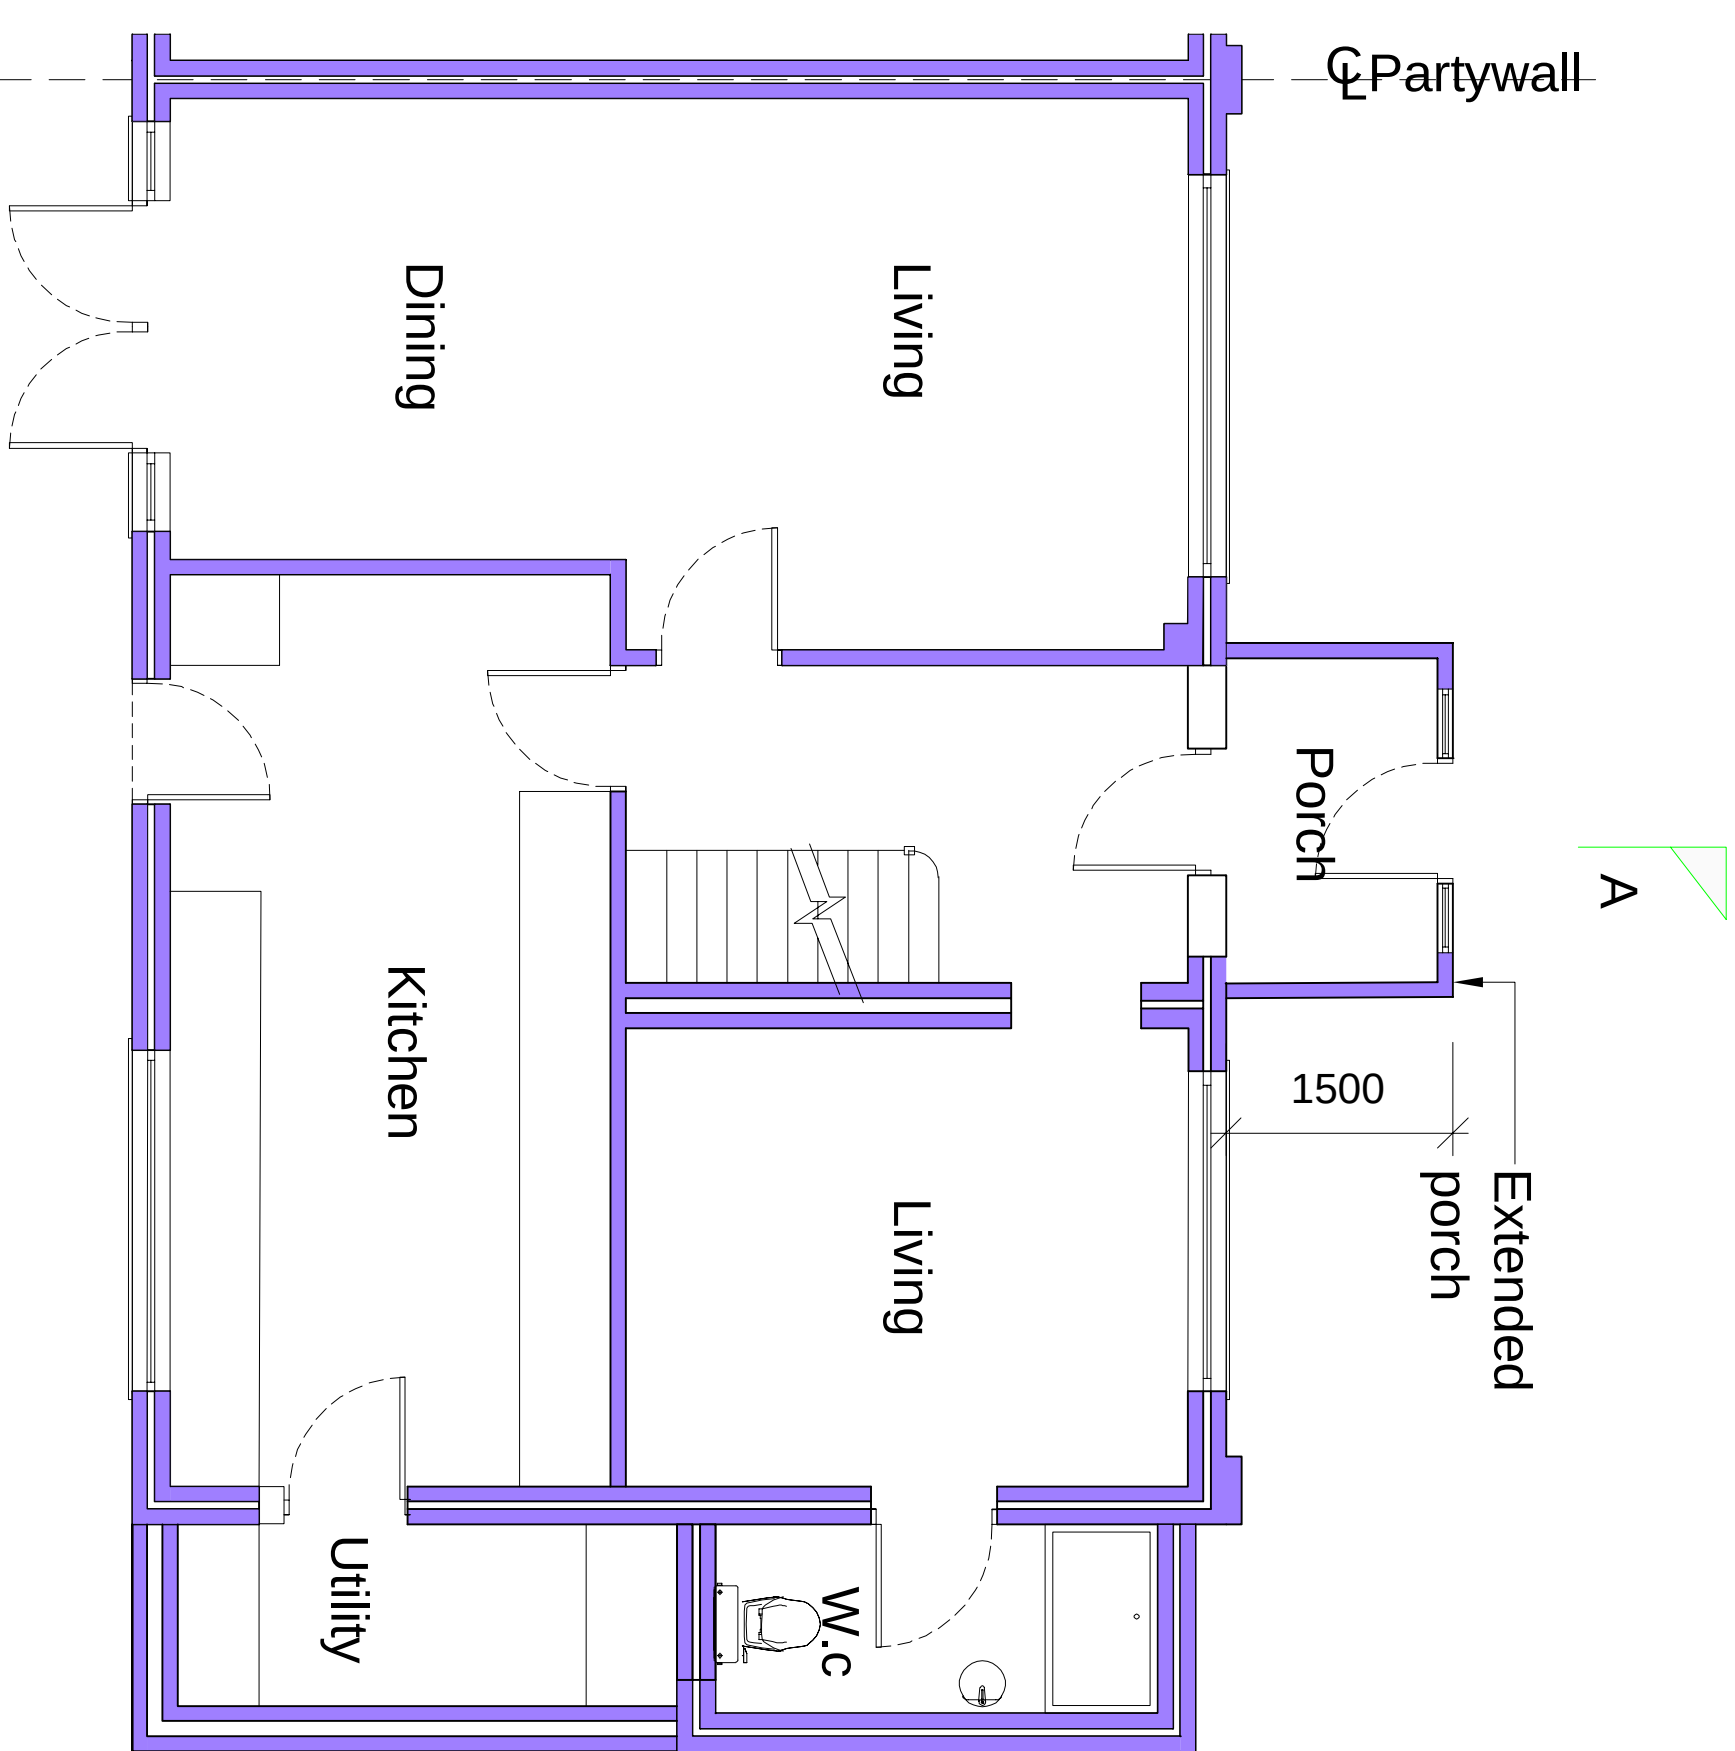


A


Proposed Ground Floor Plan

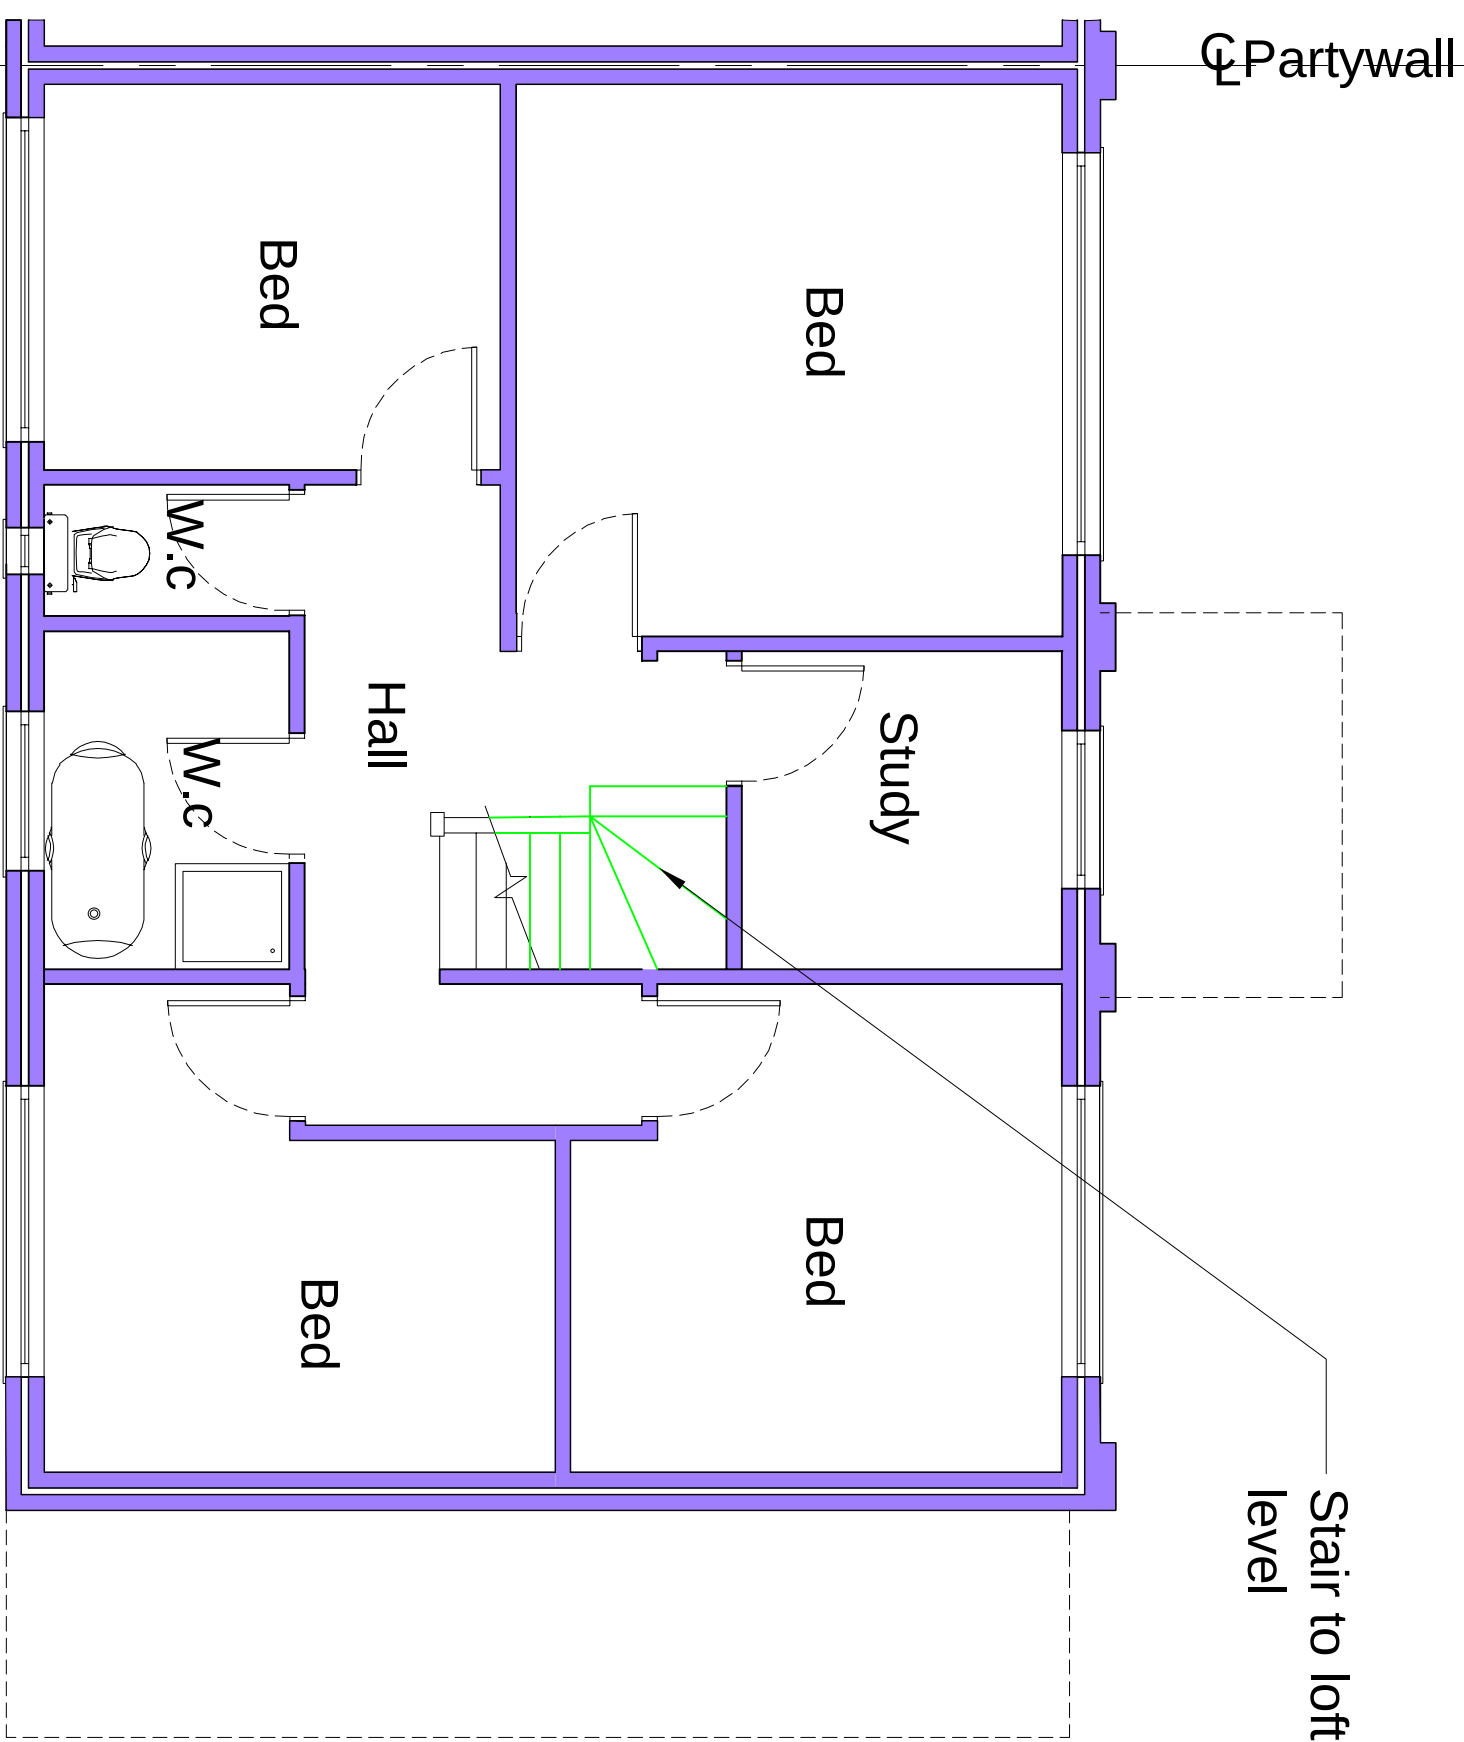



Proposed First Floor Plan

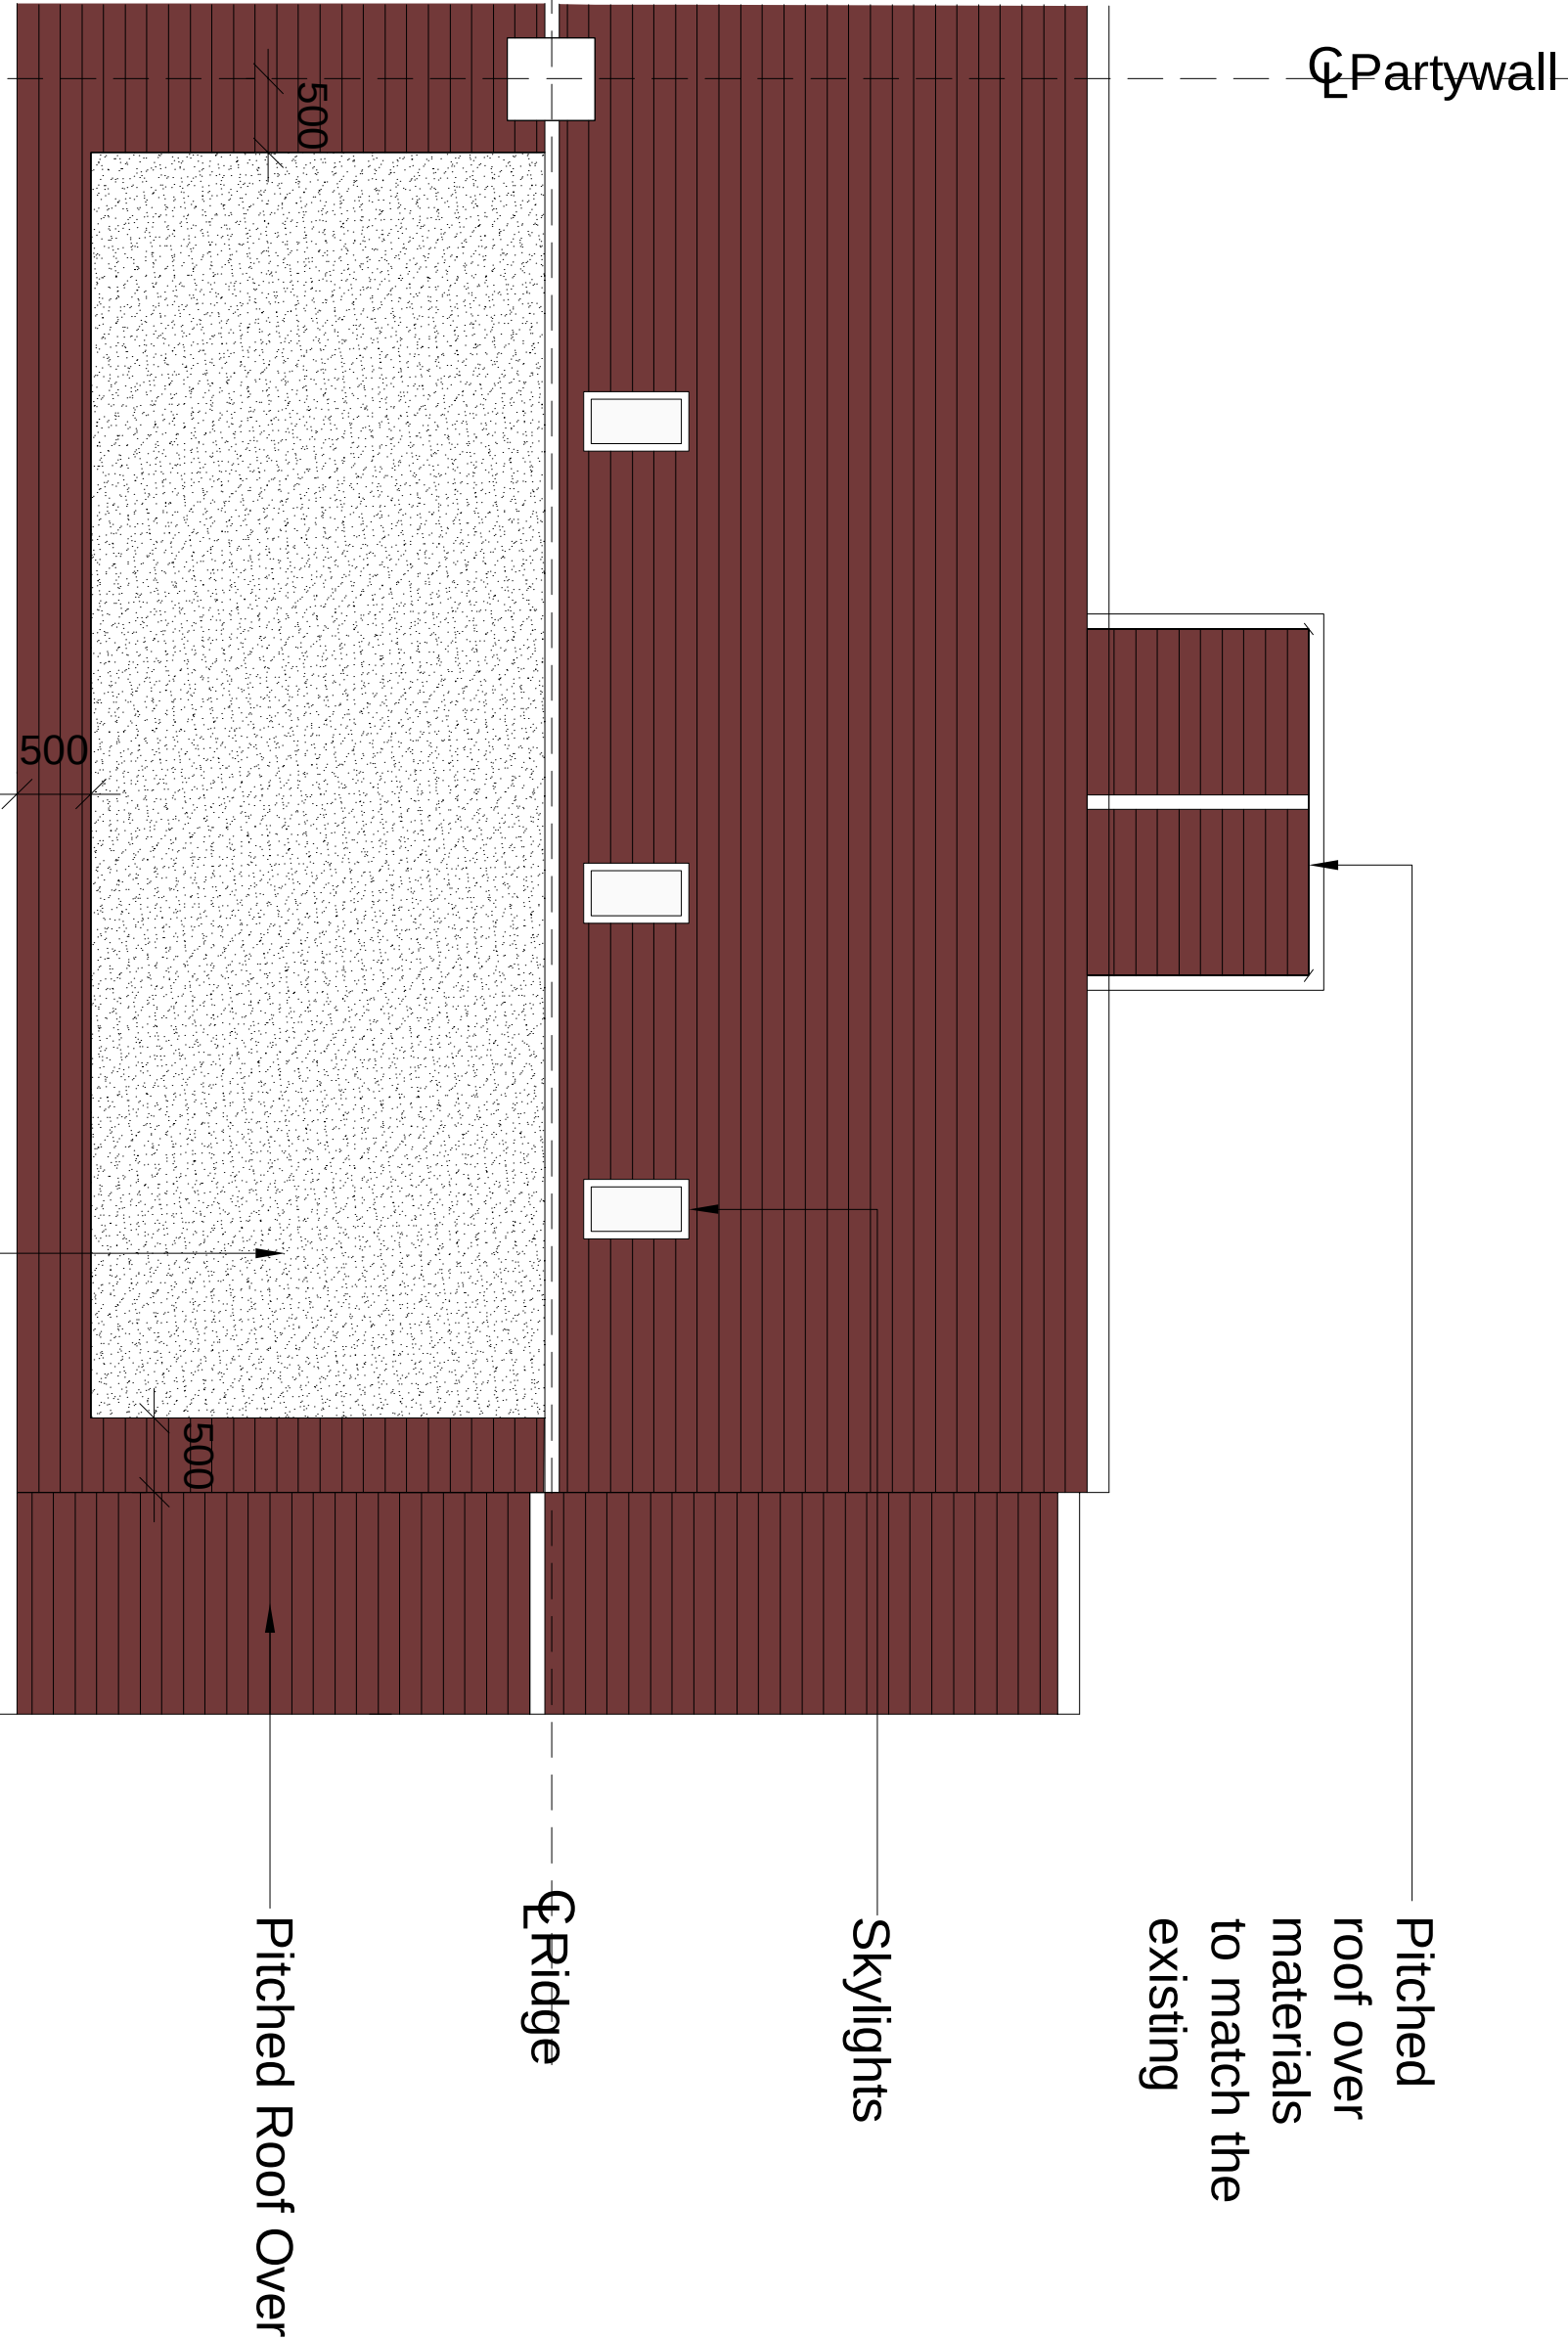

Proposed Loft Plan

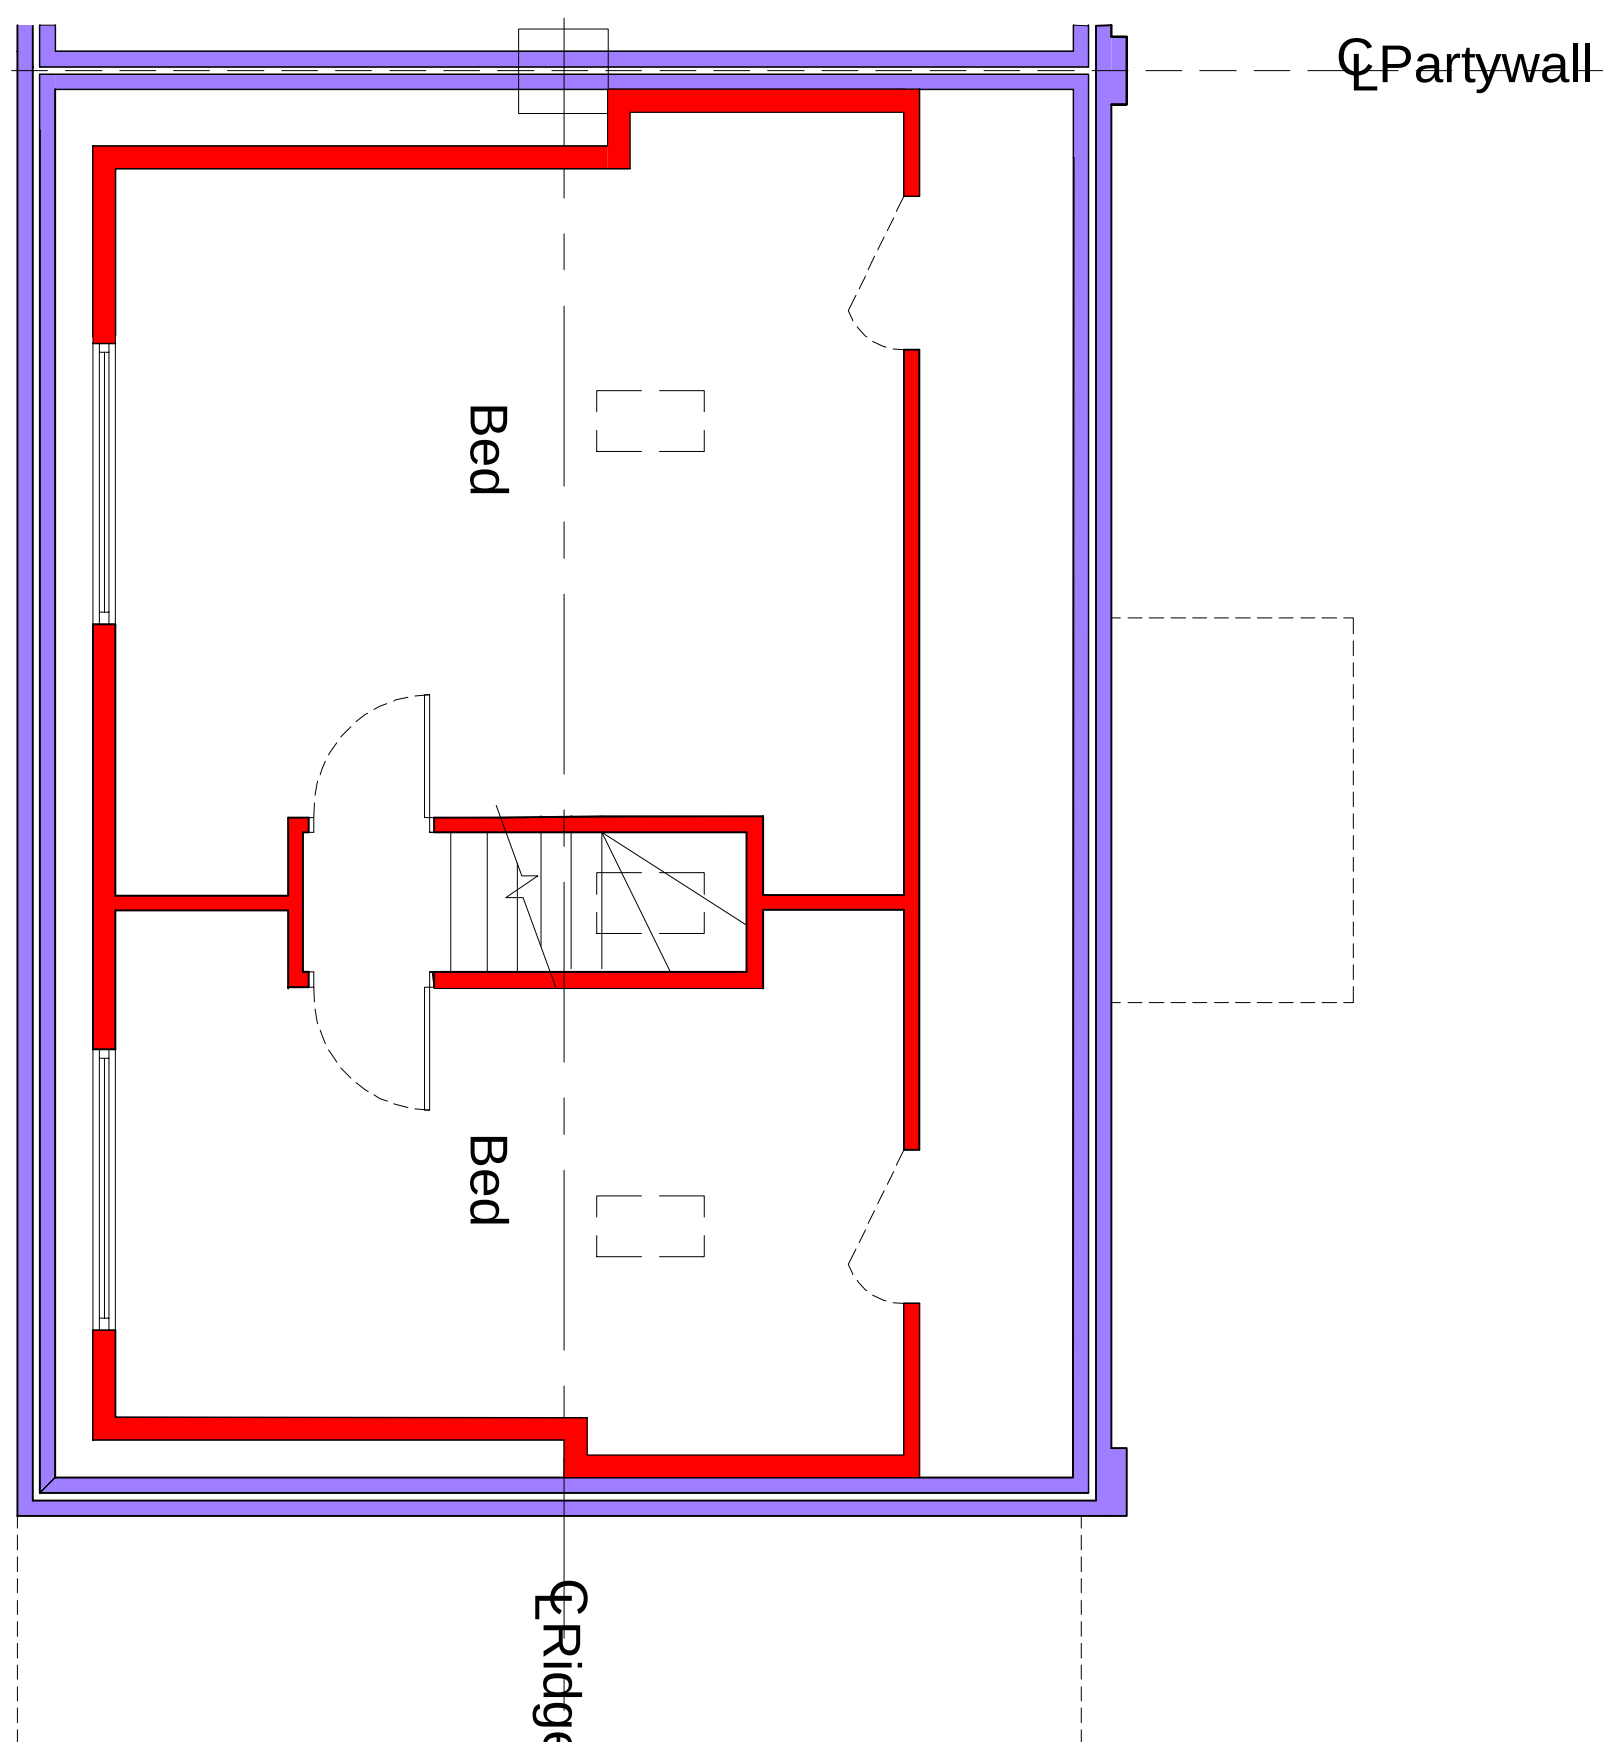

Proposed Loft Plan

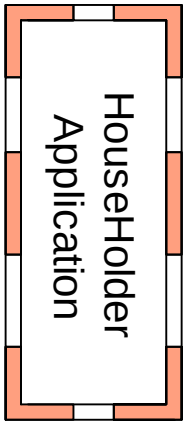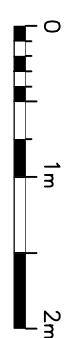

9A THE PINNACLE - 180 HIGH ROAD, CHADWELL HEATH - ROMFORD - RM6 6PN
07940121222
www.ispl.uk

Job Title
47 St Francis Avenue Gravesend
DA12 4SY

Proposed Plans

Scale	1:50 @ A1	Dec 24	Page No.	Rev
Job No.	51-1000-989	S03	P2	