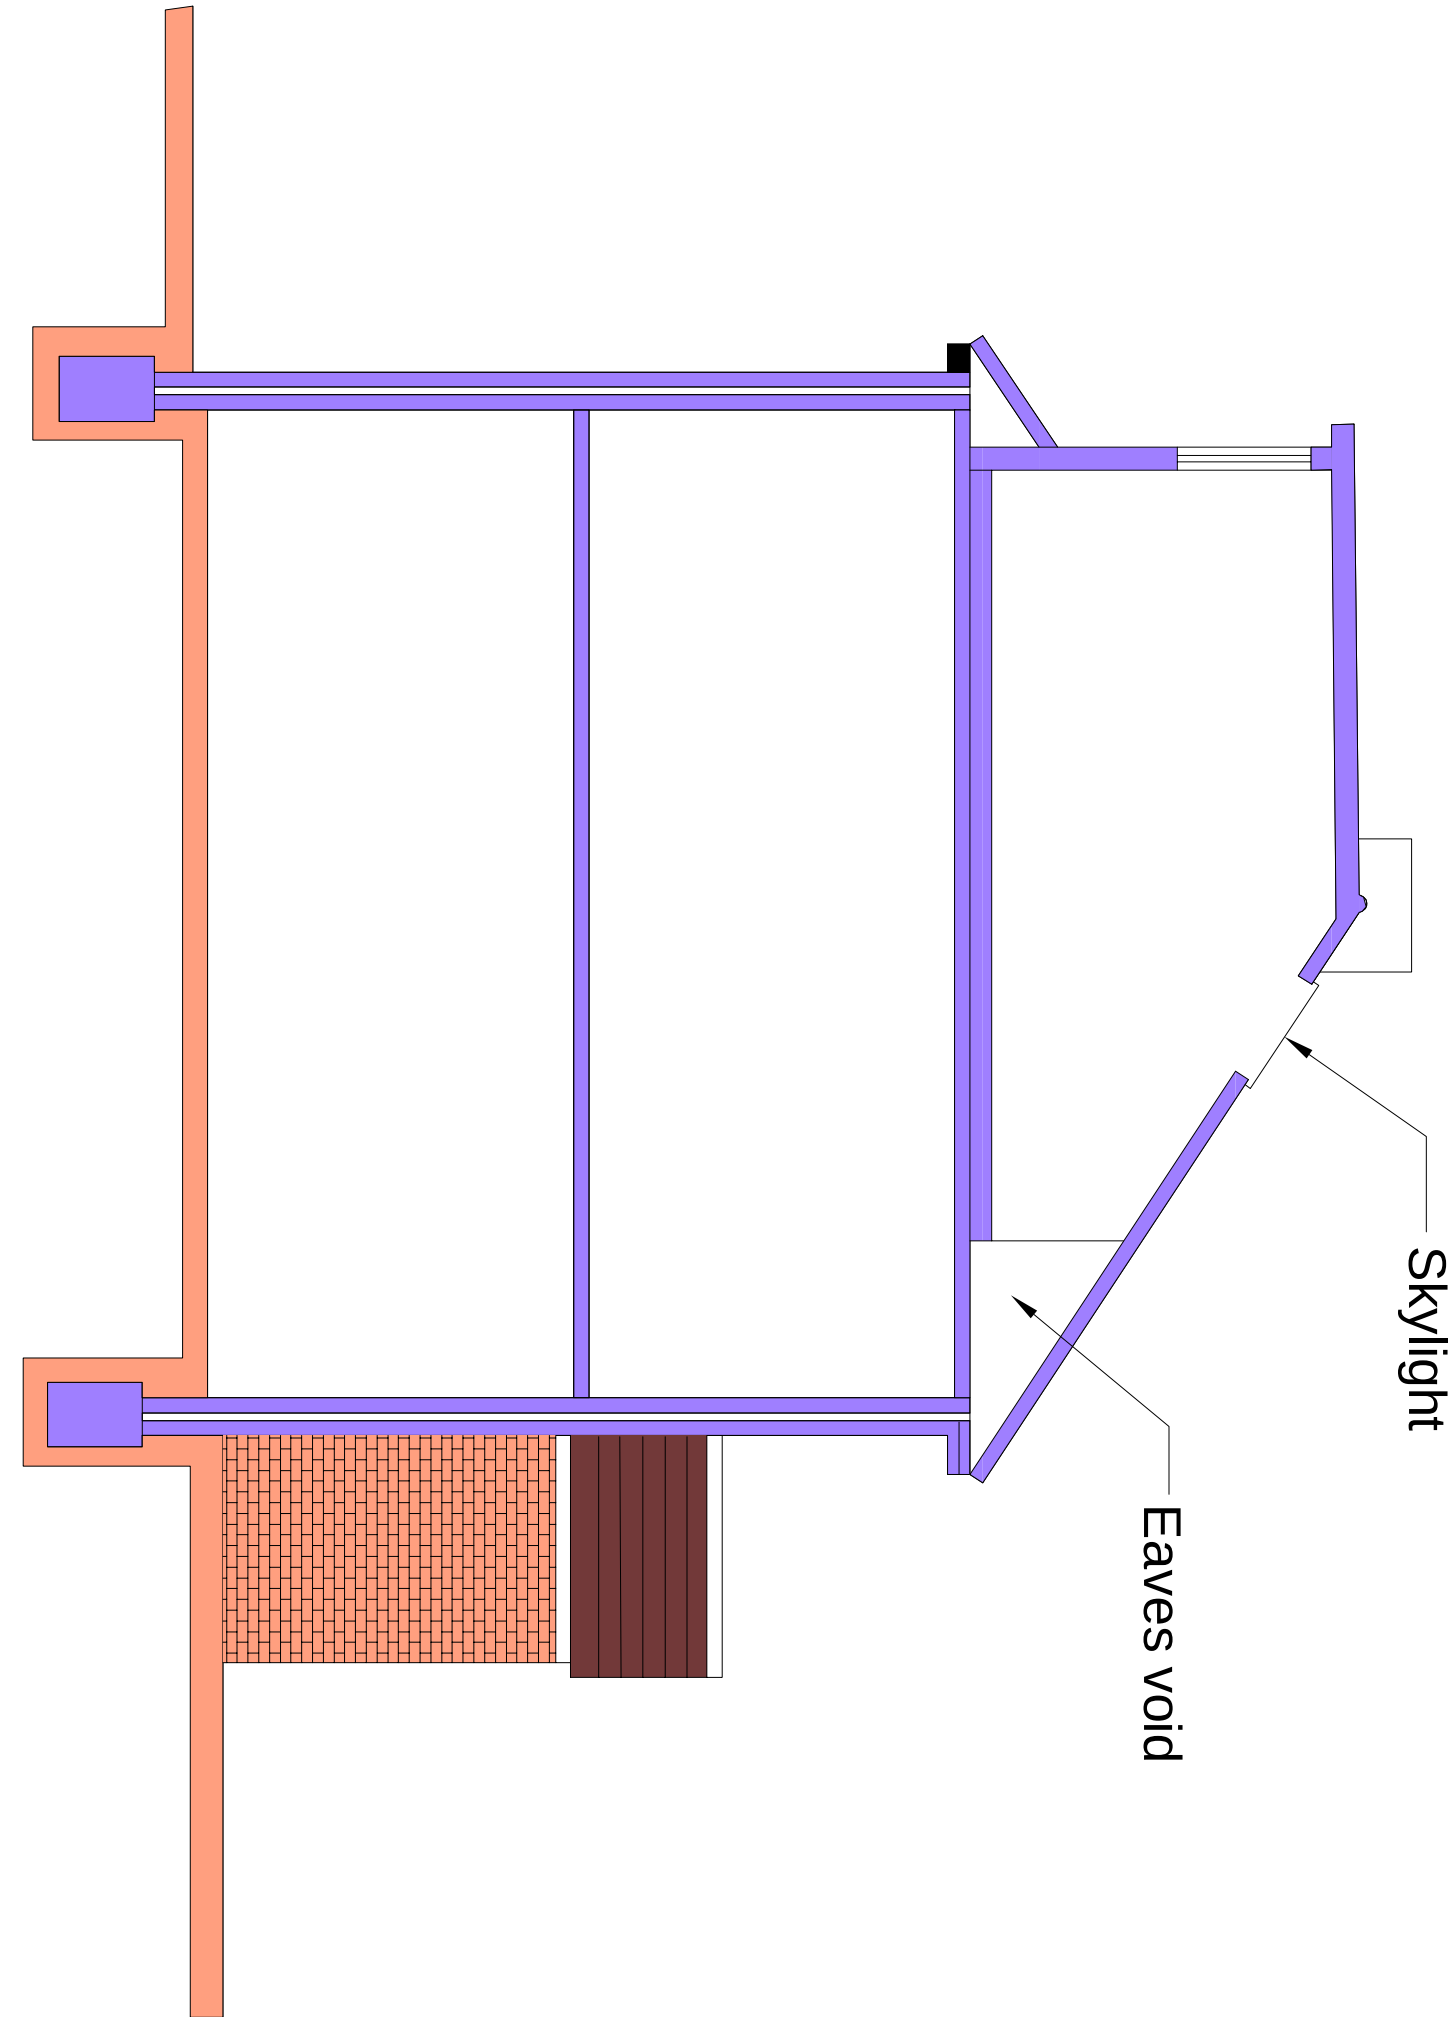
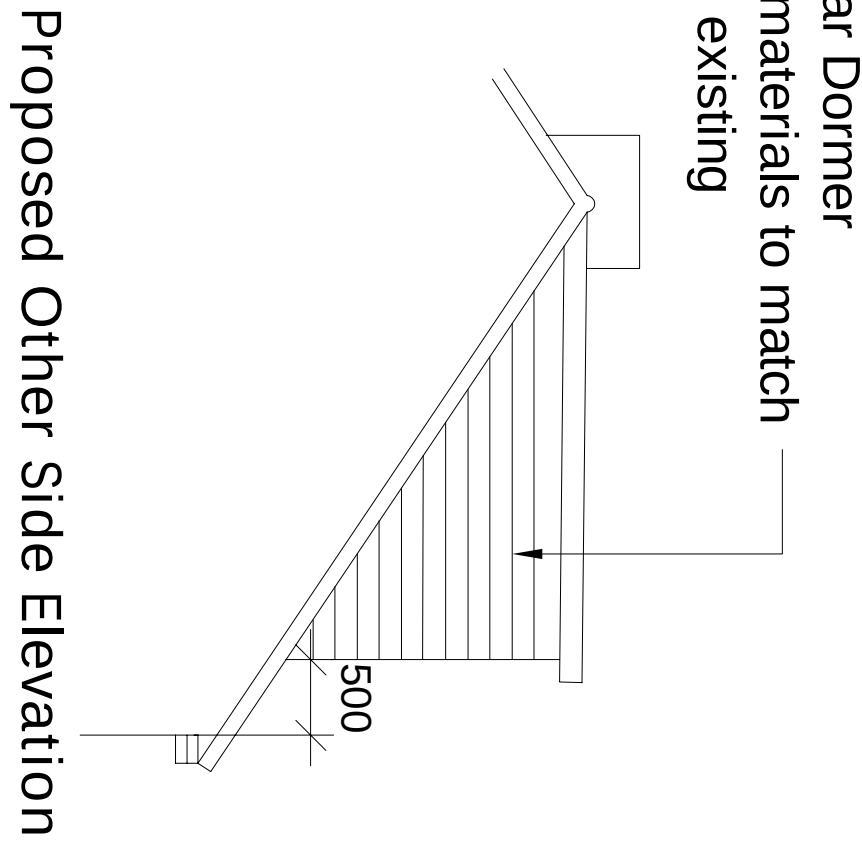
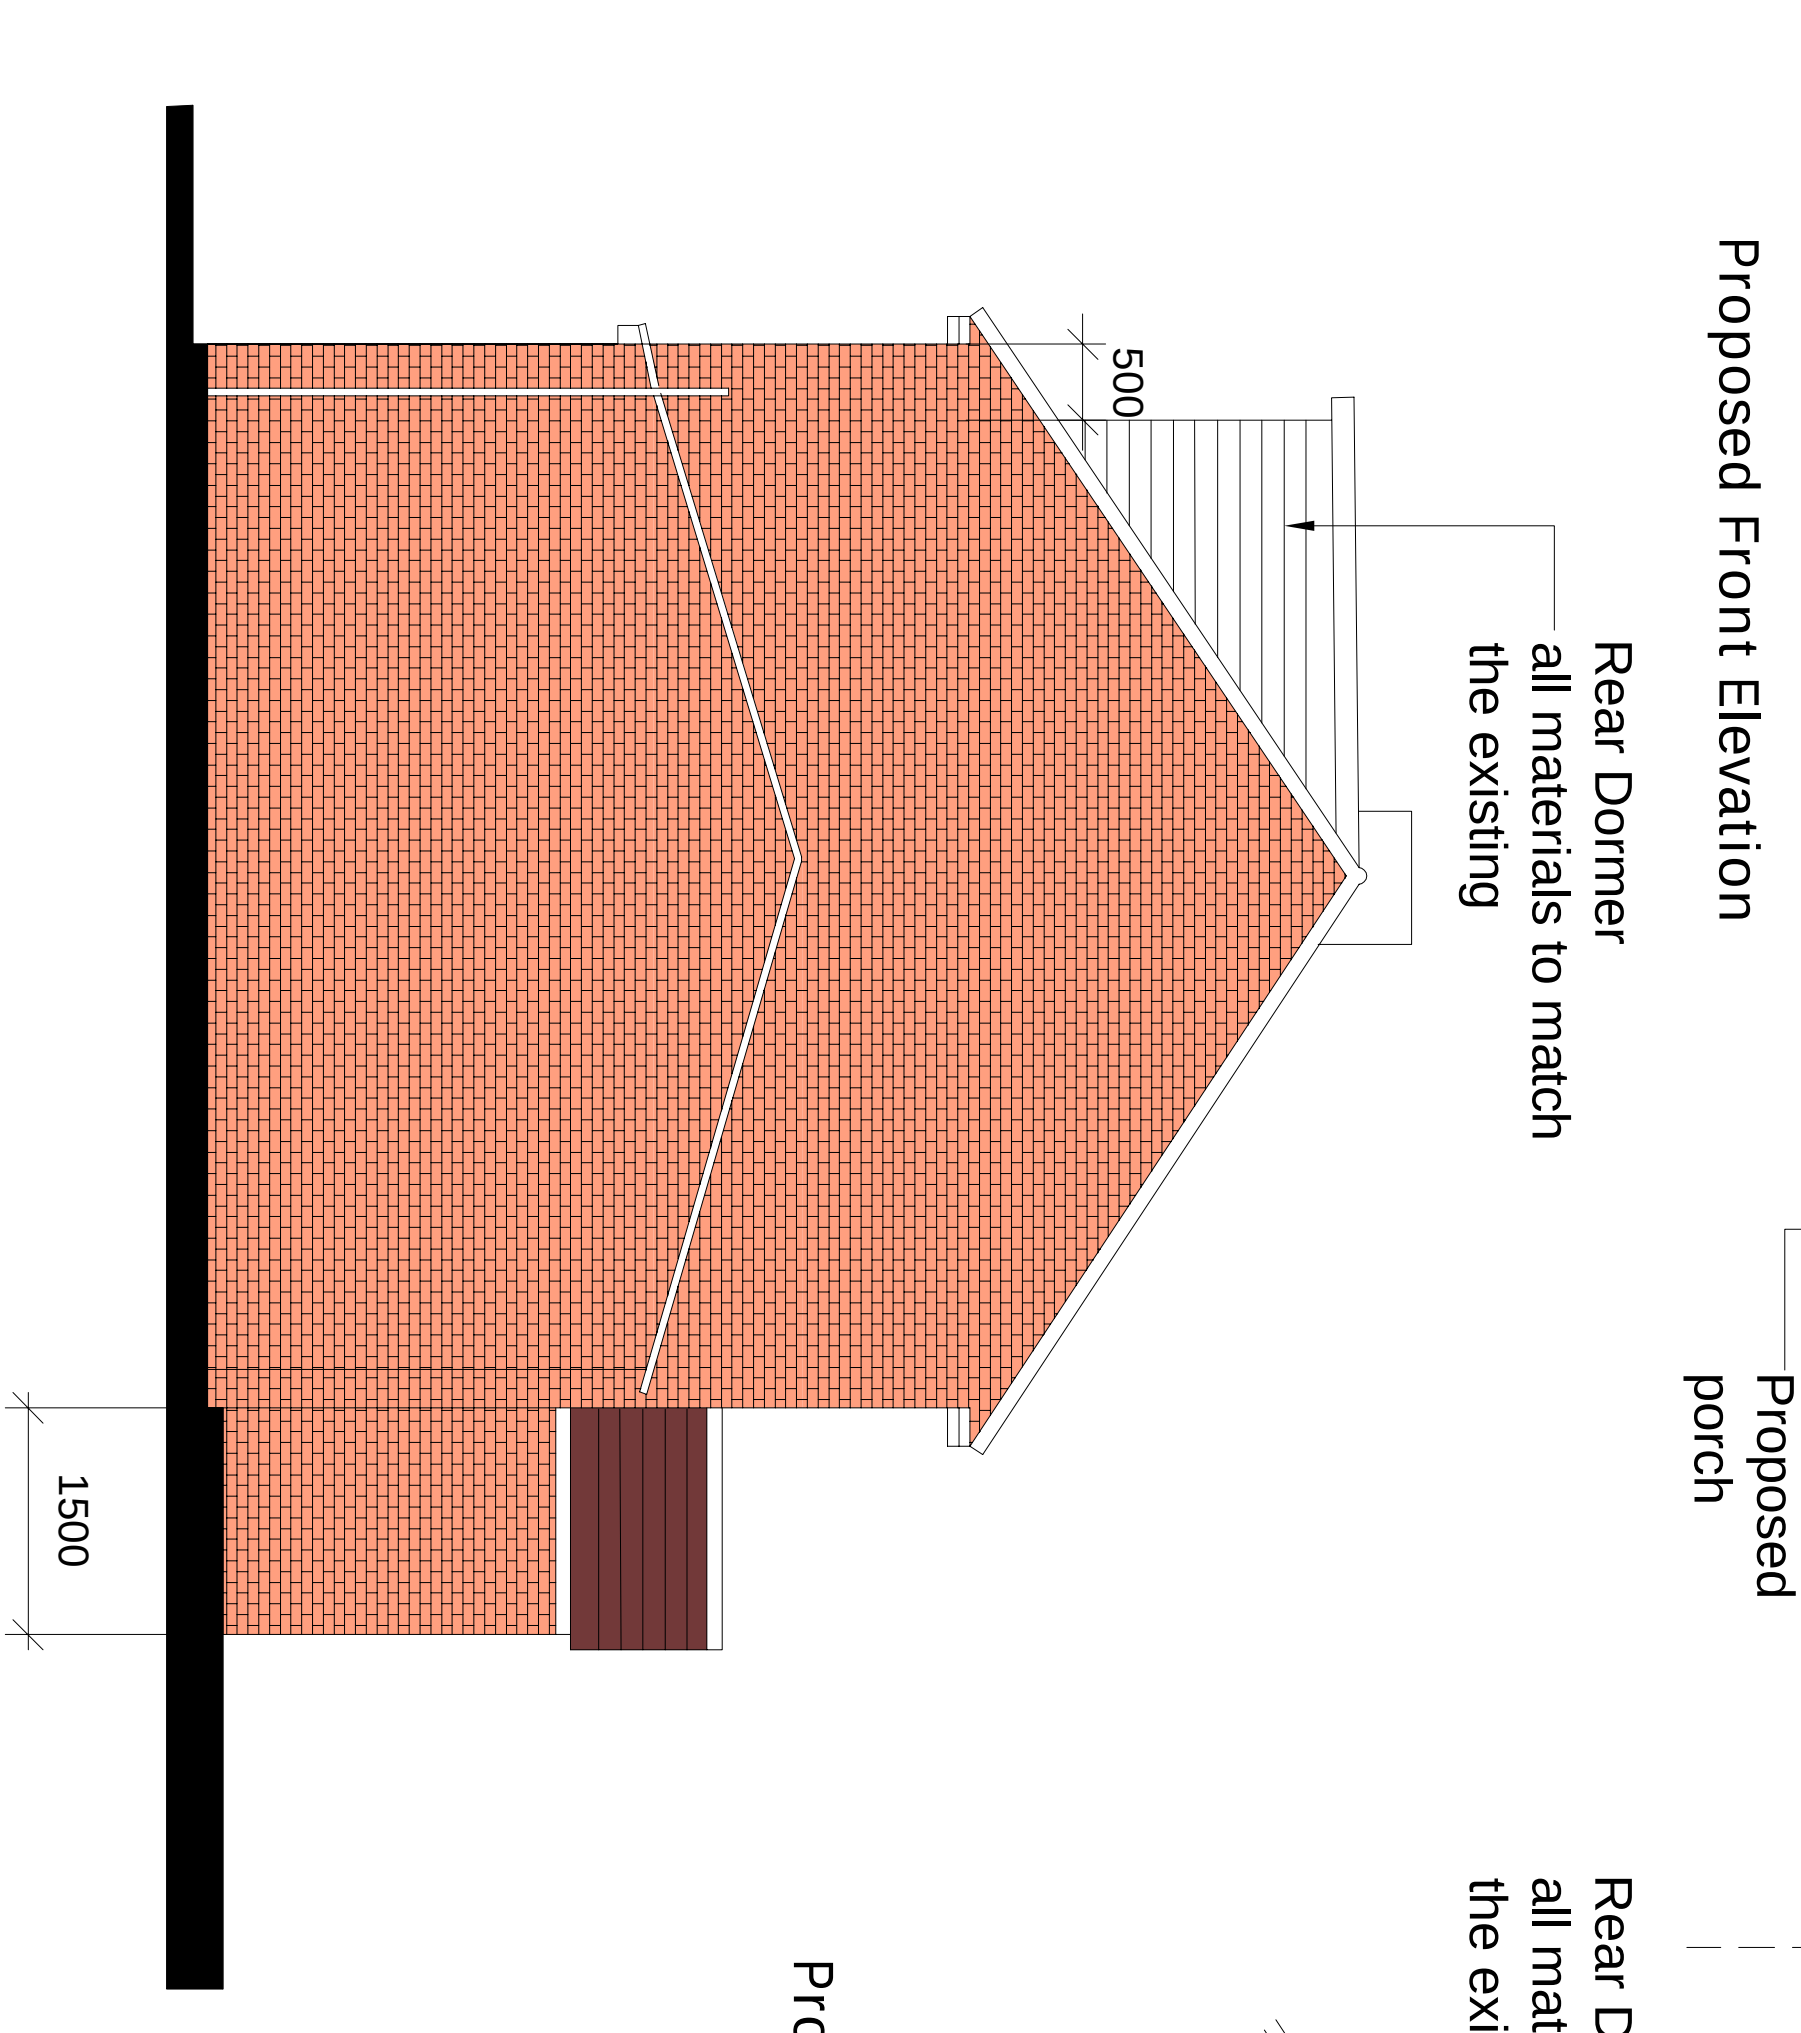


HouseHolder
Application

P2	ISSUED TO PLANNING				
P1	ISSUED TO PLANNING				
Rev		Date			

IMPERIAL
STRATEGIC PLANNING LTD

9A THE PINNACLE - 180 HIGH ROAD, CHADWELL HEATH - ROMFORD - RM6 6PN
07940121222
www.ispl.co.uk

Job Title
47 St Francis Avenue Gravesend
DA12 4SY

Drawing Title
Proposed Elevations

Scale	1:50 @ A1	Dec 24	Rev	
Job No.	51-1000-989	S04	P2	