

Report all discrepancies, errors and omissions. Verify all dimensions on site before commencing any work on site or preparing shop drawings.


All materials, components and workmanship are to comply with the relevant British Standards, Codes of Practice, and appropriate manufacturers recommendations that from time to time shall apply.

For all specialist work, see relevant drawings. This drawing and design are copyright of Clague LLP. Registration number OC335948.

62 Burgate - Canterbury - Kent - CT1 2BH
2 Kinsbourne Court - Luton Road - Harpenden - Hertfordshire - AL5 3BL
8 Disney Street - London - SE1 1JF

Do Not Scale. Scaling permitted for planning purposes only.

No.	Date	Rev. by	Description
P02	24.01.25	AR	Scale Bar amended

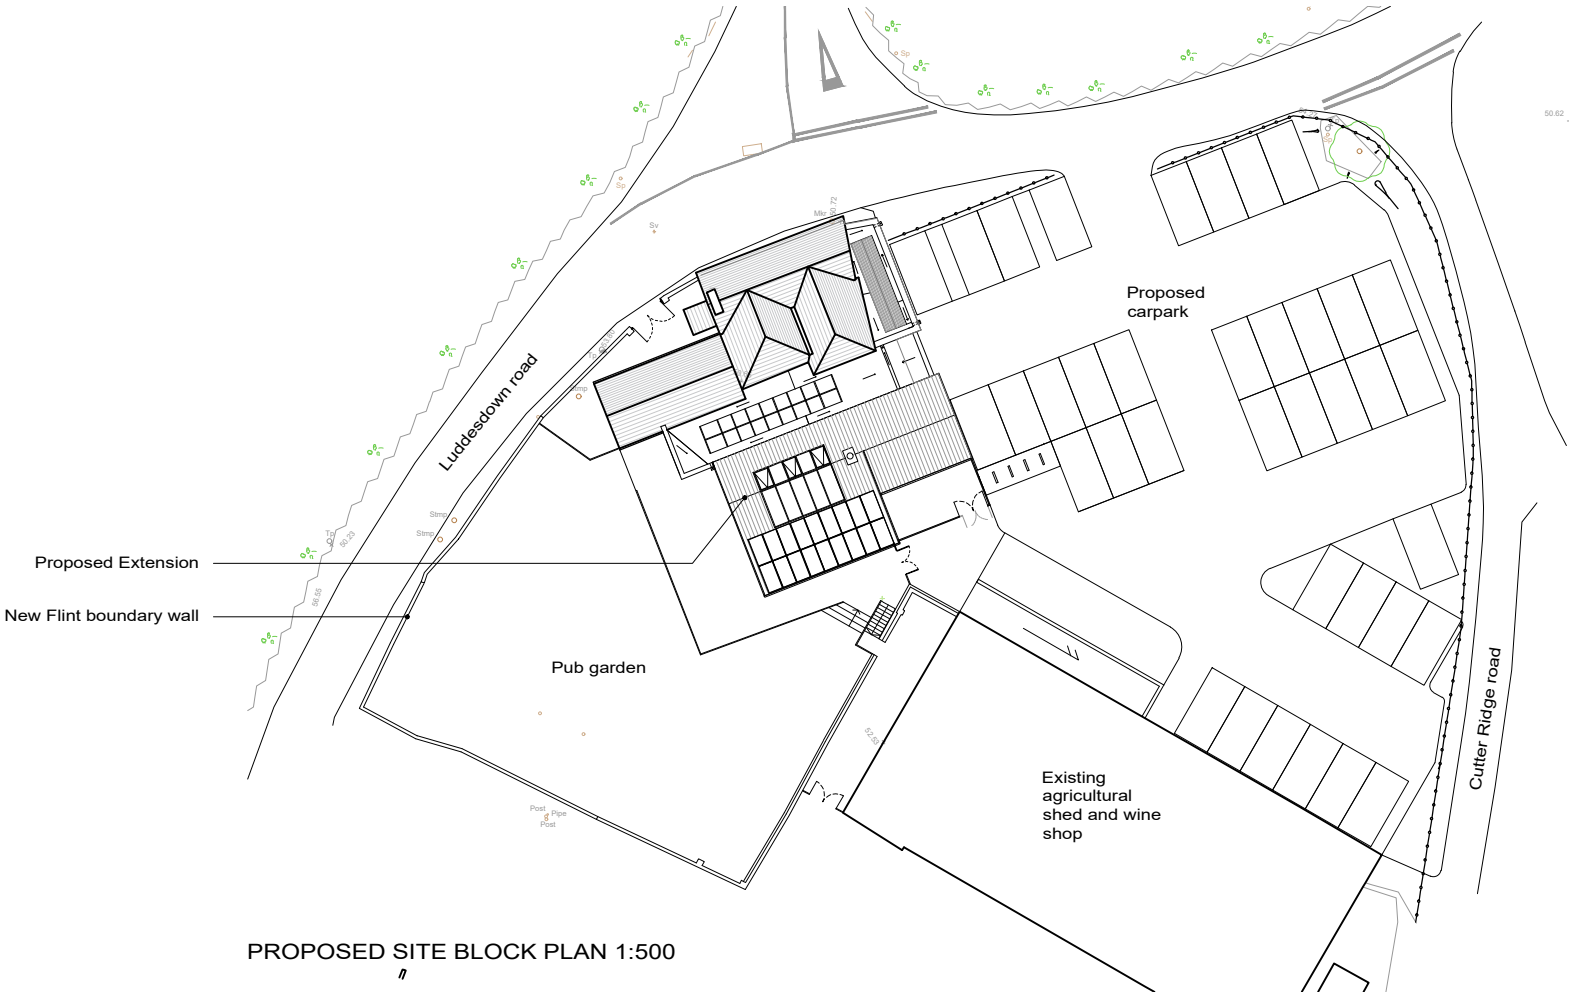

PROPOSED SITE BLOCK PLAN 1:500

CLAGUE ARCHITECTS

www.clague.co.uk 01227 762 060 info@clague.co.uk

Client

MDCV UK

Project Title

The Golden Lion
Luddesdown Road
Luddesdown
DA13 0XE

Drawing Description

Proposed Site Block Plan

Scale	Date	Created	Checked
1:500 @ A3	November 2024	AR	AR

Drawing Status

Planning

Project - Originator - Function - Spatial - Form - Dicipline - Number. Revision

30694D -CLA-PRSL- 00 -PD-A- 0001 P02

