



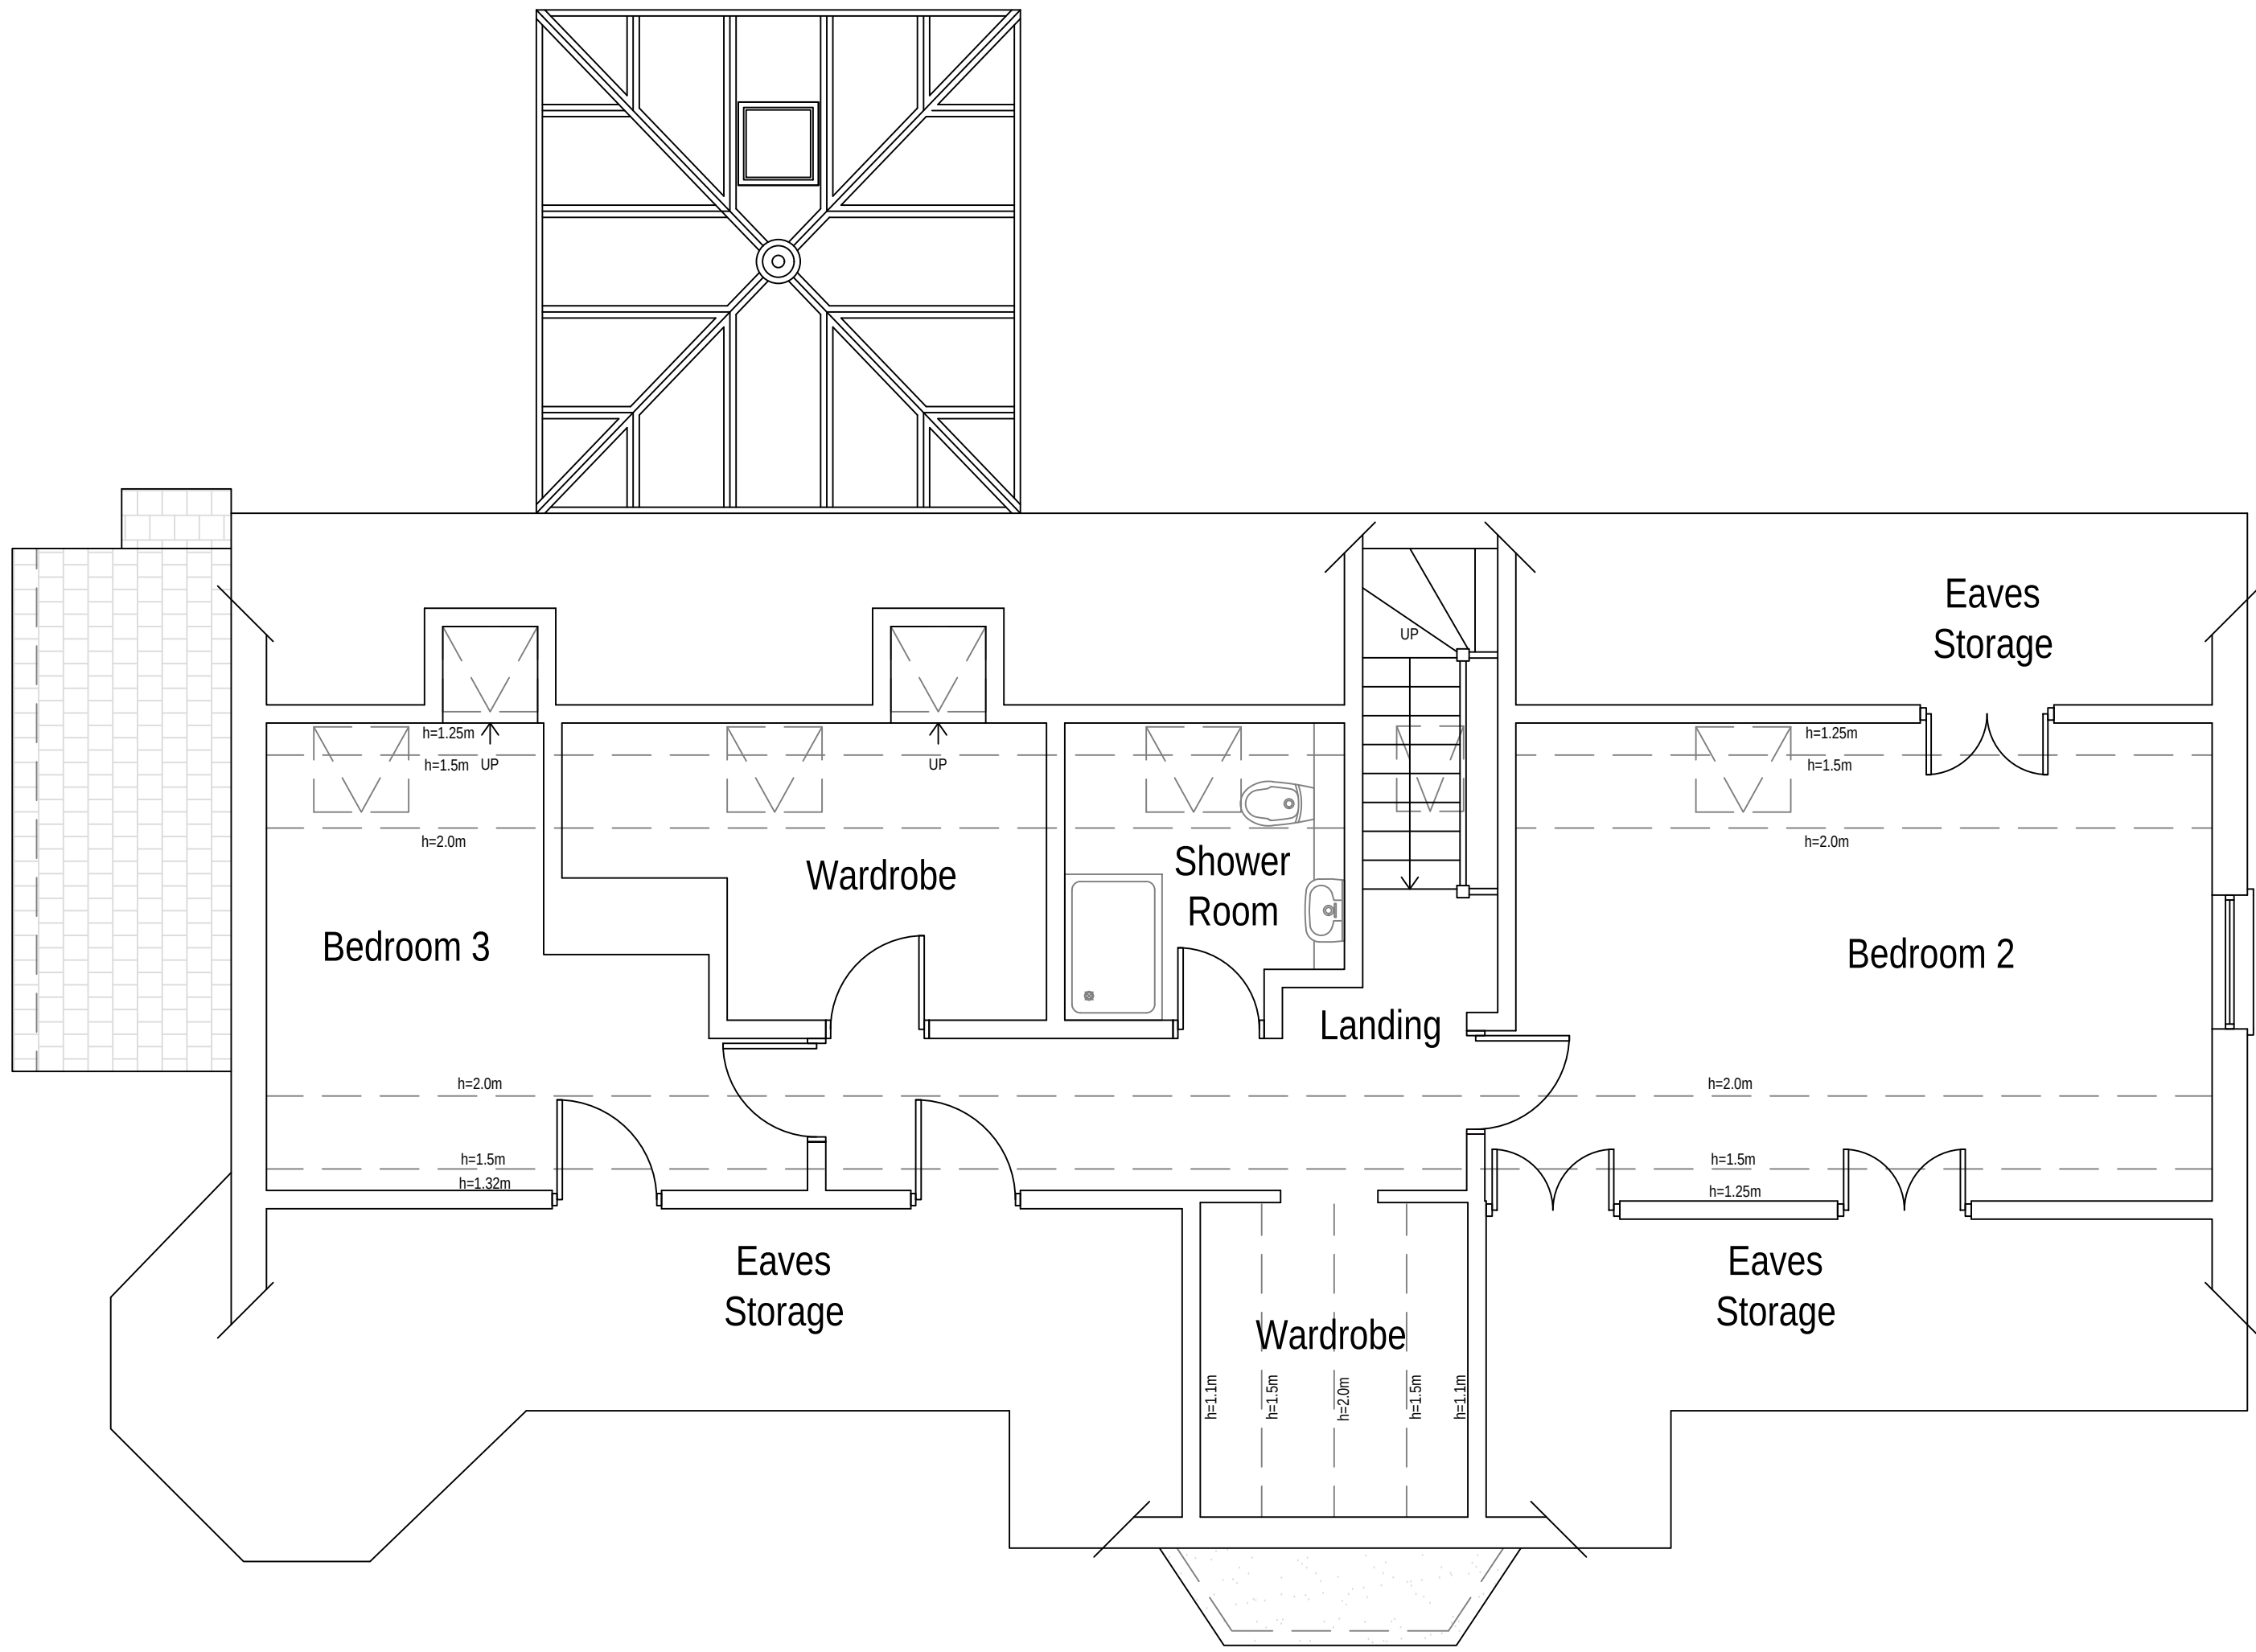


Existing First Floor Plan

Area ca. 59.76 m²

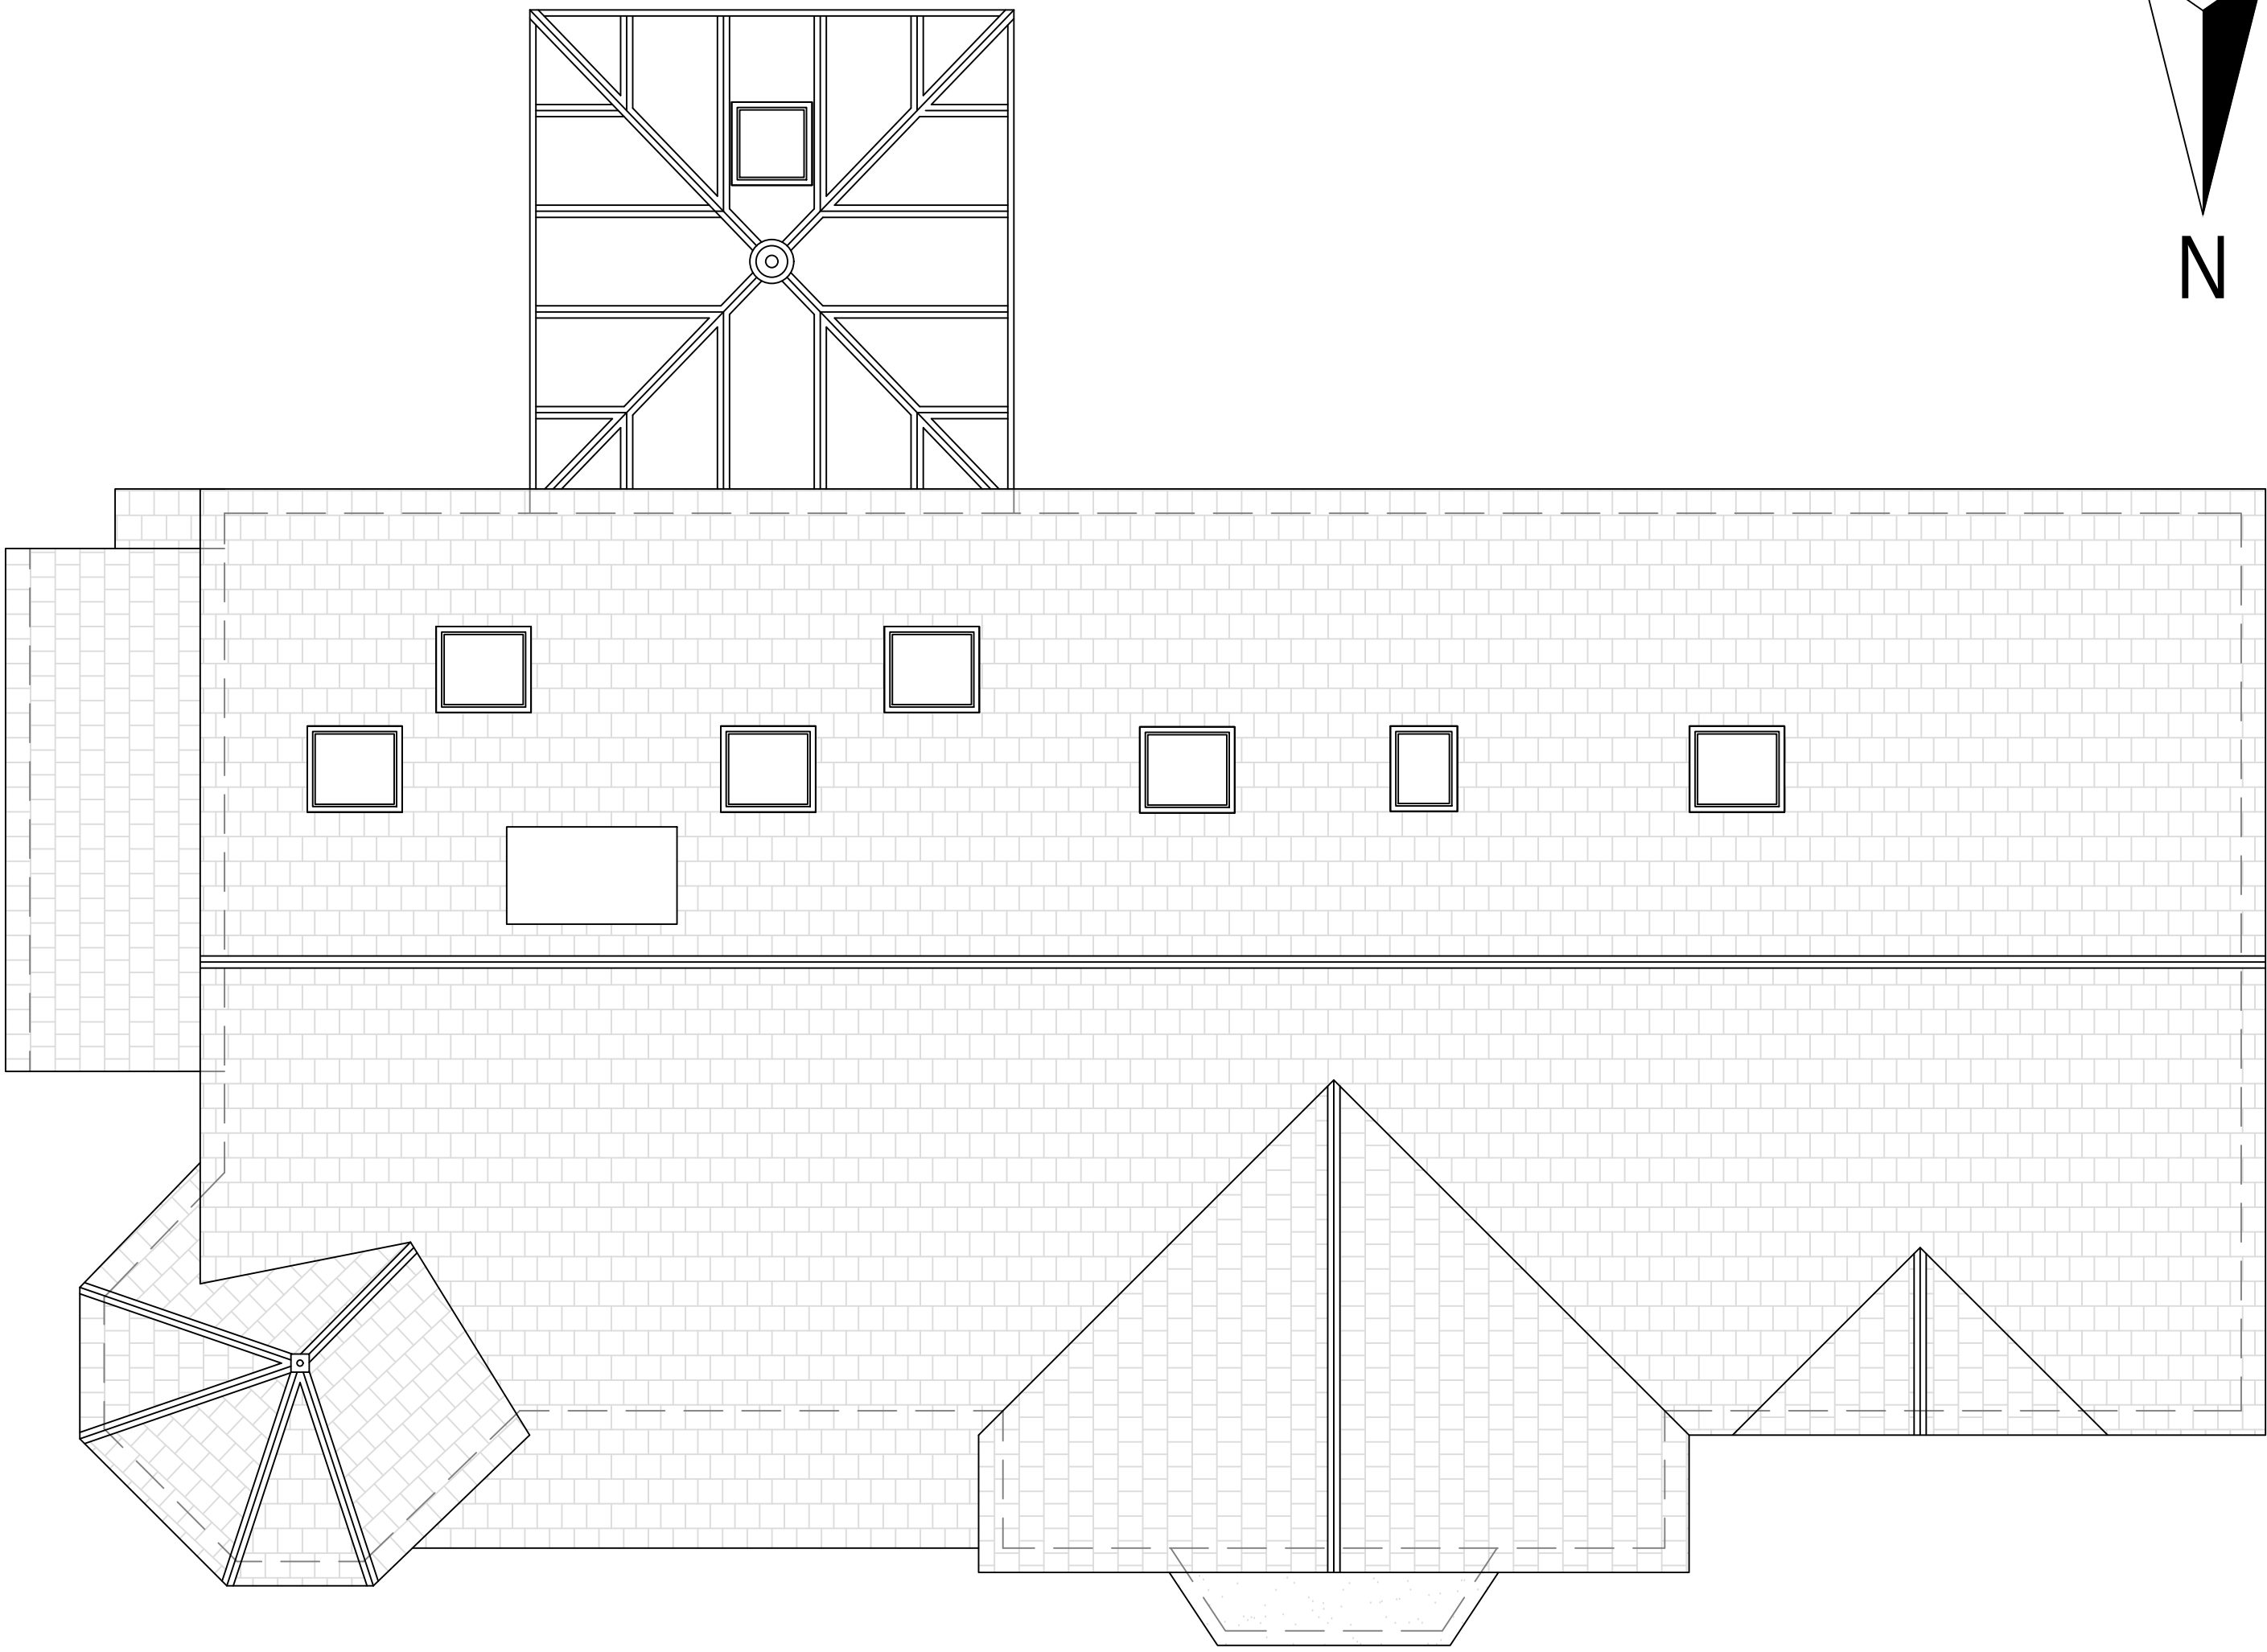

Existing Roof Plan

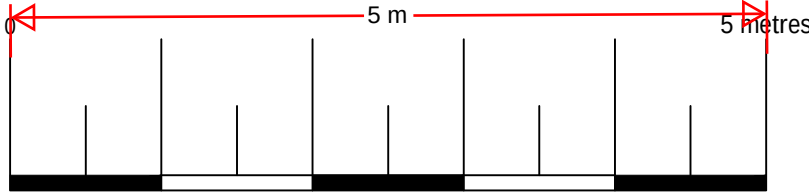

Arkiplan ArkiPlan Architectural Ltd • Enquiries@ArkiPlan.co.uk Lytchett House, 13 Freeland Park, Wareham Road, Poole, Dorset, BH16 6FA			
Site	29 Istead Rise, Gravesend DA139JE	Date	10.02.2025
		Sheet	24-2500 D04 REV 03
		Job	Newbuild House Internal Alterations
Title Number	K197199	Scale	1:50 @A1, 1:100 @A3
		Title	As Shown