




Unit 2 Unit 1

Proposed North Elevation



Proposed West Elevation

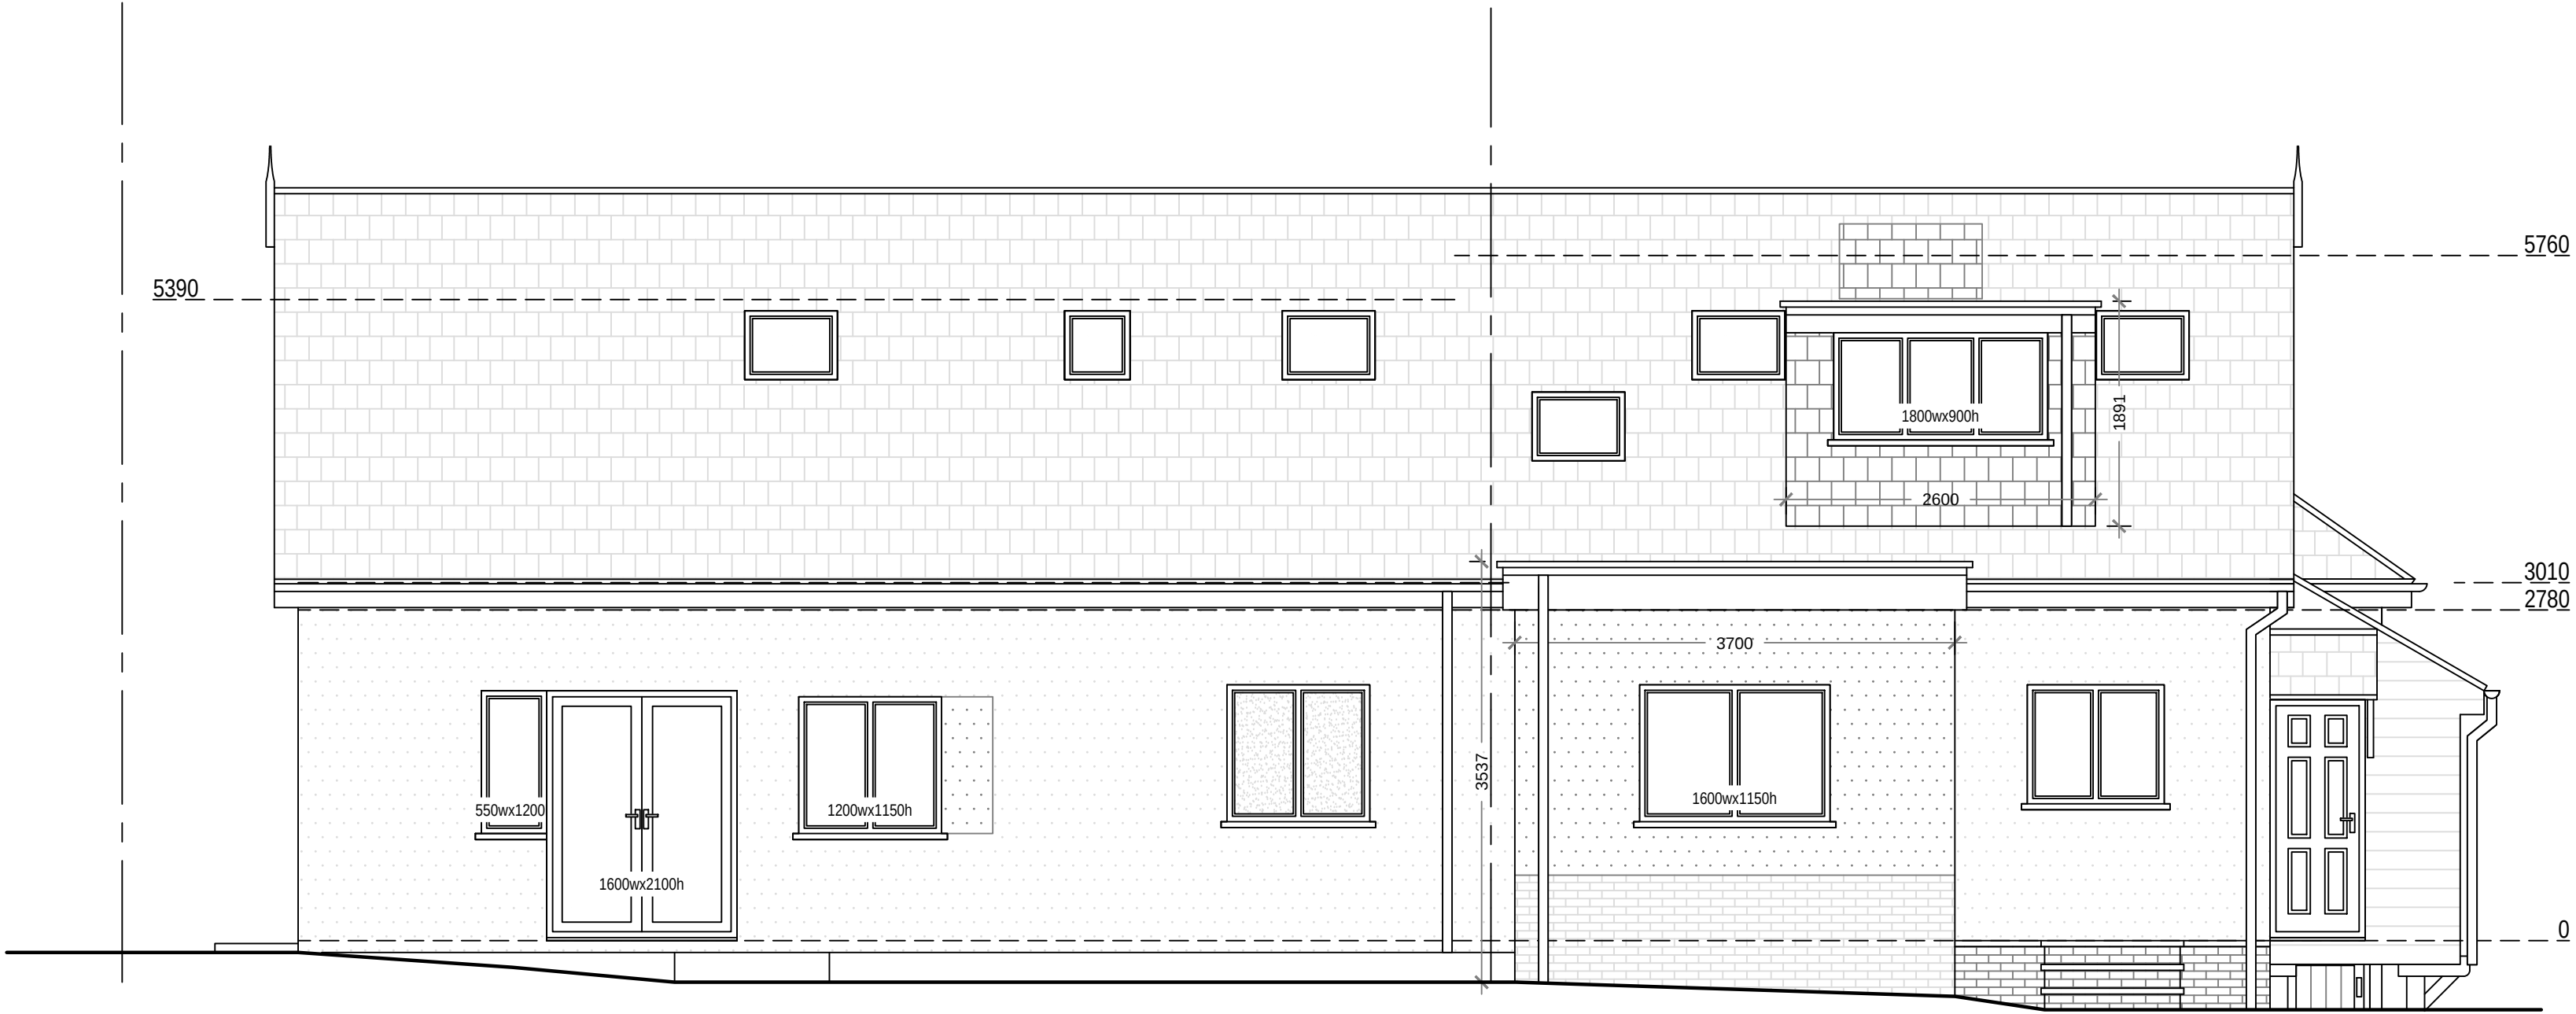


Unit 1 Unit 2

Proposed South Elevation



Proposed East Elevation

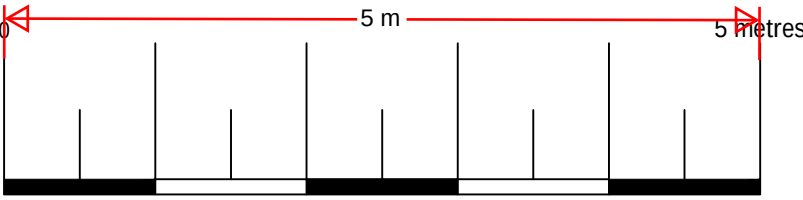

Proposed Materials:
Walls: Render (to match existing)
Walls: Brick (to match existing)
Flat roof: Ply membrane
Windows: Double glazed (to match existing)
Skylights: Size as indicated (not protruding more than 150mm above the existing roof plane)

Arkiplan

ArkiPlan Architectural Ltd • Enquiries@ArkiPlan.co.uk
Lytchett House, 13 Freeland Park, Wareham Road, Poole, Dorset, BH16 6FA

Site	29 Istead Rise, Gravesend DA139JE	Date	10.02.2025		
		Sheet	24-2500	D07	REV 03
		Job	Newbuild House Internal Alterations		
		Scale	1:50 @A1, 1:100 @A3		
Title Number	K197199	Title	As Shown		