


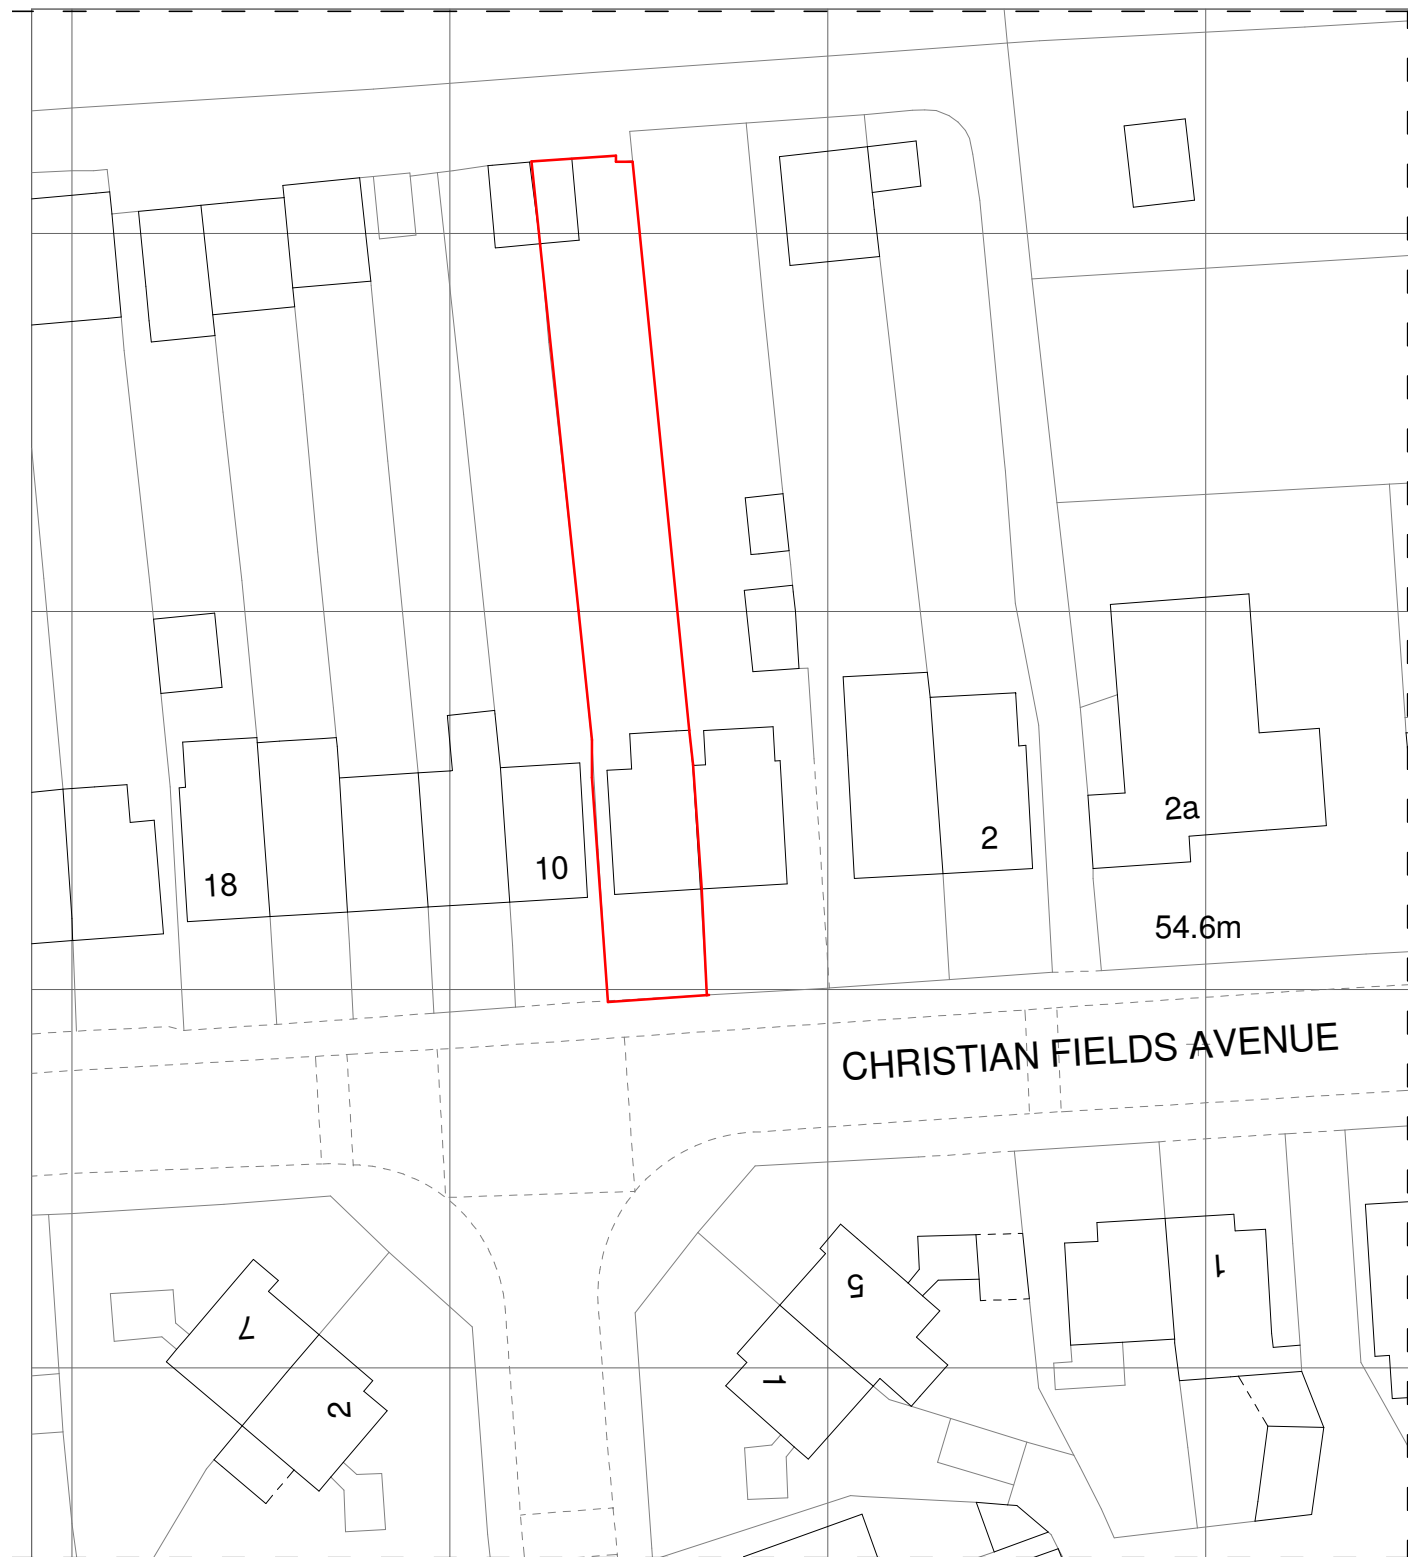


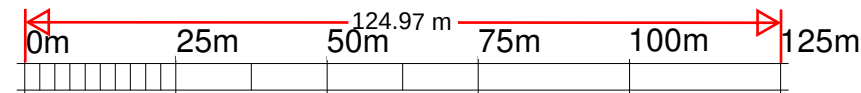


1 Existing Block Plan
1 : 500

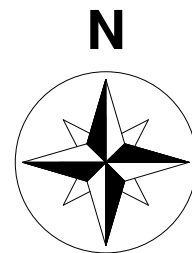

VISUAL SCALE 1:1250 @ A3

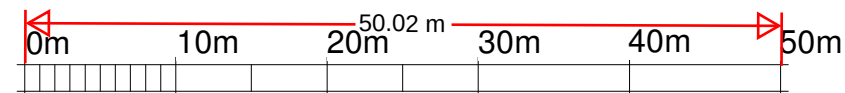

VISUAL SCALE 1:500 @ A3

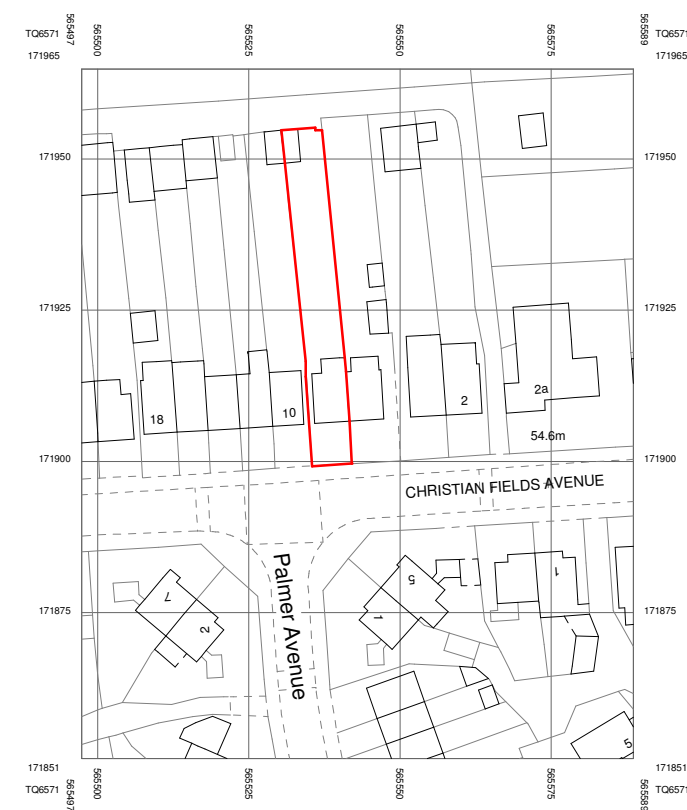

2 Location Map
1 : 1250

	No.	PLARDESIGN Designing the Future	Description	Date	PROJECT Demolition of rear conservatory and erection of single storey rear extension 5.0m Deep with flat roof not exceeding 3.0m height at 8 Christianfields Avenue Gravesend DA12 5NF			CLIENT		
			42 Prince John Road		SHEET			Date	Project number	Scale (@ A3)
			Eltham London UK					07/03/2025	8CHRIST/25	As indicated
			SE9 6QA					Drawn by	DRAWING NUMBER	
			tel 0208 859 2299					IS	701	
			mob 0788 145 2203		Block Plan Location Map			Checked by		
			email :iselter@yahoo.com					IS		