
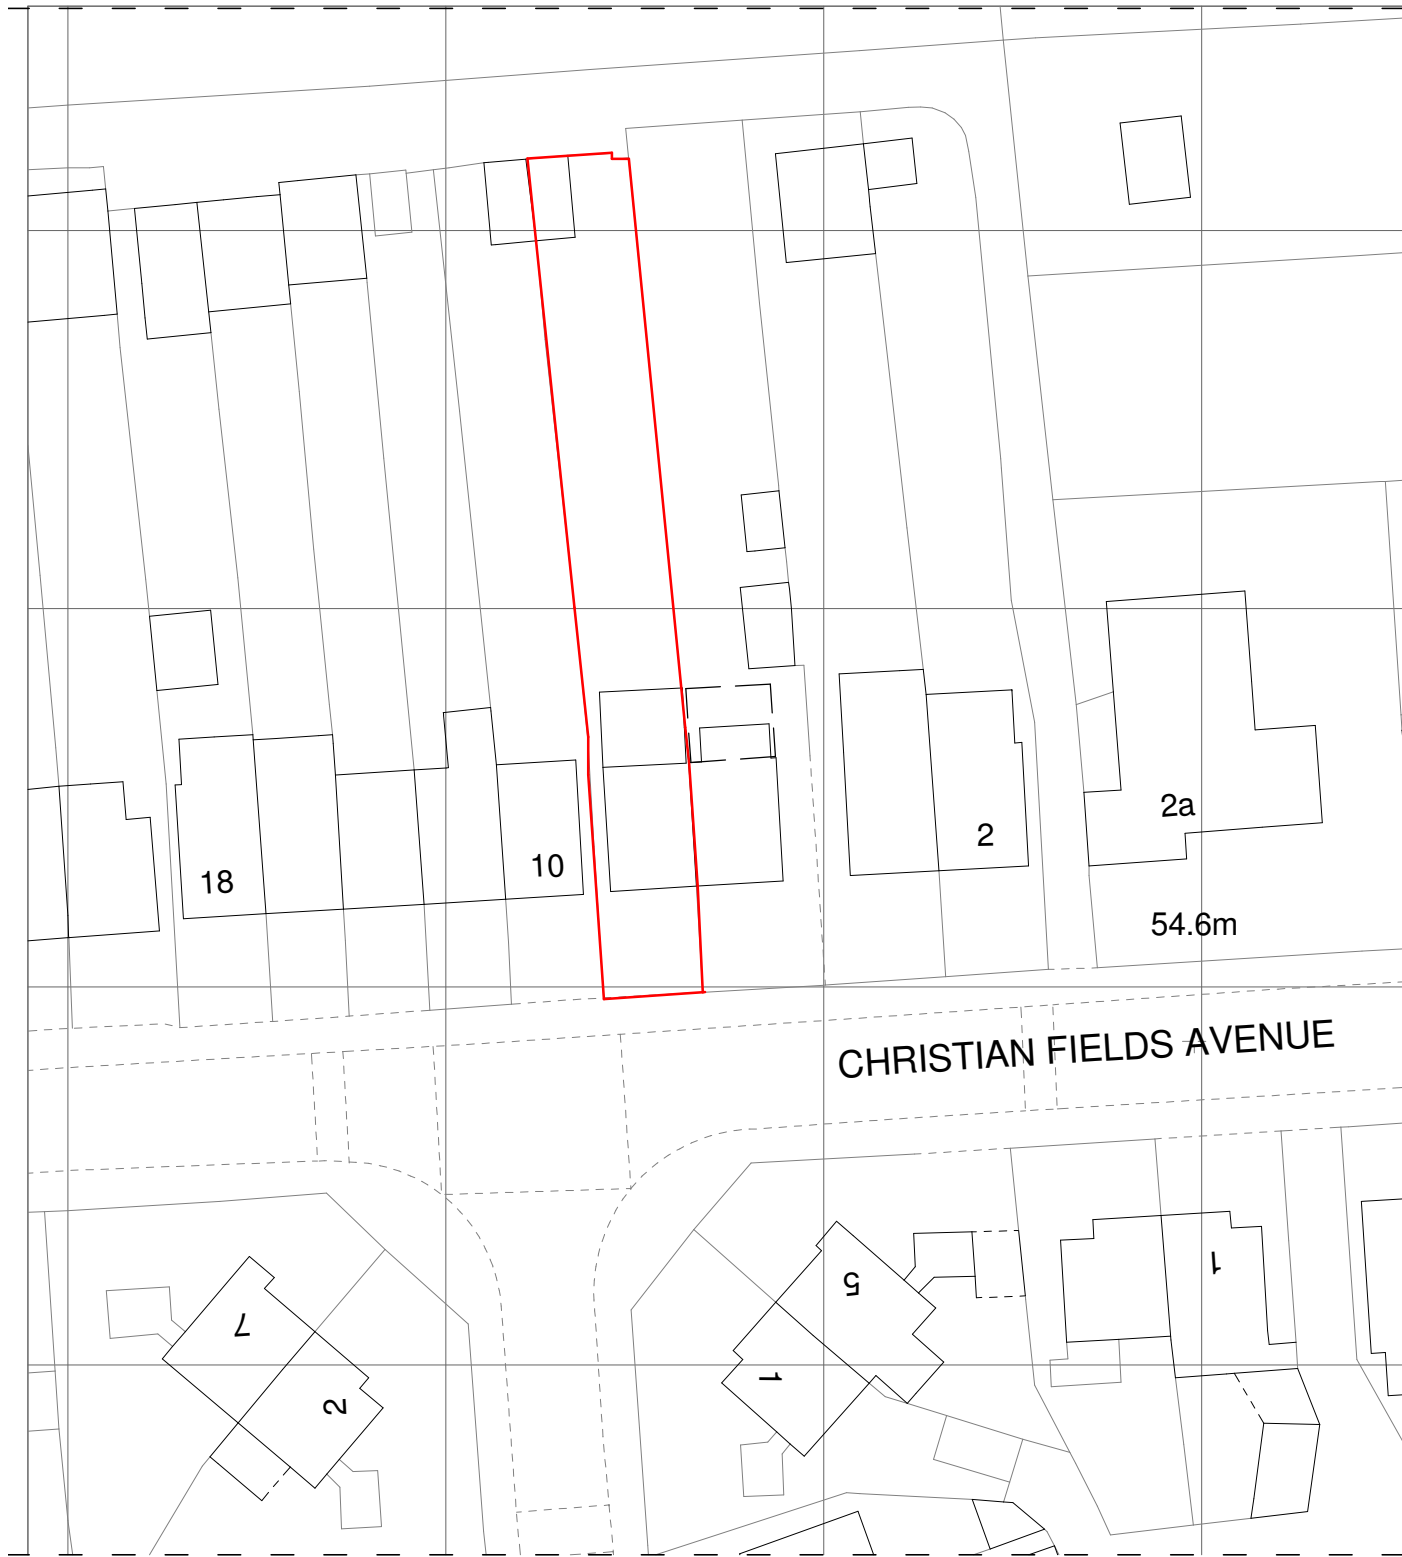


VISUAL SCALE 1:1250 @ A3

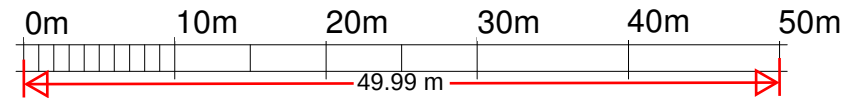

VISUAL SCALE 1:500 @ A3

1 Proposed Block Plan

1 : 500

No.	Description	Date

PROJECT	Demolition of rear conservatory and erection of single storey rear extension 5.0m Deep with flat roof not exceeding 3.0m height at 8 Christianfields Avenue Gravesend DA12 5NF		
SHEET	Proposed Block Plan		

CLIENT			
Date 07/03/2025	Project number 8CHRIST/25	Scale (@ A3) 1 : 500	
Drawn by IS	DRAWING NUMBER 801		REV
Checked by IS			