


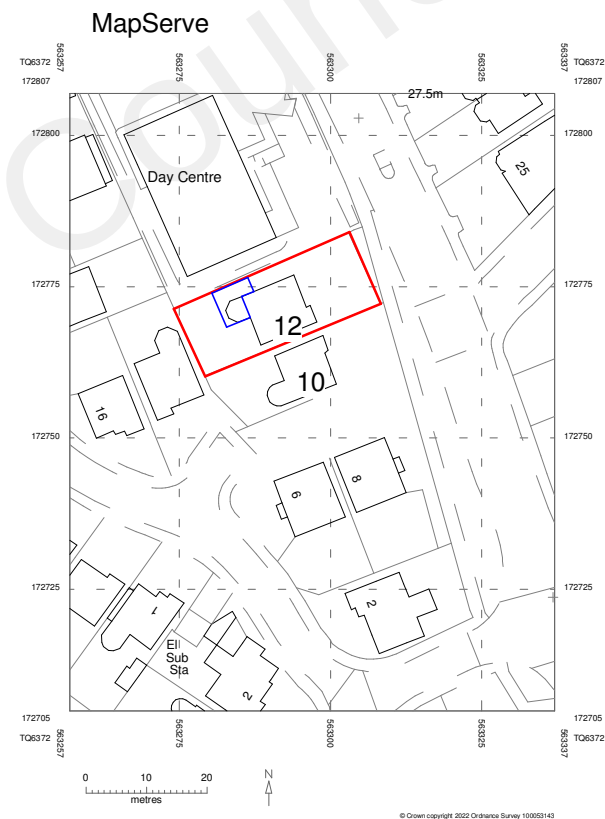


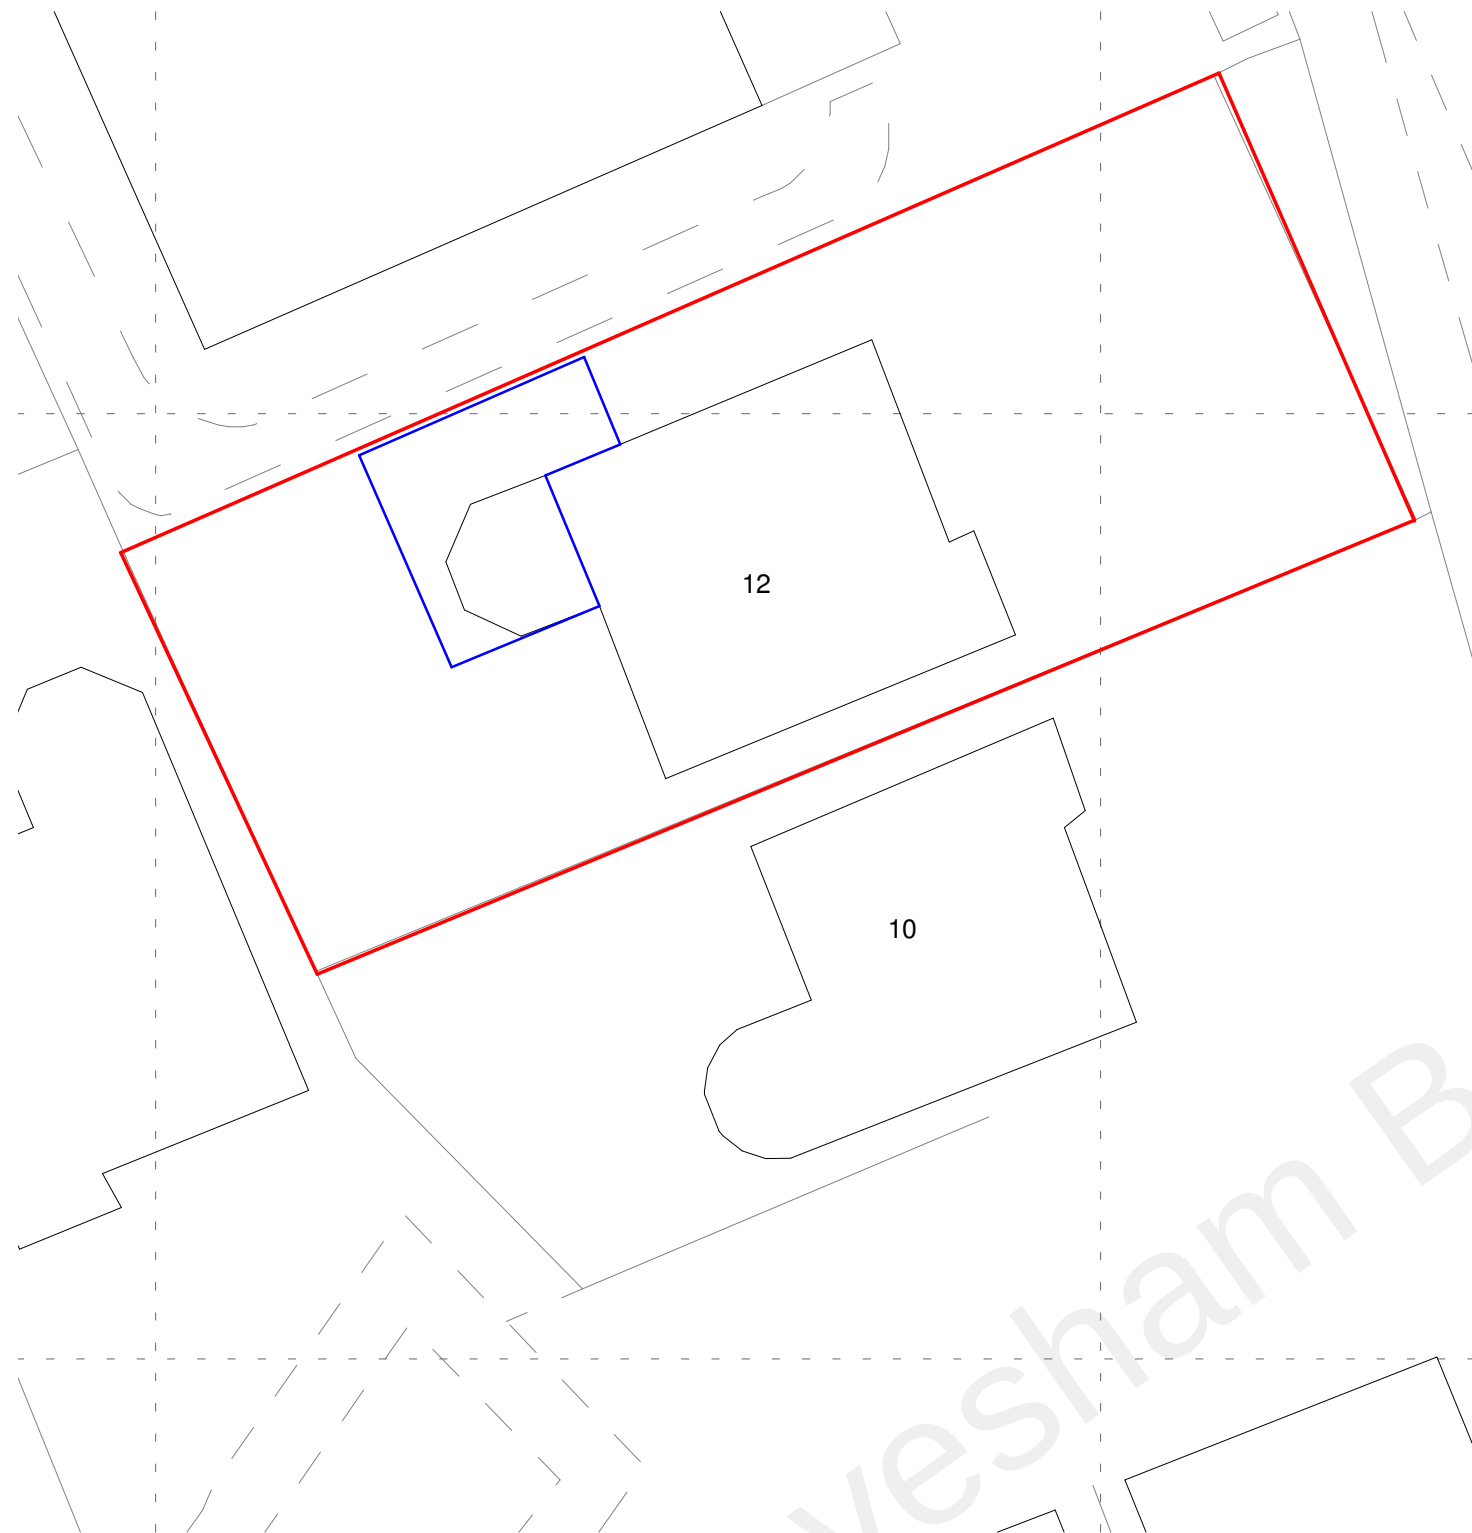

2 Location Map
1 : 1250

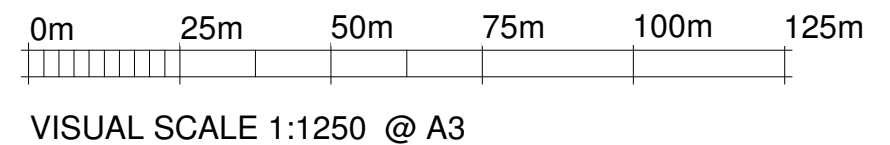

1 Block Plan
1 : 200

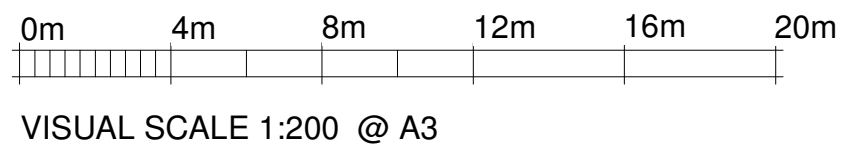

	No.	Description	Date	Removal of existing conservatory and erection single storey side and rear extension at 12 Millfield Drive, Northfleet, Gravesend, Kent DA11 8BH				CLIENT		
								Date 01/10/2022	Project number 12MILLFIELD/022	Scale (@ A3) As indicated
								Drawn by IS	DRAWING NUMBER 202	REV
								Checked by IS		
				CODE	STATUS	SUITABILITY DESCRIPTION	PURPOSE OF ISSUE	SHEET Location Map Block Plan		