


## 44 Northridge Rear extension

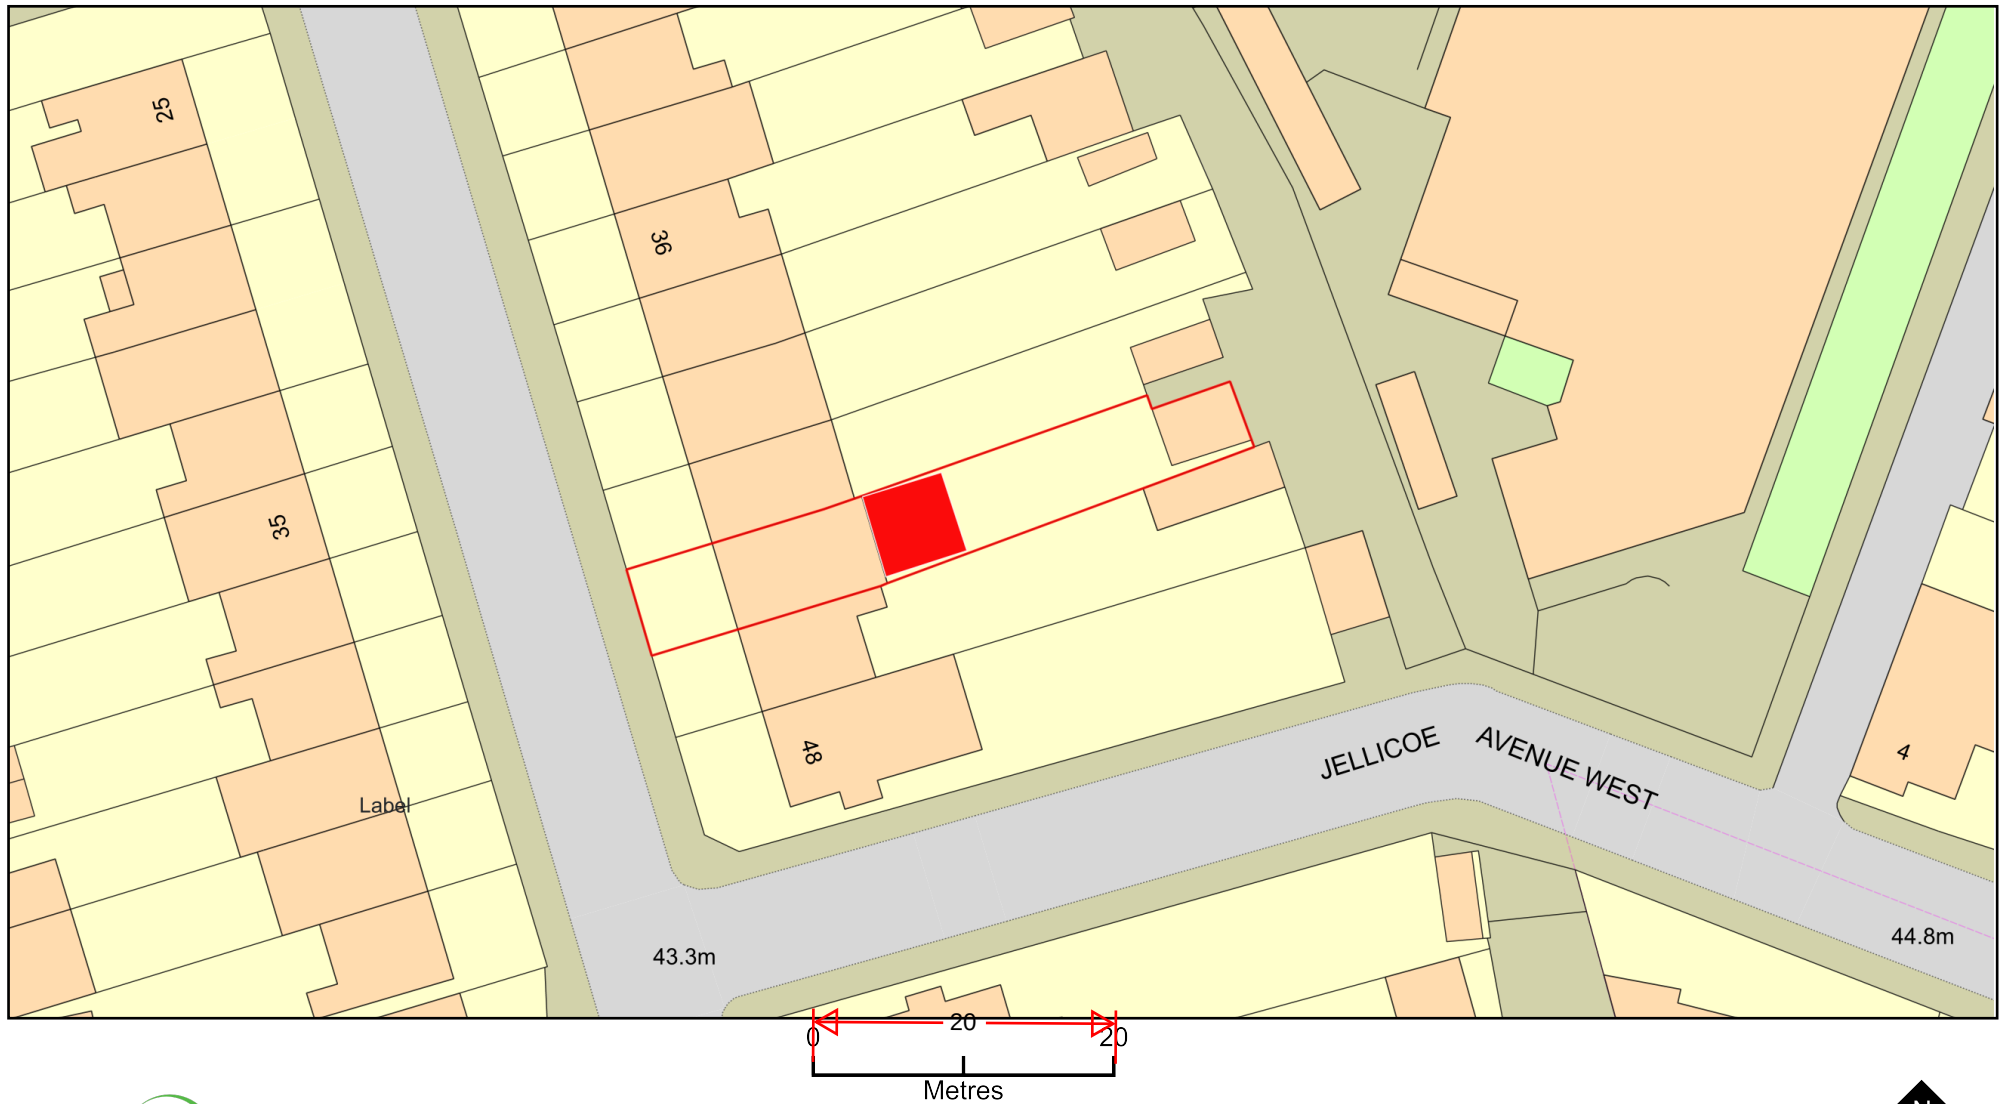

Plan Produced for: Joel Dix

Date Produced: 26 Nov 2023

Plan Reference Number: TQRQM23330205124746

Scale: 1:500 @ A4

© Crown copyright and database rights 2023 OS 100042766