
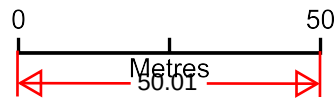


44 Northridge Rear extension - Location Plan

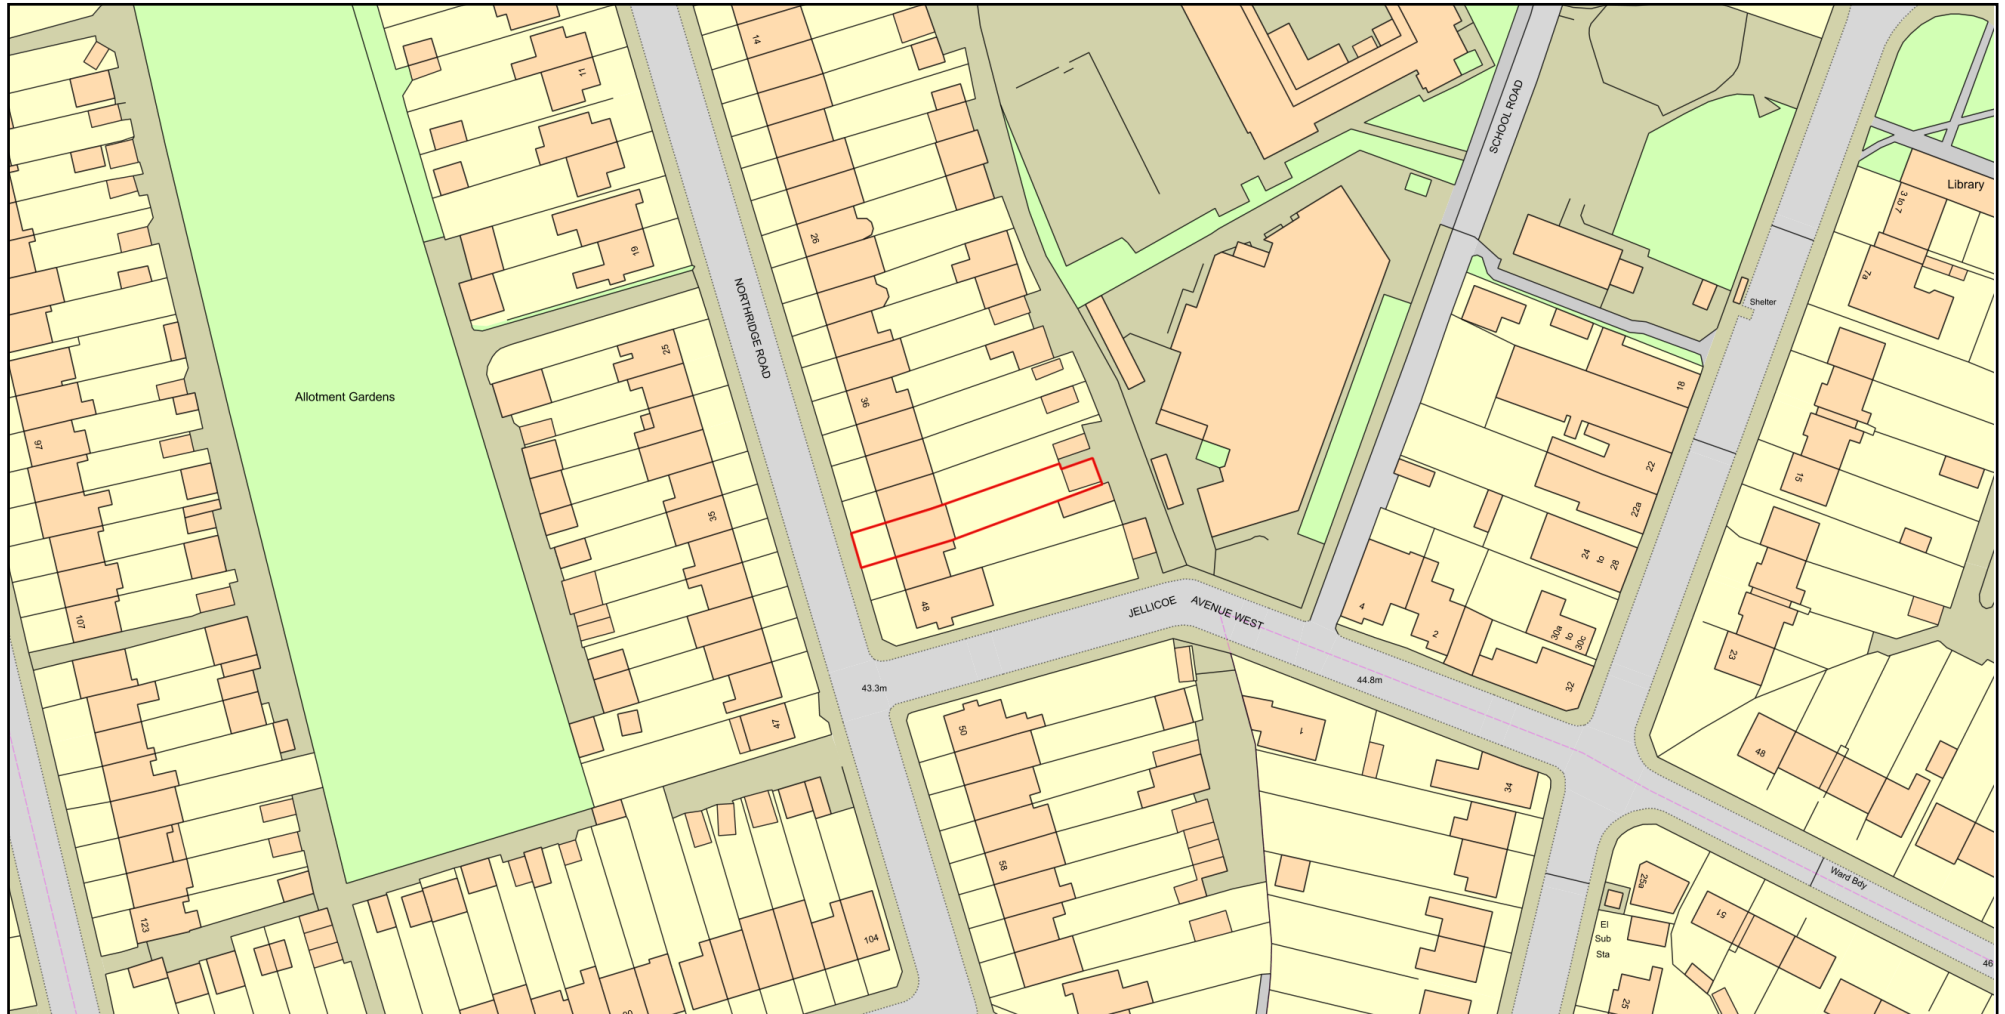

Plan Produced for: Joel Dix
Date Produced: 26 Nov 2023
Plan Reference Number: TQRQM23330210125905
Scale: 1:1250 @ A4