



SITE LOCATION
(Scale 1:50000)

Ordnance Survey map extract
based upon Landranger map series
with the permission of the controller of
Her Majesty's Stationery Office
Licence No. 100022432
Crown copyright.

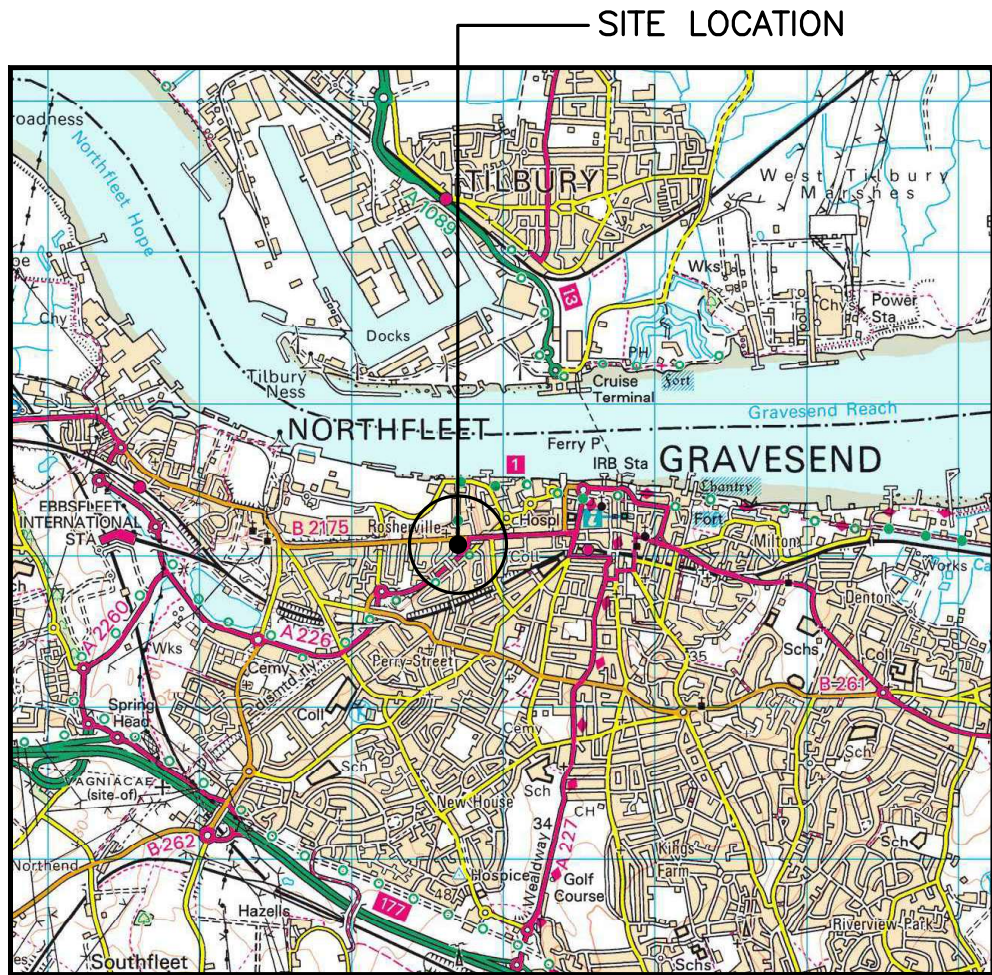


SITE PHOTOGRAPH

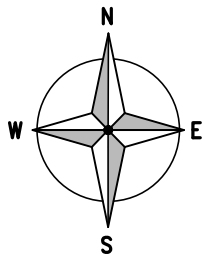

1742 00

1741 00

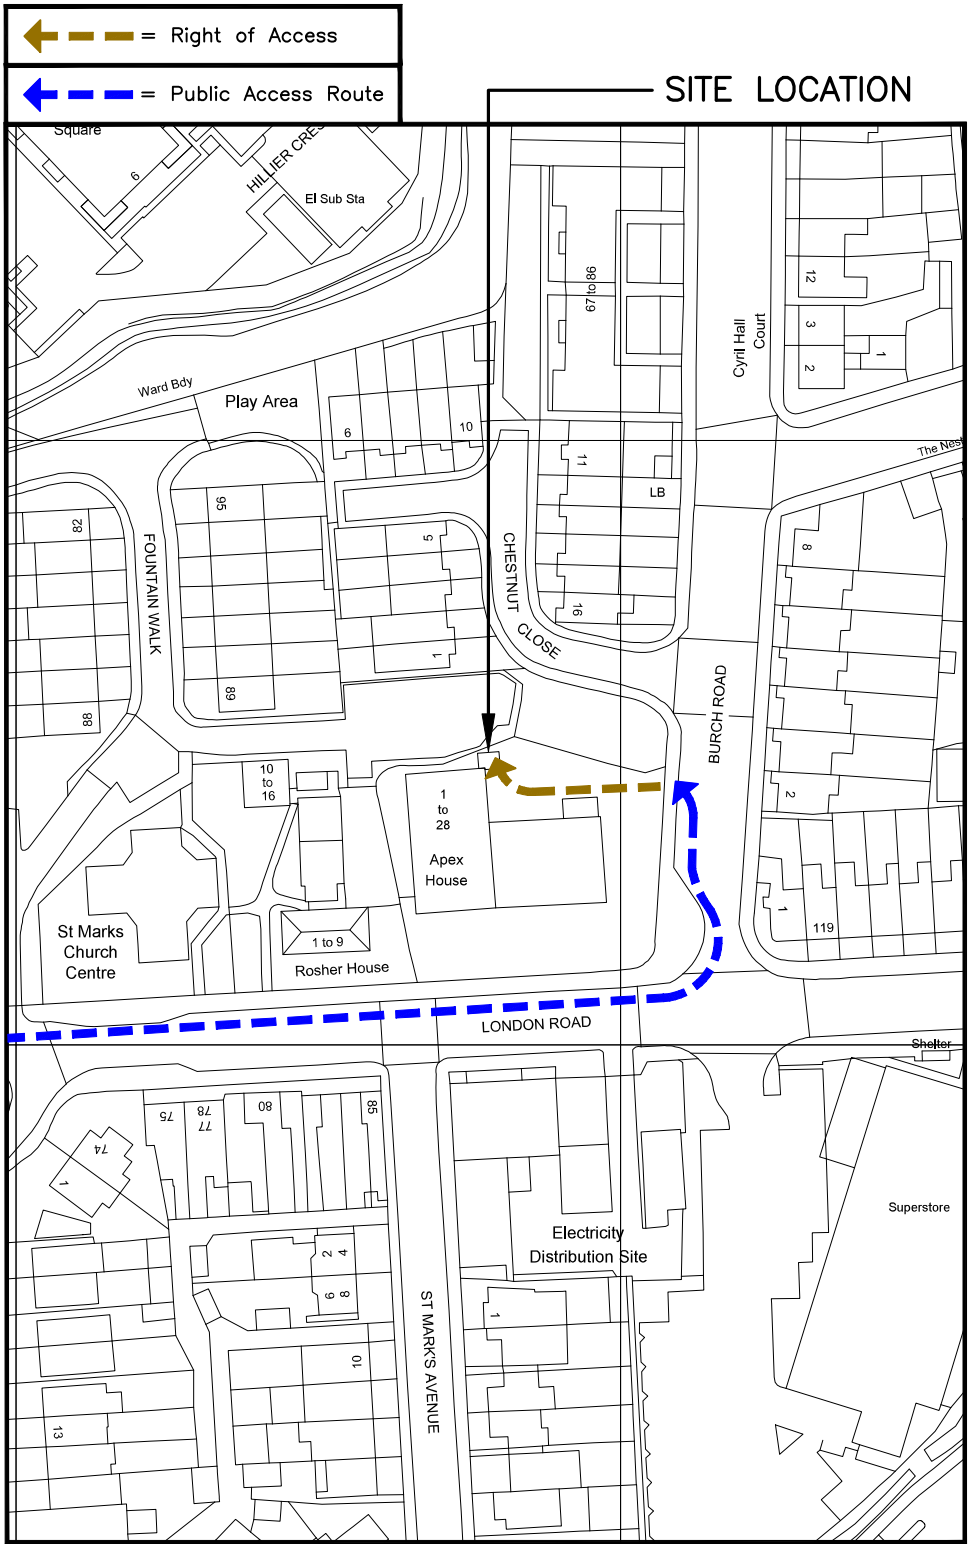


5636 00

5637 00

DETAILED SITE LOCATION

(Scale 1:1250)

Based upon Ordnance Survey map extract
with the permission of the Controller of
Her Majesty's Stationery Office.
Crown copyright.
Licence No. 100022432

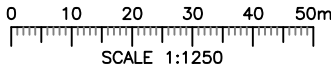

These drawings comply with VMO2 Non-Standard ICNIRP guidelines
Designed in accordance with Cornerstone documents: SDN0007 & SDN0009

EMF ACTIVE CONCESSION

O2-CSN-01314

Non-Standard Reason

APPROVED DATE

05.09.23

Use of unilateral zones to make compliant

ALL DIMENSIONS ARE IN mm UNLESS NOTED OTHERWISE

N.G.R | E: 563679 N: 174128

DIRECTIONS TO SITE:
FROM THE (M25) TAKE THE EXIT FOR THE (A2) TOWARDS DARTFORD (A225). AT THE ROUNDABOUT TAKE THE 4th EXIT ONTO THE (A2) SLIP ROAD. TAKE THE EXIT TOWARDS GRAVESEND. AT THE ROUNDABOUT TAKE THE 2nd EXIT ONTO THE (A2/B262) SLIP ROAD. KEEP LEFT FOLLOWING SIGNS FOR GRAVESEND. AT THE ROUNDABOUT TAKE THE 2nd EXIT ONTO SPRINGHEAD ROAD. TURN RIGHT ONTO LONDON ROAD. TURN LEFT ONTO BURCH ROAD. THE SITE IS ON THE CORNER OF BURCH ROAD AND LONDON ROAD.

NOTES:

ACCESS: ENTER MAIN ACCESS DOORS AND TAKE LIFT/ STAIRWELL TO TOP FLOOR. TAKE STAIRWELL TO PLANTROOM AND ACCESS ROOFTOP VIA ROOF ACCESS DOOR.

PARKING: PARKING AVAILABLE ALONG SURROUNDING ROADSIDE, RESTRICTIONS MAY APPLY. PARKING MAYBE AVAILABLE WITHIN SITE PROVIDER CAR PARK, SUBJECT TO SITE PROVIDER APPROVAL.

A Issued for Approval RP KW 09.10.23

REV MODIFICATION BY CH DATE

CLARKE telecom
Unit E, Madison Place, Northampton Road,
Manchester, M40 5AG
Tel: 0161 785 4500
Fax: 0161 785 4501
Web: www.clarke-telecom.com

cornerstone

Cell Name Opt.
APEX HOUSE A

Cell ID No

CORNERSTONE	VMO2	VF
13670137	4404	78905

Site Address / Contact Details

APEX HOUSE
BURCH ROAD
NORTHFLEET
KENT
DA11 9LE

Drawing Title: SITE LOCATION MAPS

Purpose of issue: PLANNING Dwg Rev:

Drawing Number: 100 A

Surveyed By: KW Original Sheet Size: A3 Pack Issue:

Drawn: RP Date: 09.10.23 Checked: KW Date: 09.10.23 A