


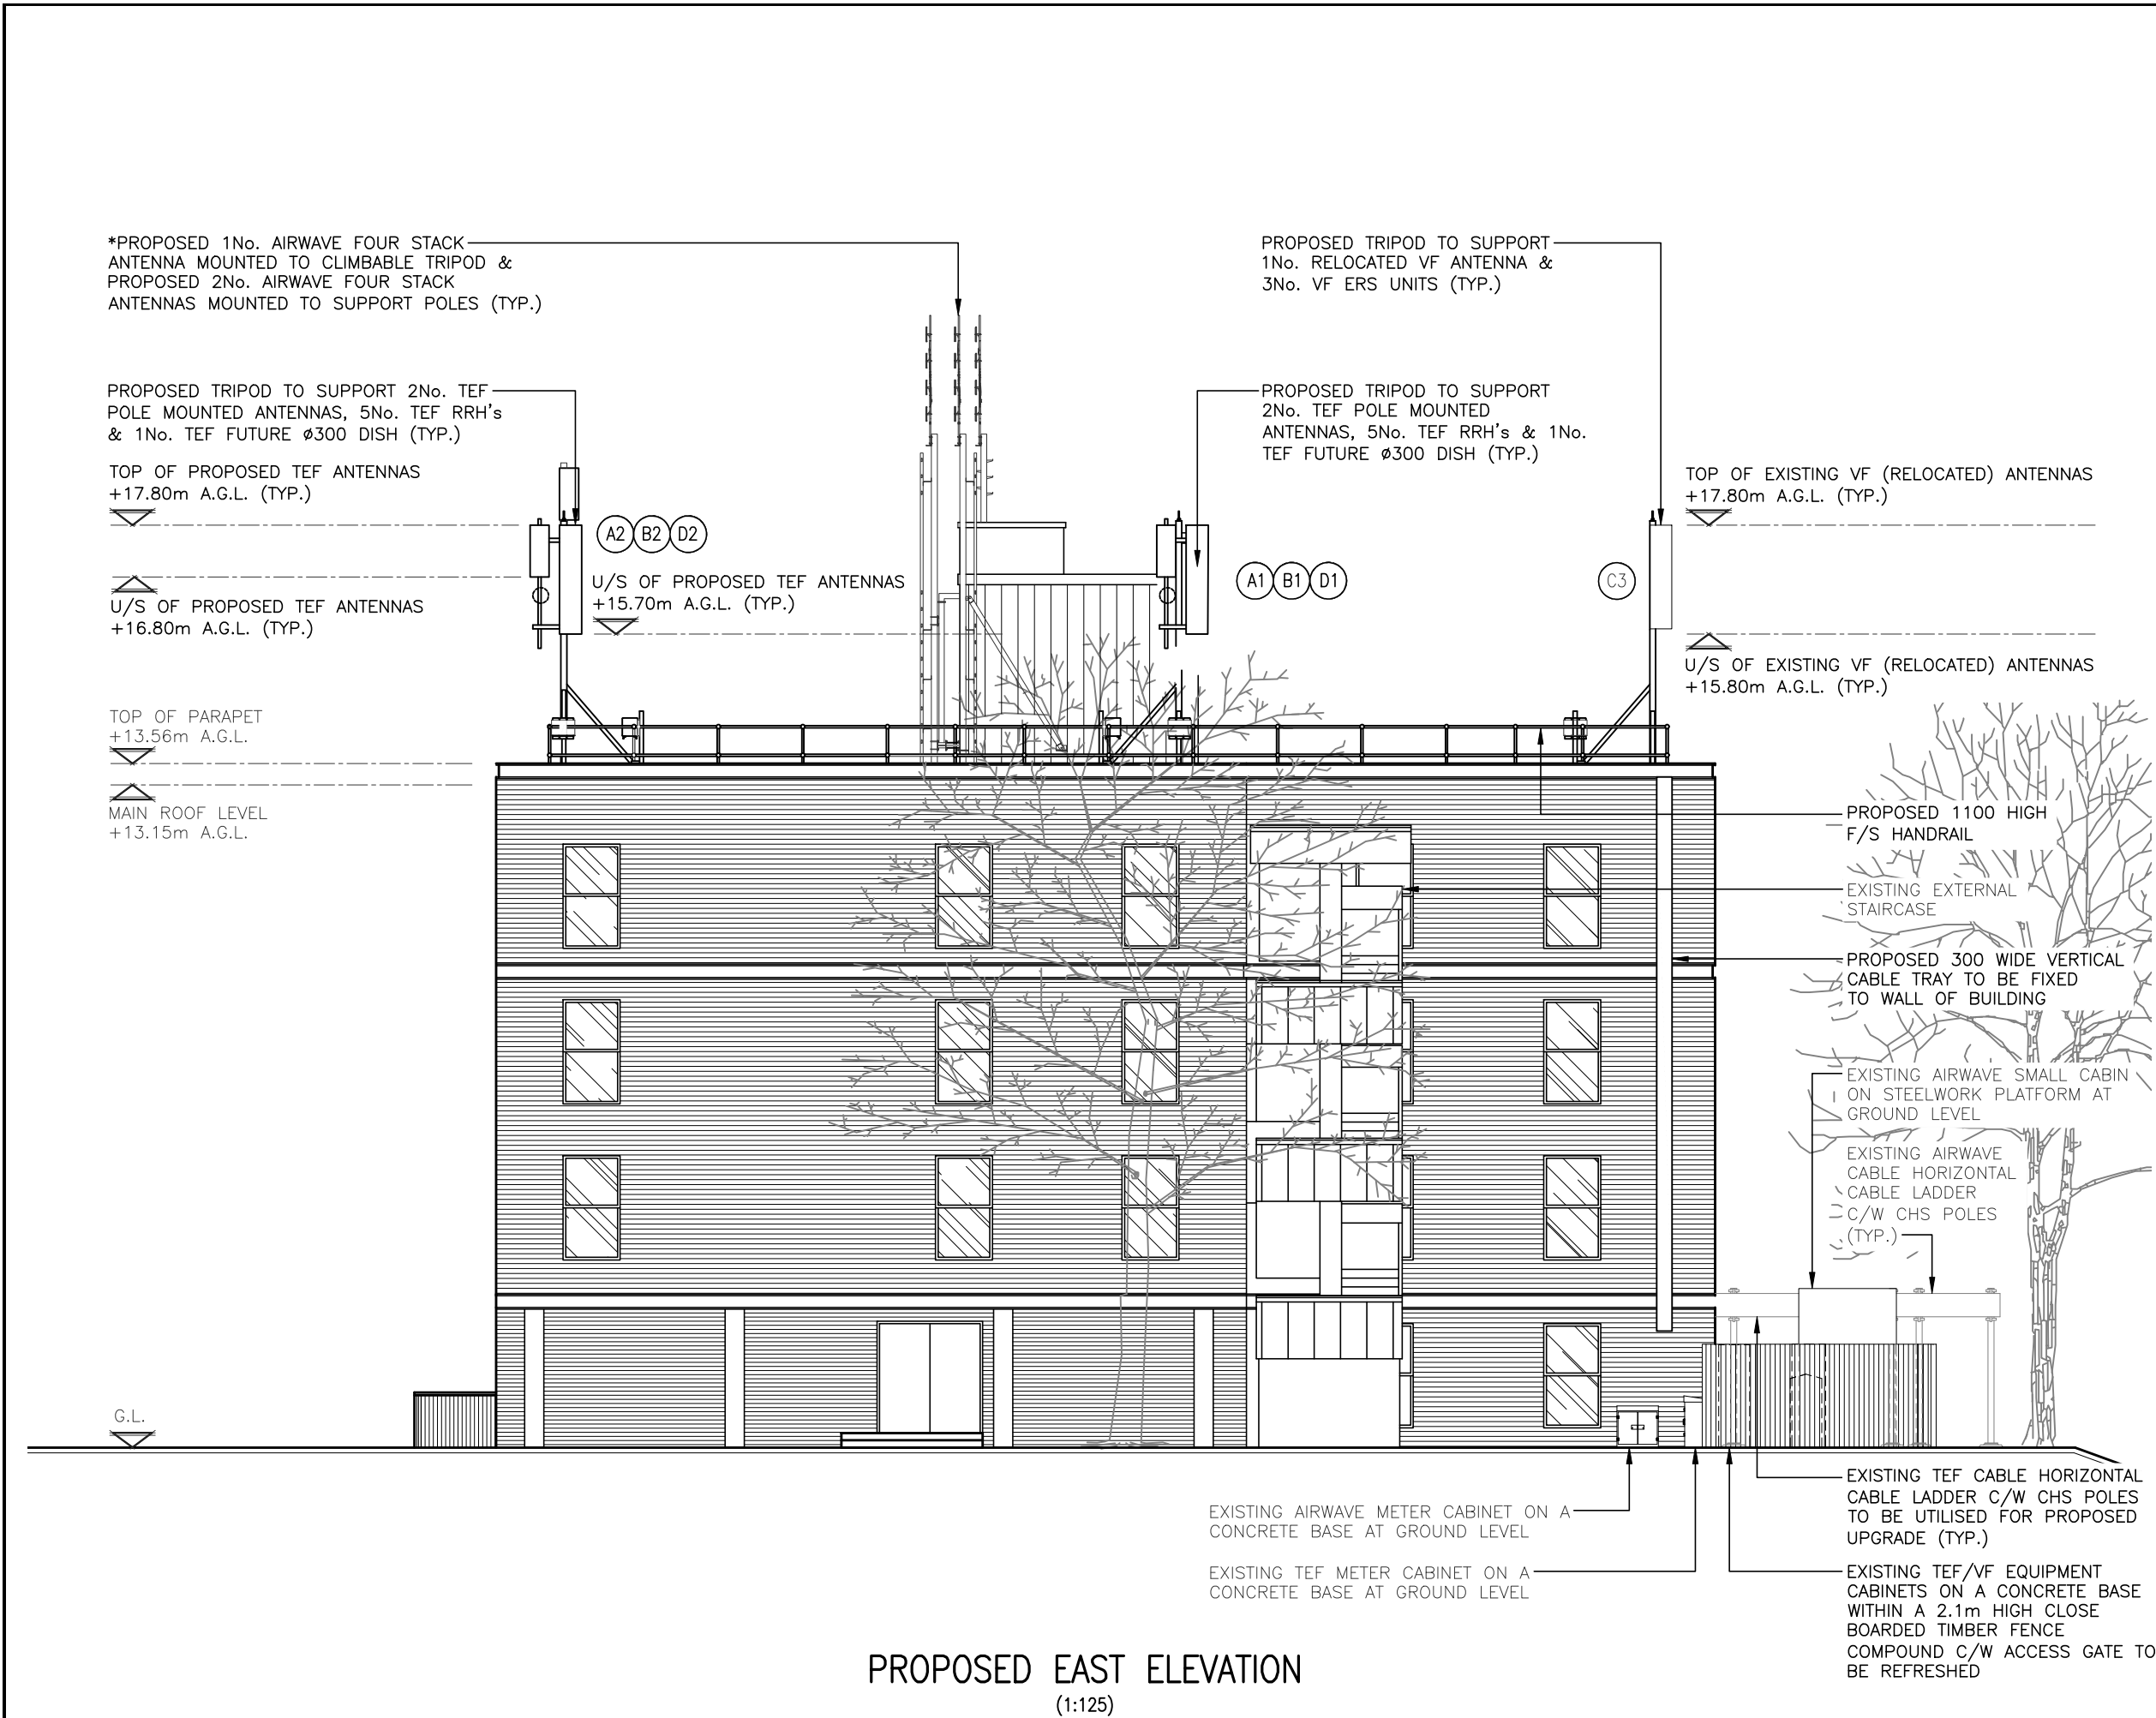

ALL DIMENSIONS ARE IN mm UNLESS NOTED OTHERWISE

N.G.R

E: 563679

N: 174128

NOTES:

NOTE:
REFER TO DWG. Nos. 400 & 401 FOR
ANTENNA & EQUIPMENT DETAILS

NOTE:
TEF TO BE UPGRADED DURING RELOCATION
FROM TEMPORARY SCAFFOLD TOWER TO
TRIPOD LOCATIONS

NOTE:
VF ARE NOT TO BE UPGRADED DURING
RELOCATION FROM TEMPORARY SCAFFOLD
TOWER TO TRIPOD LOCATIONS

NOTE:
* PROPOSED AIRWAVE UPGRADE SHOWN
FOR CLARITY ONLY AND TO BE DONE
BY OTHERS

A	Issued for Approval	RP	KW	09.10.23
REV	MODIFICATION	BY	CH	DATE

CLARKE
telecom

Unit E, Madison Place, Northampton Road,
Manchester, M40 5AG
Tel: 0161 785 4500
Fax: 0161 785 4501
Web: www.clarke-telecom.com

cornerstone

Cell Name		Opt.
APEX HOUSE		A
Cell ID No		
CORNERSTONE	VMO2	VF
13670137	4404	78905

Site Address / Contact Details

APEX HOUSE
BURCH ROAD
NORTHFLEET
KENT
DA11 9LE

Drawing Title:

PROPOSED SITE ELEVATION

Purpose of issue:

PLANNING

Dwg Rev:

Drawing Number:

301

A

Surveyed By:

KW

Original Sheet Size:

A3

Pack Issue:

Drawn:

RP

Date:

09.10.23

Checked:

KW

Date:

09.10.23

A

These drawings comply with VMO2 Non-Standard ICNIRP guidelines
Designed in accordance with Cornerstone documents: SDN0007 & SDN0009

EMF ACTIVE CONCESSION

O2-CSN-01314

Non-Standard Reason

Use of unilateral zones to make compliant

APPROVED DATE

05.09.23

SDNT0005 Version 1.3