


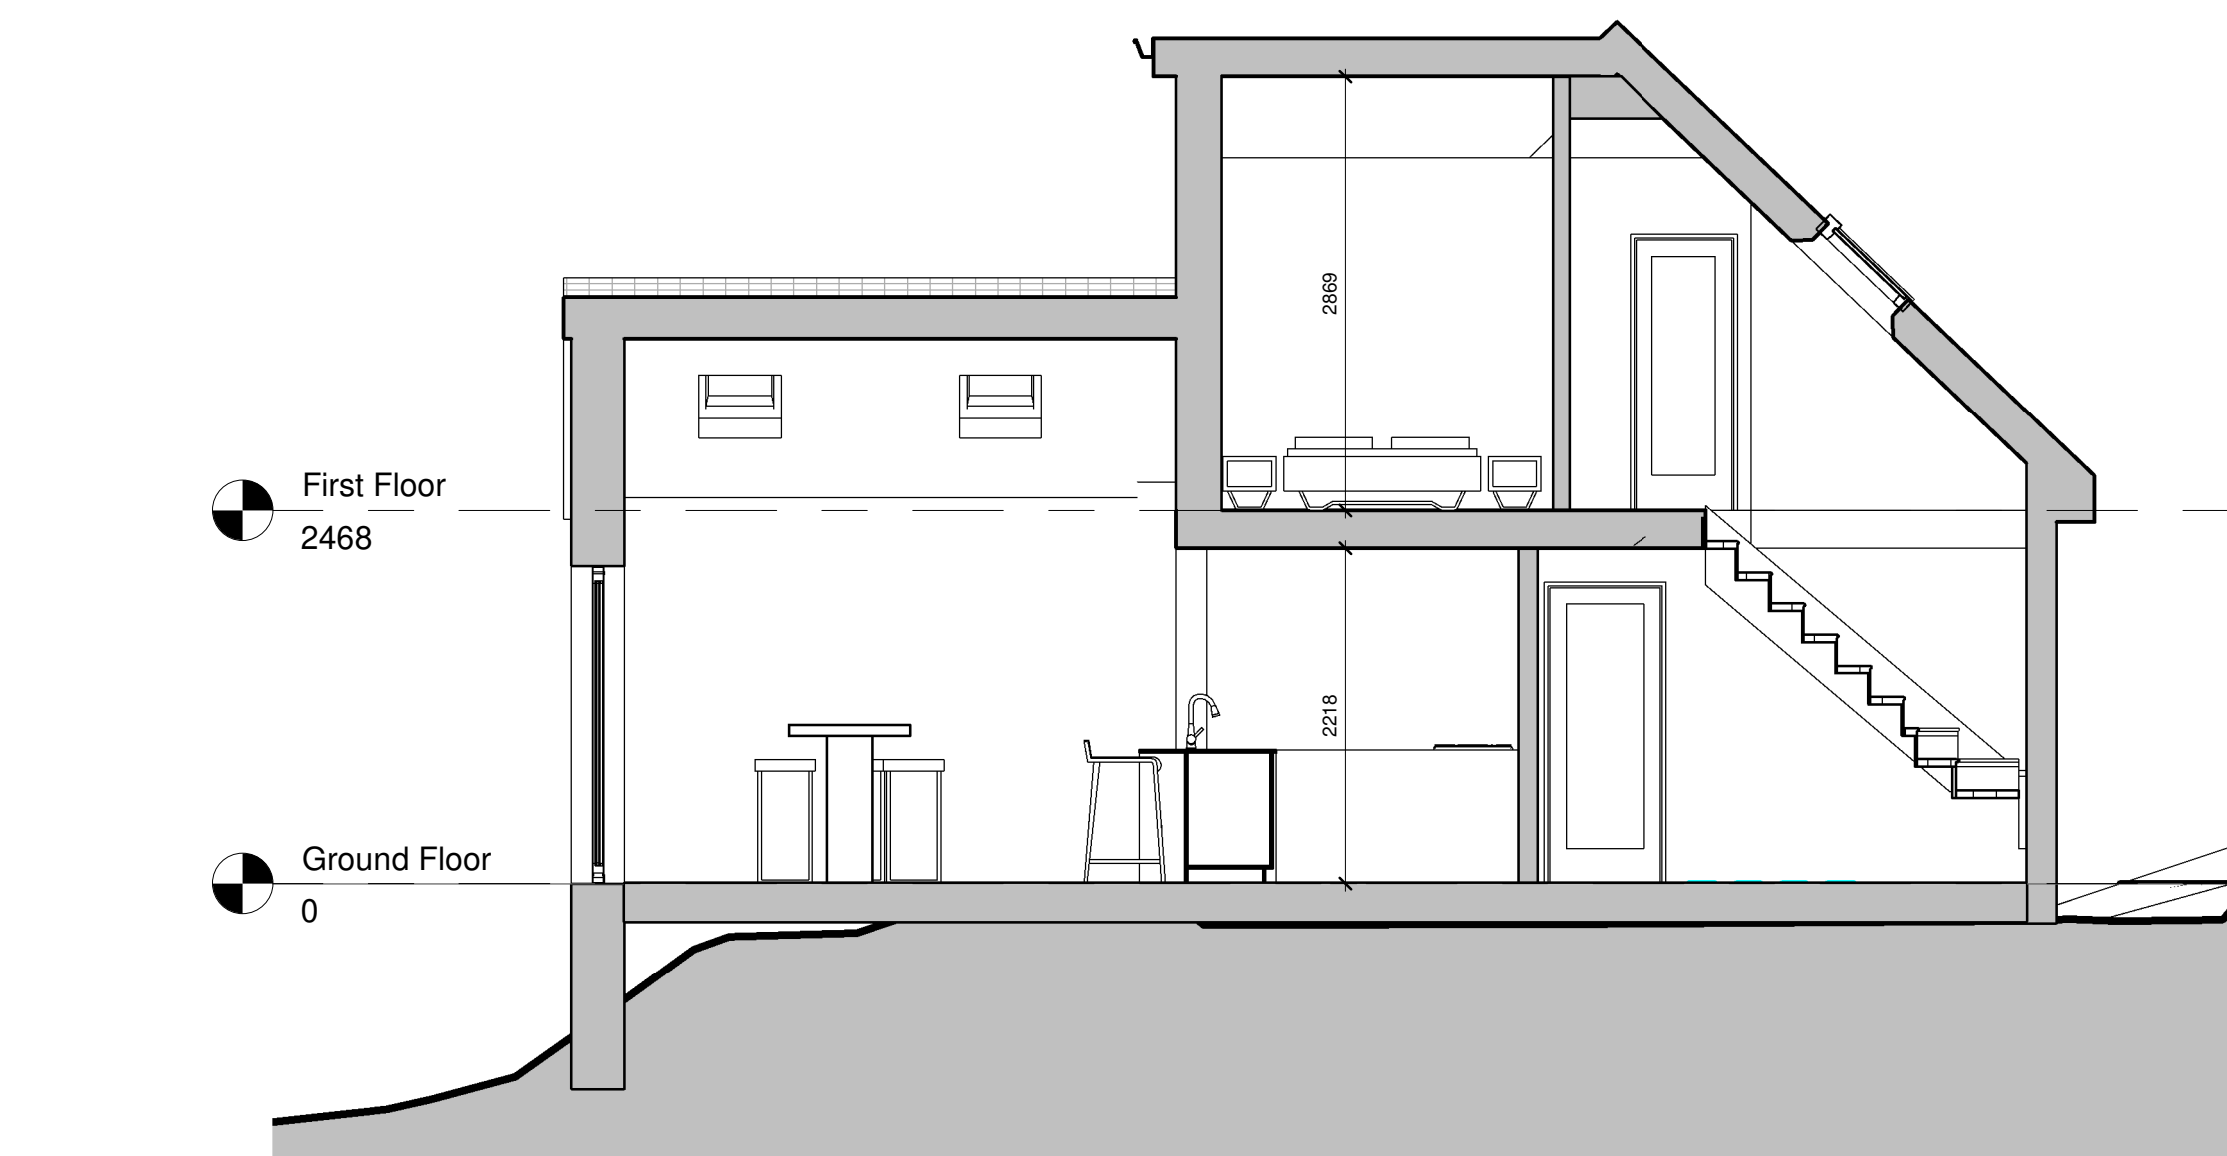

First Floor
1 : 50

Volume = 22 m³

Shower
3 m²

Bedroom
10 m²

Bedroom
5 m²

DN

Sedum roof

Sedum roof

BB
PL004

AA
PL004