


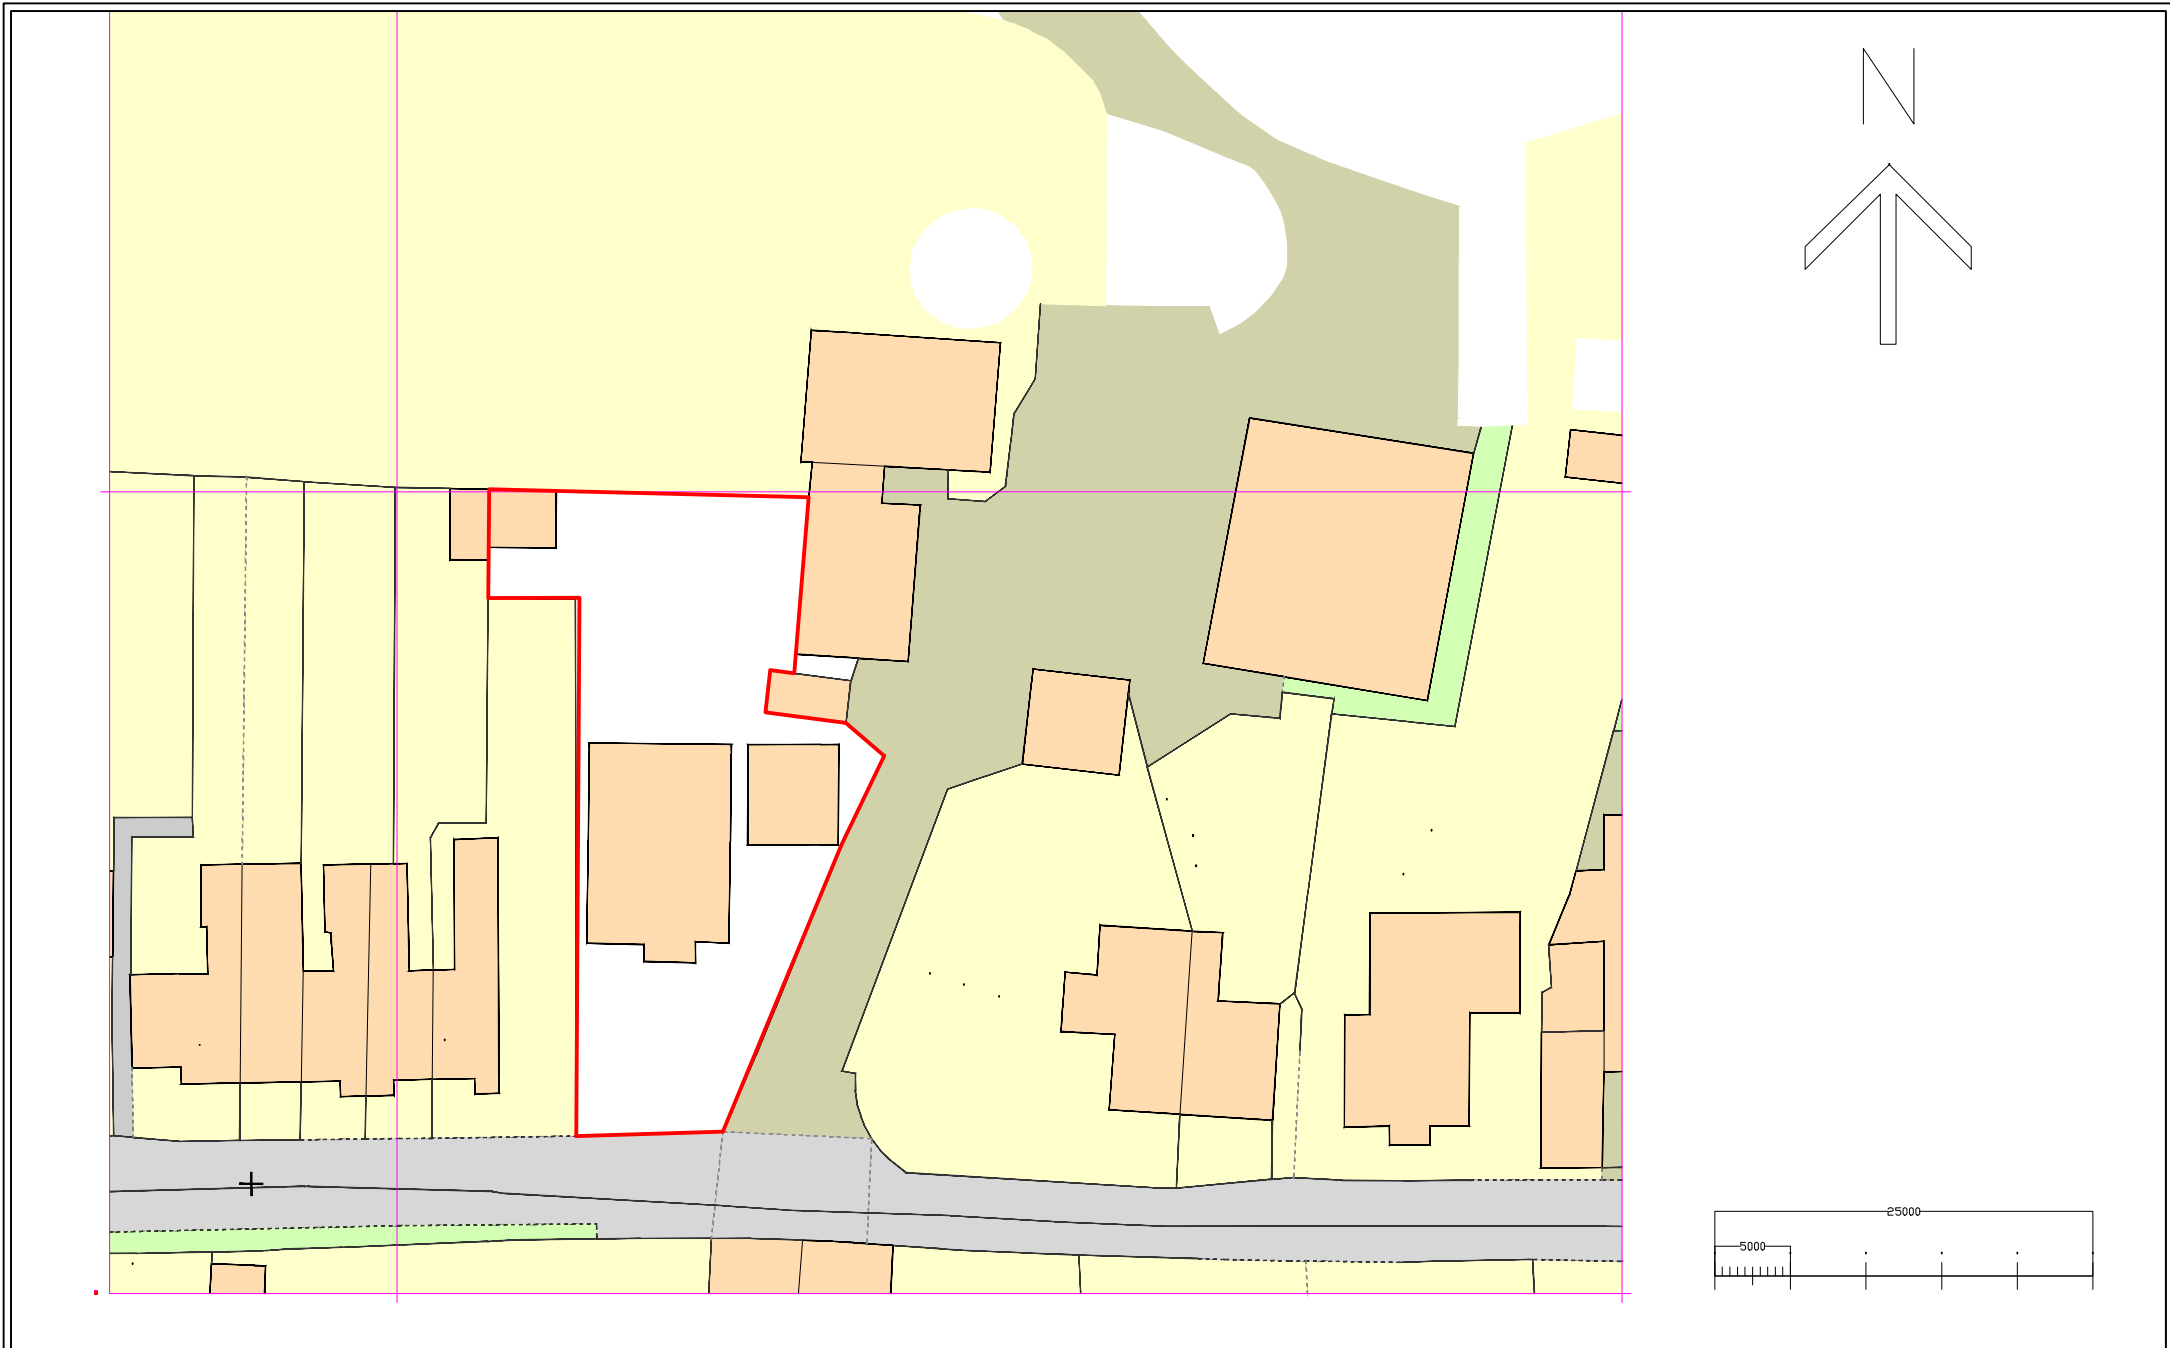

OWNER	SITE ADDRESS	DESIGN DRAWN BY:	TITLE	DRG No:	REV	SCALE
MR. BOBBY SINGH	THE COTTAGE,OLD WATLING ST ROCHESTER, ME2 3UG.	ESSR CONSULTING GROUP LTD essr.consulting@gmail.com 01474325039	BLOCK PLAN	05/24/ER	0	1:500