
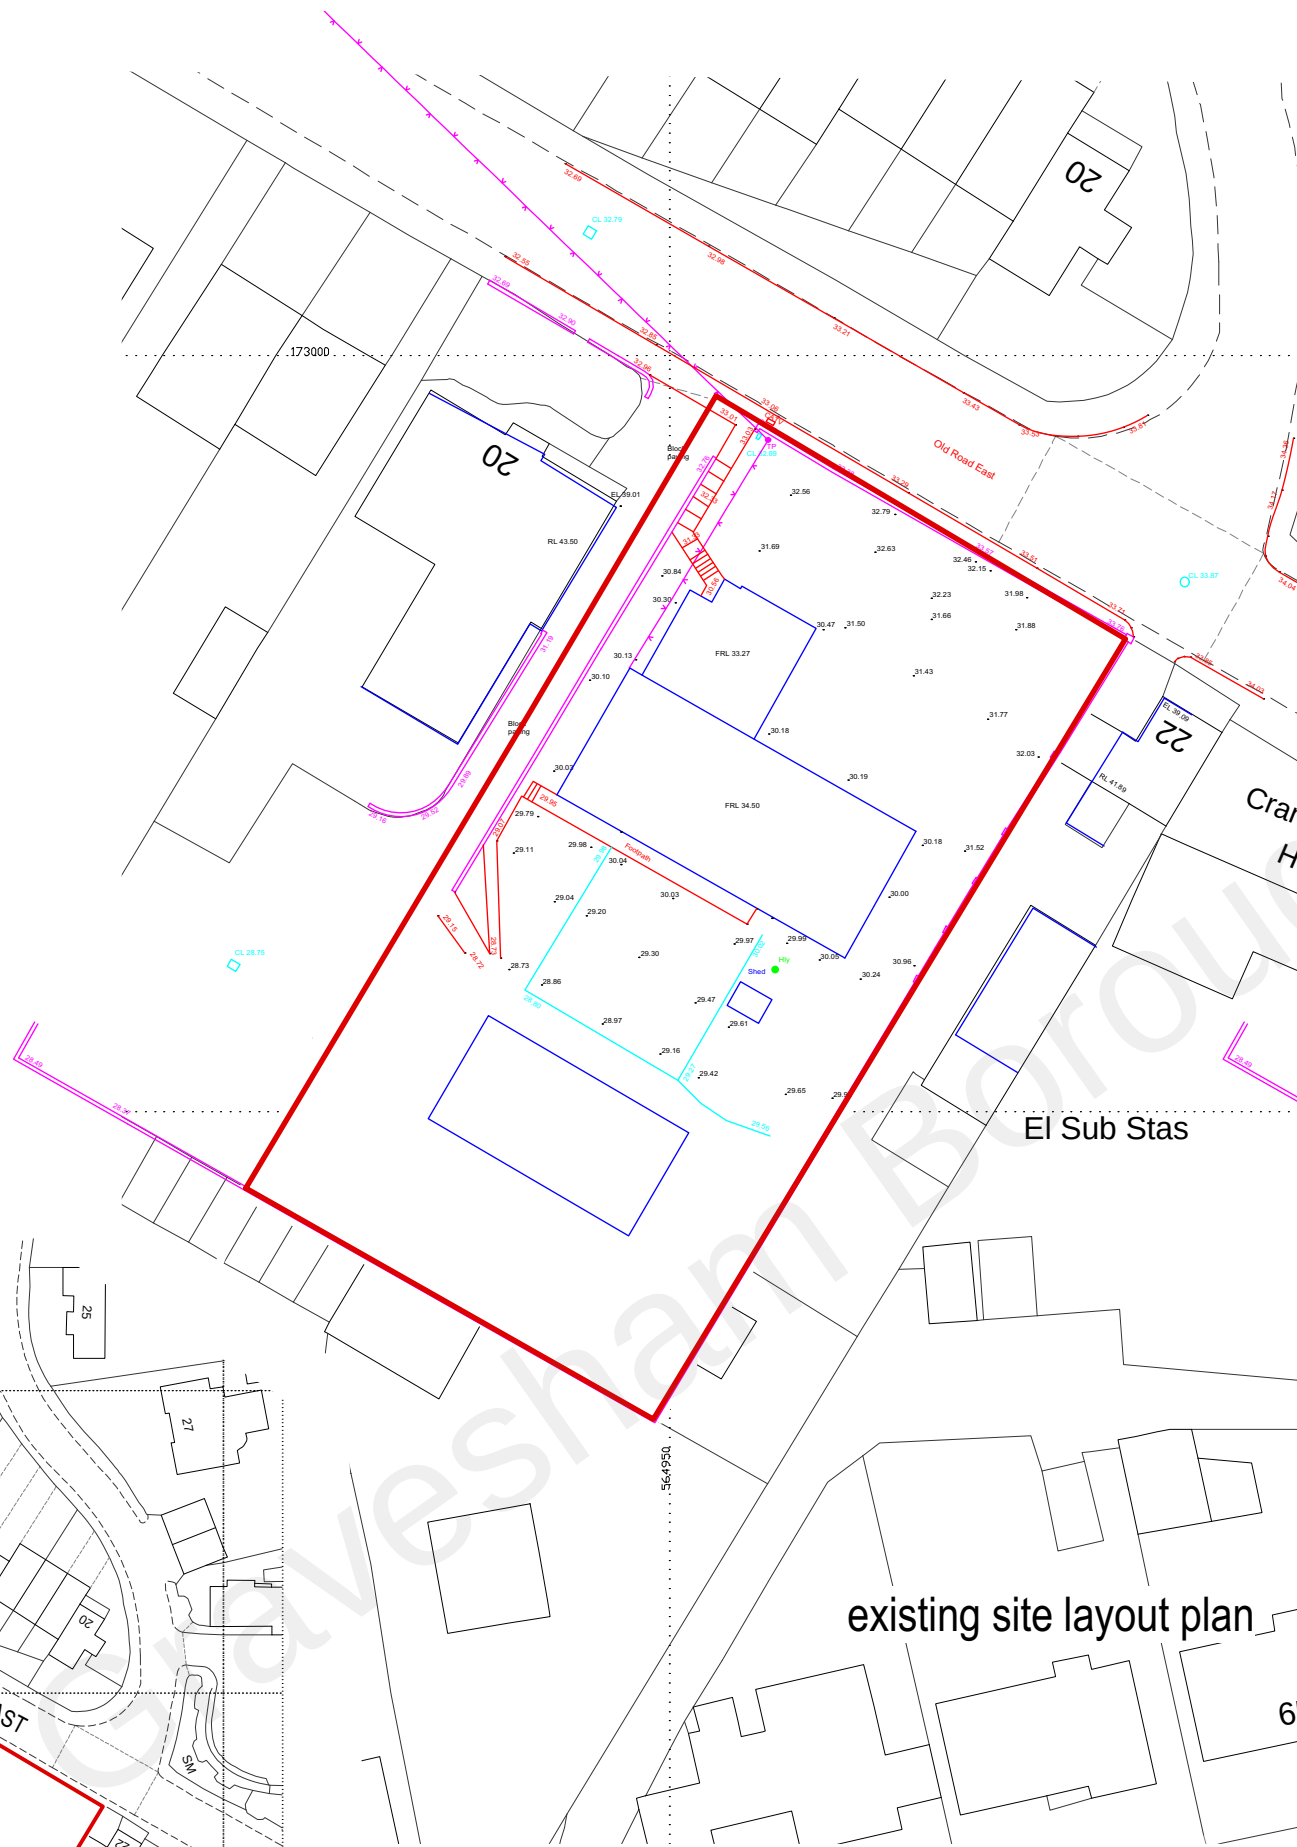


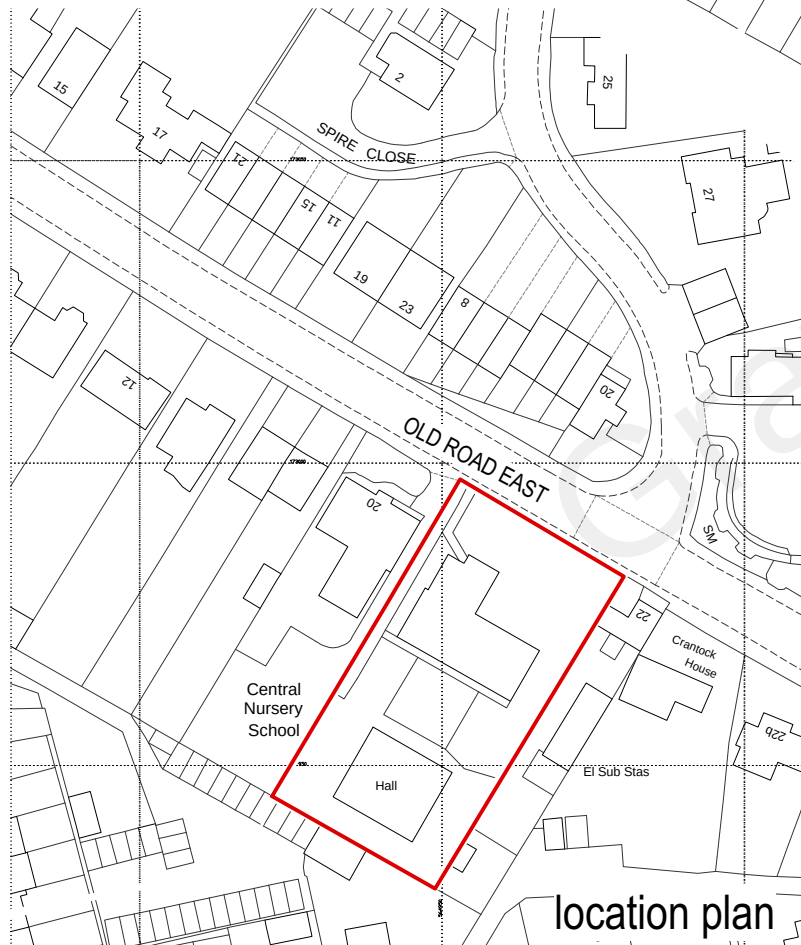

Client:	Wakes
job:	Milton Mount Hall Gravesend DA12 1NQ
title:	site location & block layout plans
scale:	1-1250 & 500 @ A3 date July 2021 dwn. GB
drawing number:	21-18-01 rev.-