



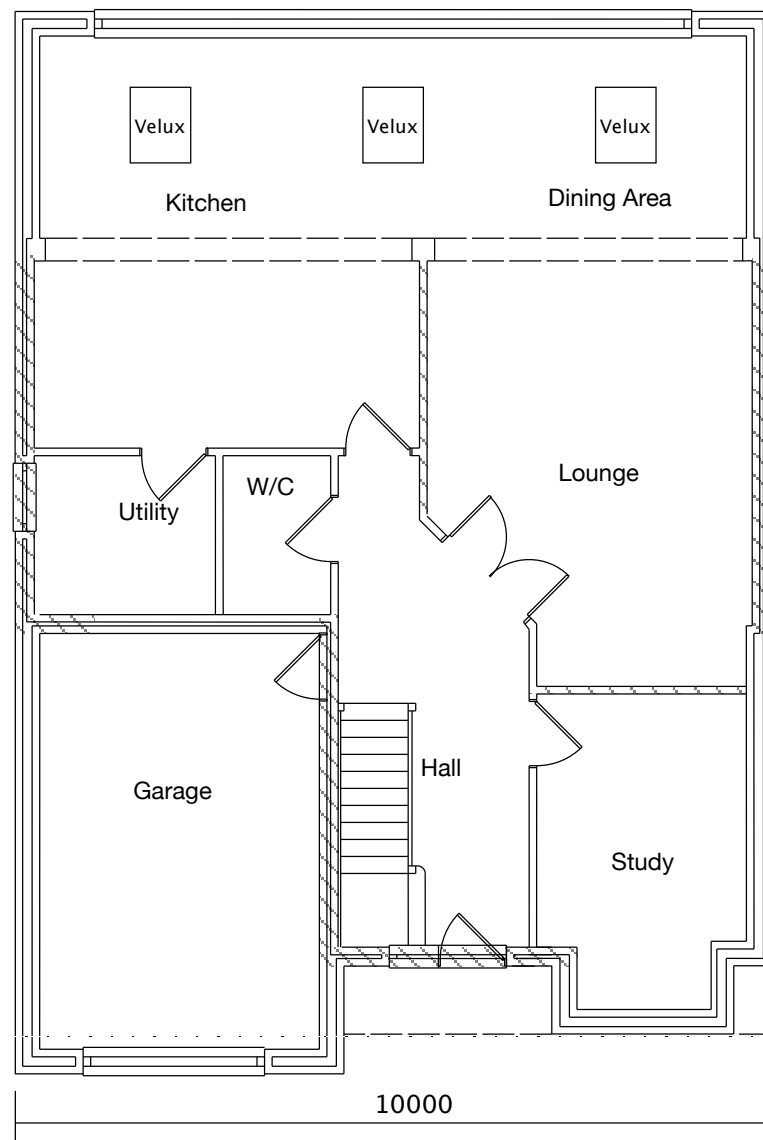


Proposed Ground Floorplan

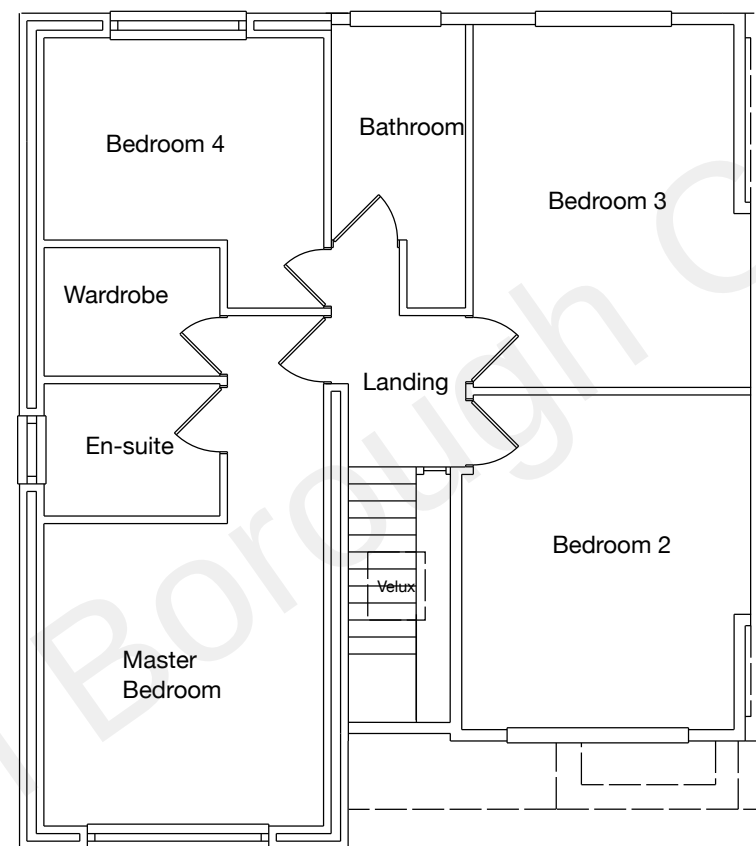

Proposed First Floorplan

Notes -

 - Existing Walls to be retained

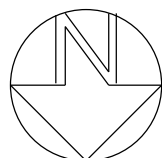

Scale Bar (metres) 1:100



- New Builds
- Extensions
- Groundworks

07532 303307
calvin@ct-building.co.uk
www.ct-building.co.uk

Site 28 Coutts Avenue Shorne Gravesend Kent DA12 3HJ	Scale 1:100@ A3 UNLESS STATED	
	Drawing No.	Date
	004 (Ver 2)	10/11/2021
Drawing Title: Proposed Floorplans	Drawn by C.J.K.	