




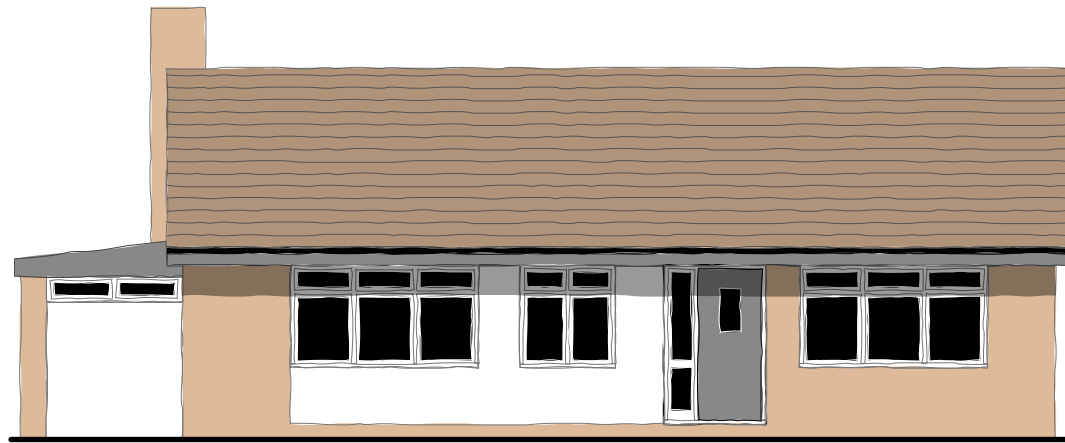


front - south, facing the parking area and The Street

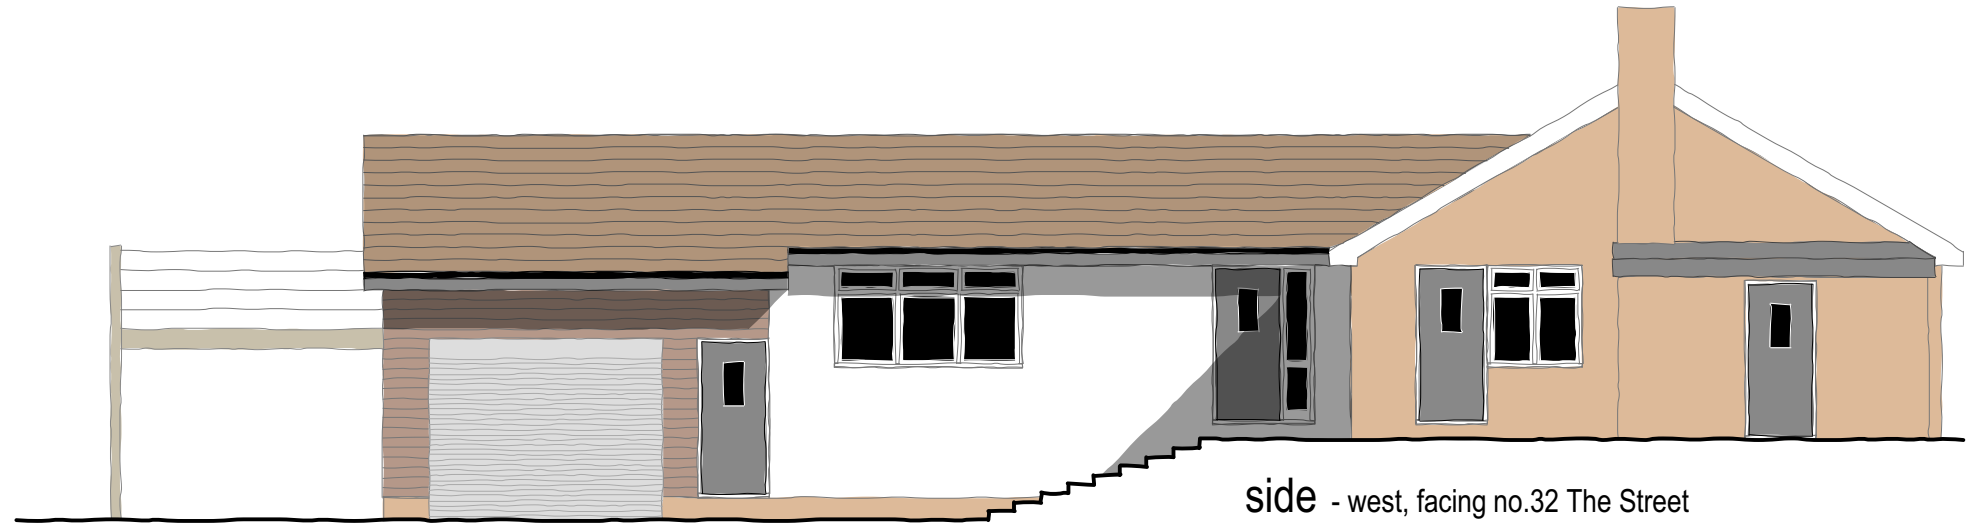


side - west, facing no.32 The Street

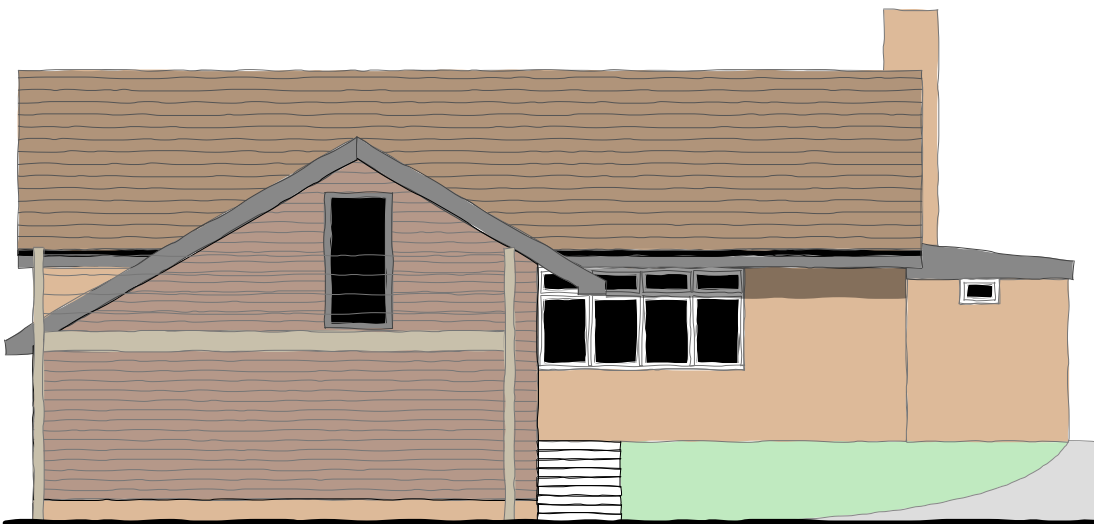

rear - north, facing the private garden

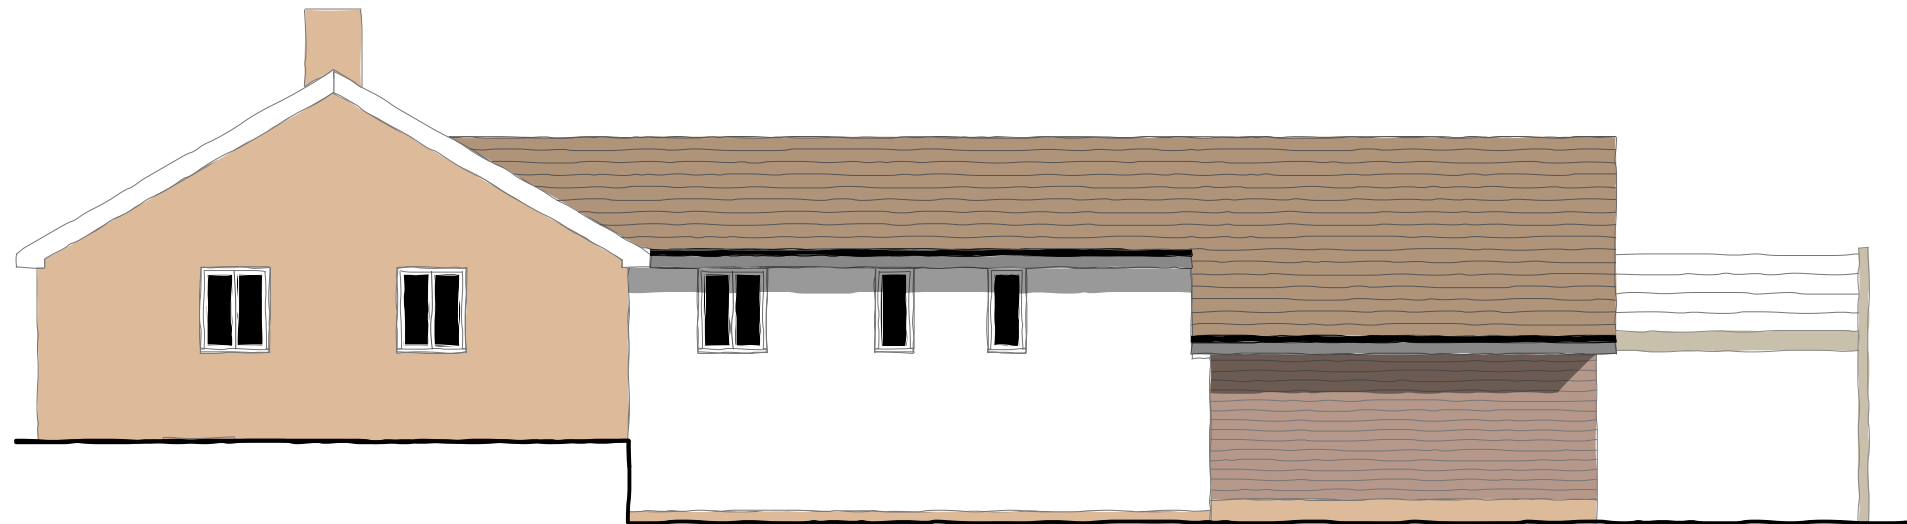

side - east, facing nos. 28-30 The Street

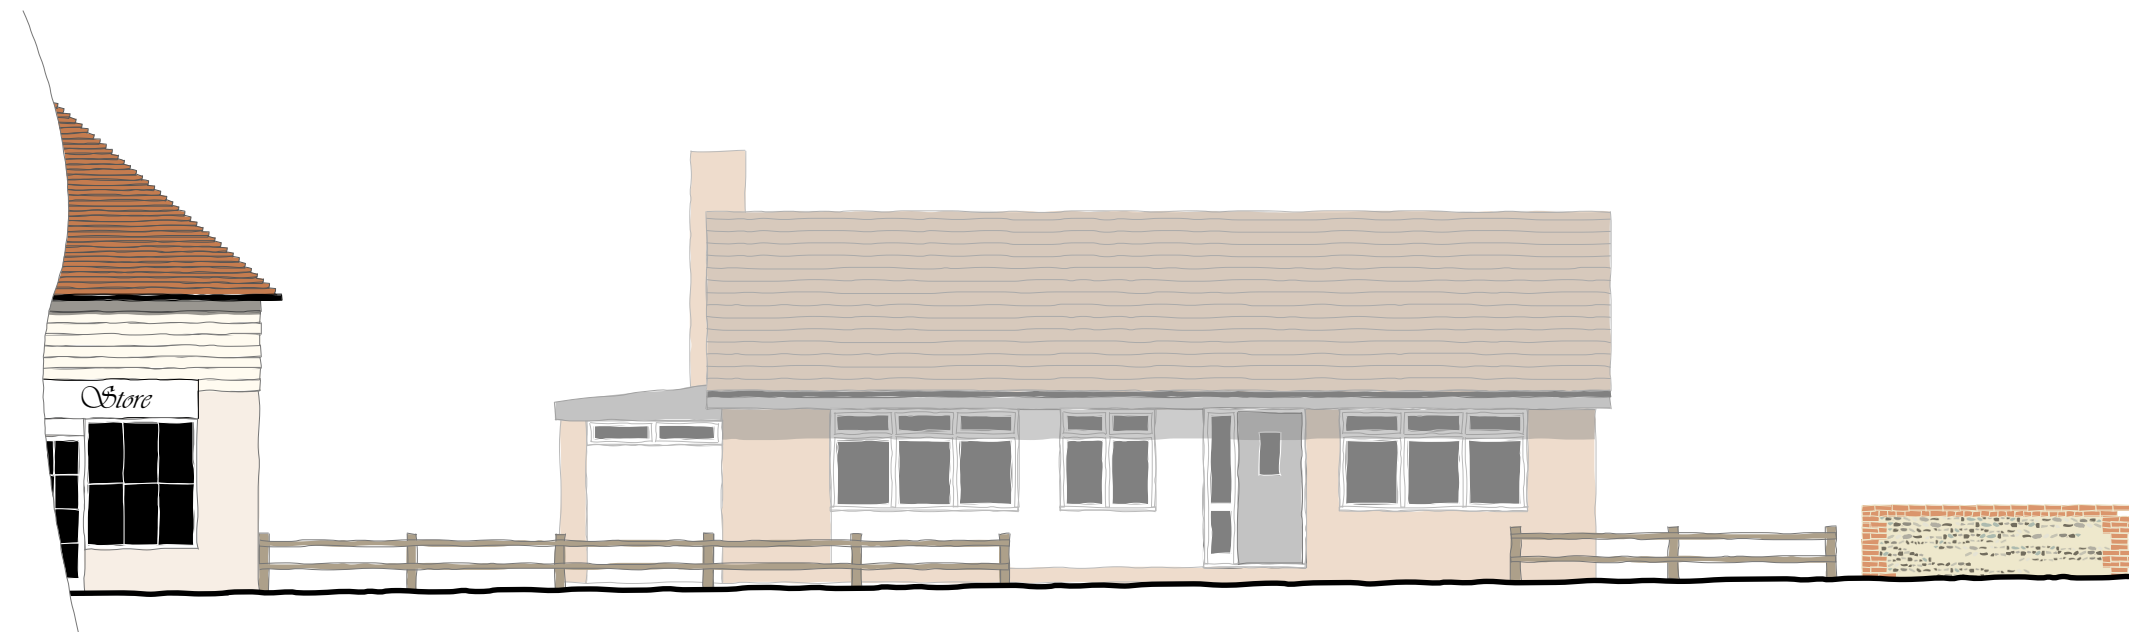

front - south, as seen from The Street

0 2 4 6 8
scale (m) 1-100 on A3 size print

CLIENT;	Martin Gander
PROJECT;	34 The Street, Cobham, DA12 3BZ
TITLE;	elevations as existing
SCALE;	1-100
DATE;	05/24
DRAWN;	GB
DRAWING NUMBER	25-13-04