



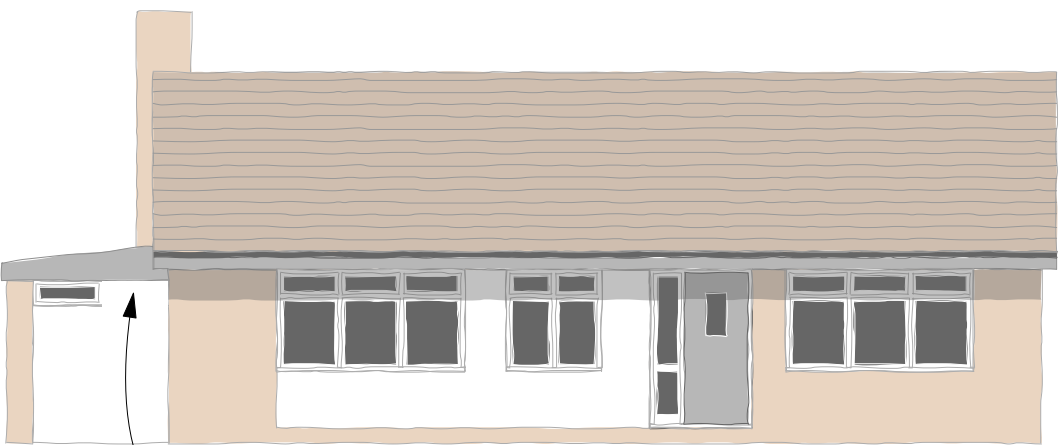

window blocked


front - south, facing the parking area and The Street

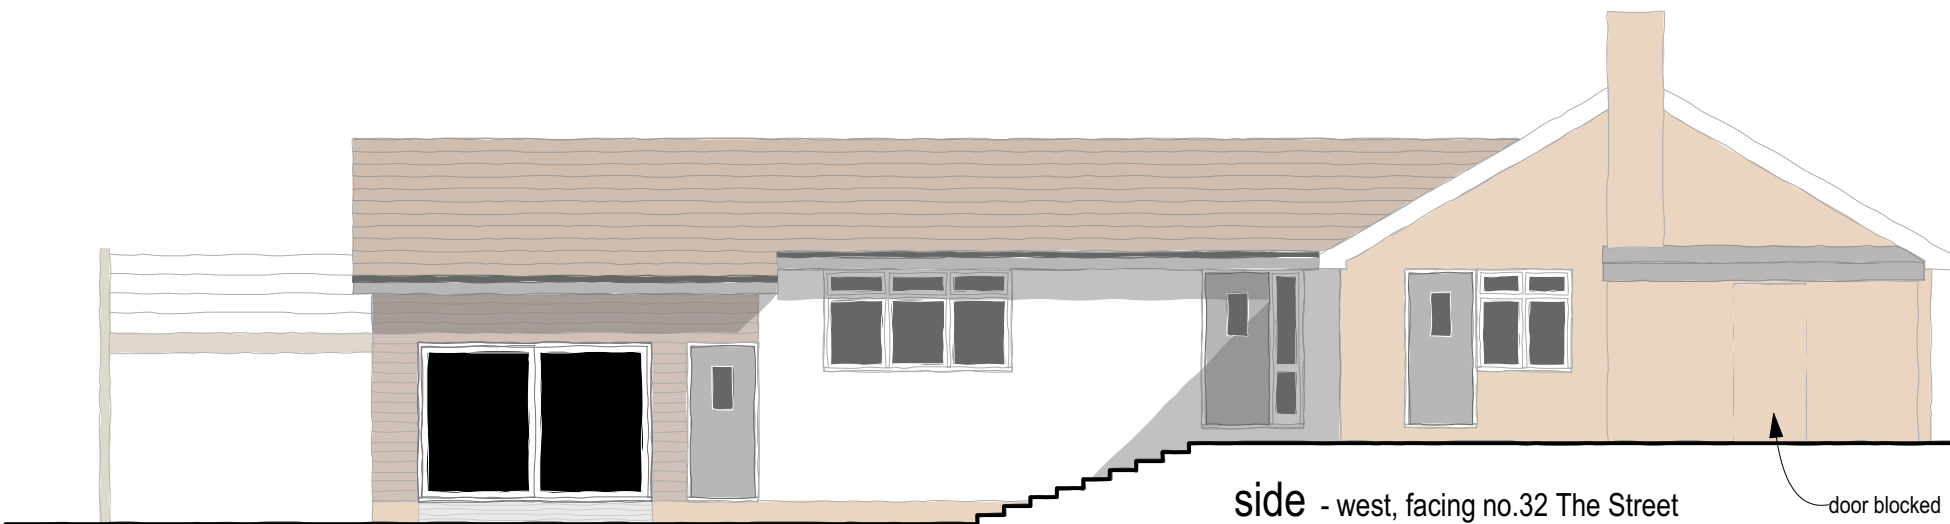

new sliding glazed doors

side - west, facing no.32 The Street

door blocked

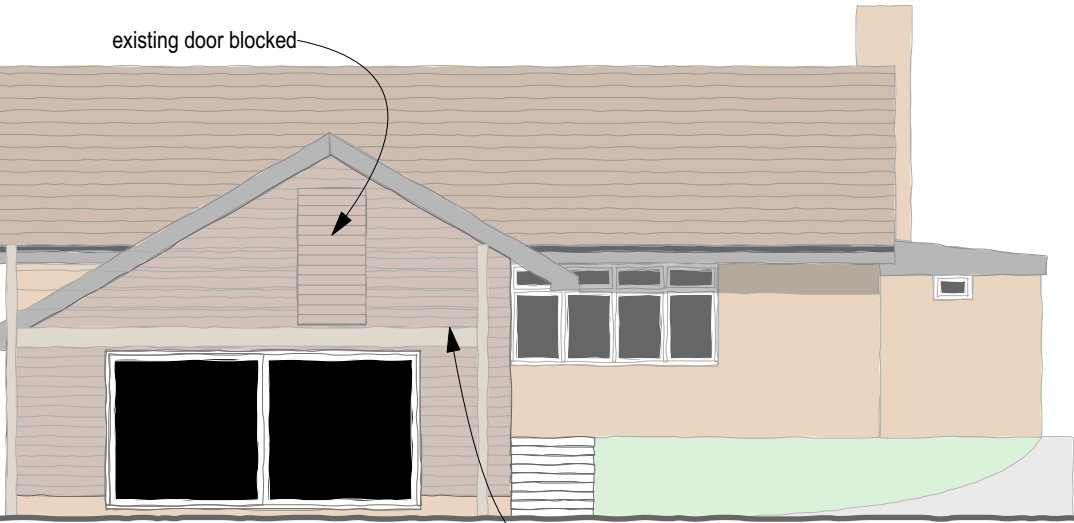


existing door blocked

new sliding glazed doors

existing decking removed to form open trellis

rear - north, facing the private garden

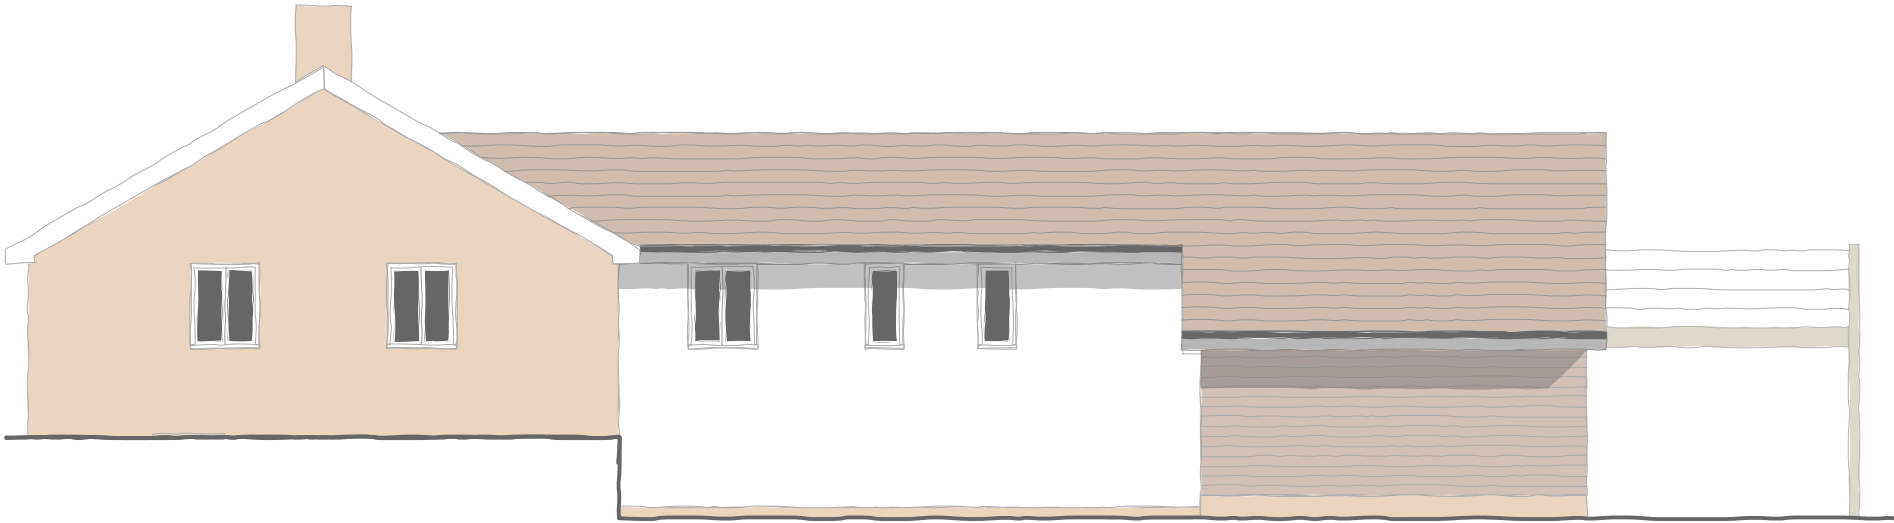


side - east, facing nos. 28-30 The Street



fence replaced with flint & brick wall

front - south, as seen from The Street

post & rail fence replaced with close boarded fence

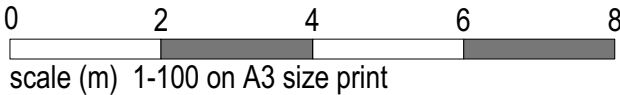

CLIENT;	Martin Gander
PROJECT;	34 The Street, Cobham, DA12 3BZ
TITLE;	elevations as proposed
SCALE;	1-100
DATE;	05/24
DRAWN;	GB
DRAWING NUMBER	25-13-05

PRIME
FOLIO
01 622 691169