



View from outside (scale 1:20)

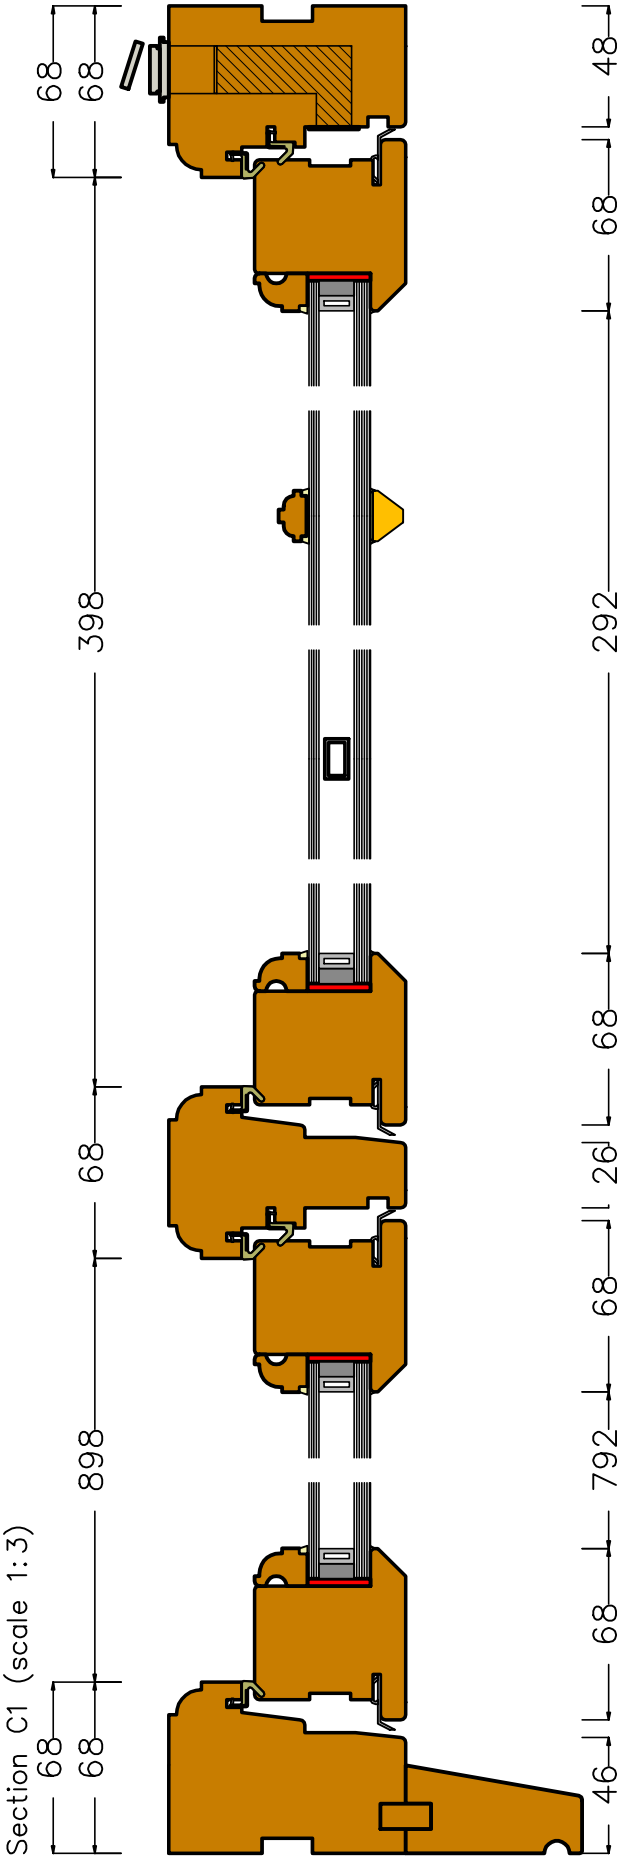

Section C3 (scale 1:3)

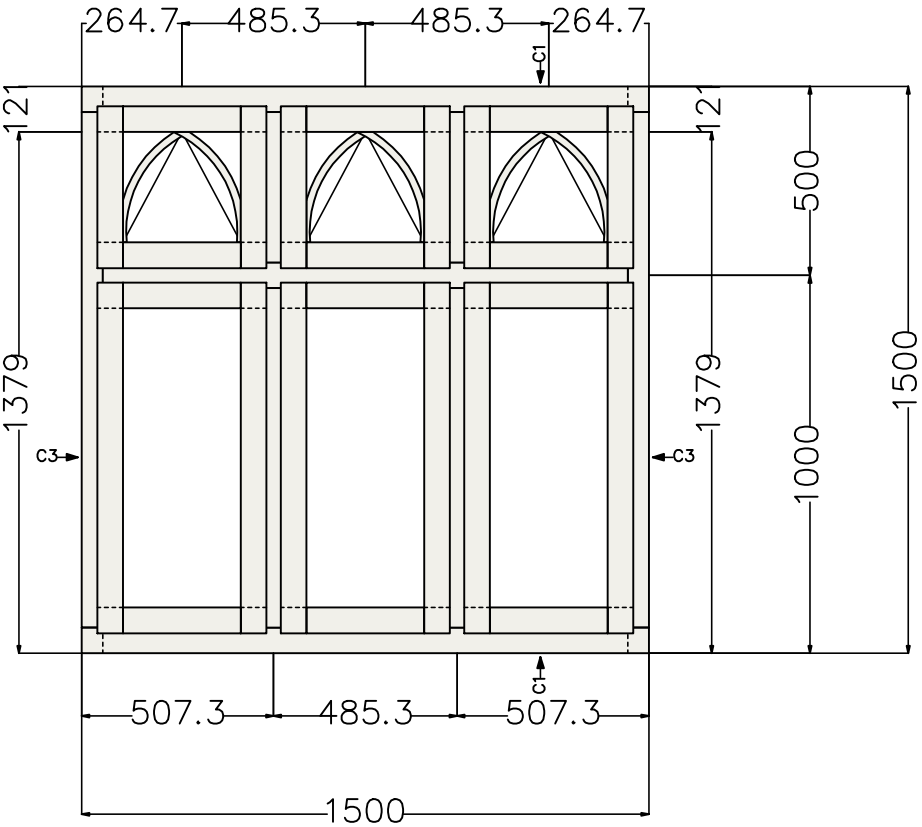