



View from outside (scale 1:20)

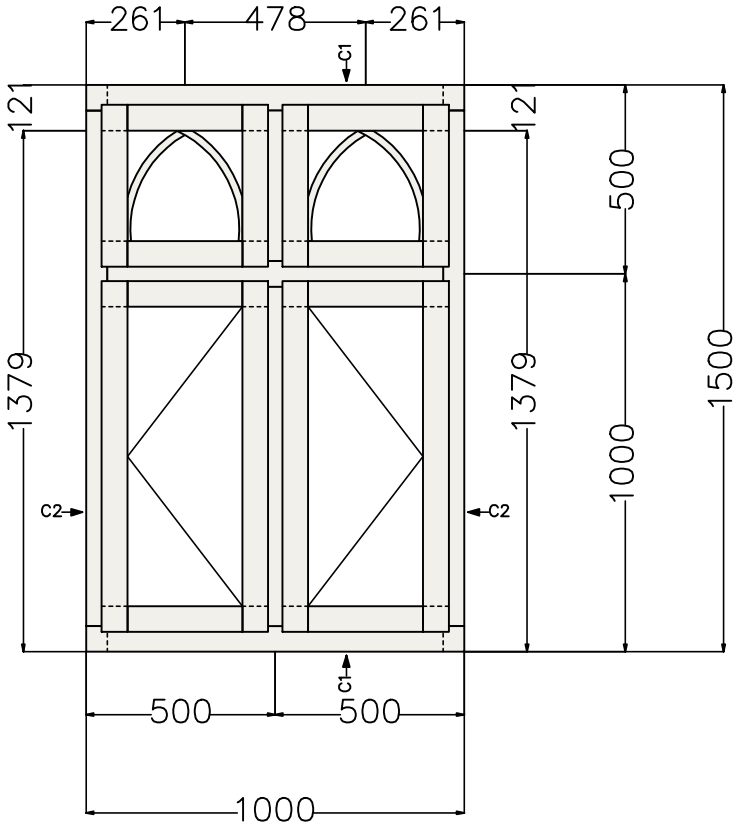

Section C1 (scale 1:3)

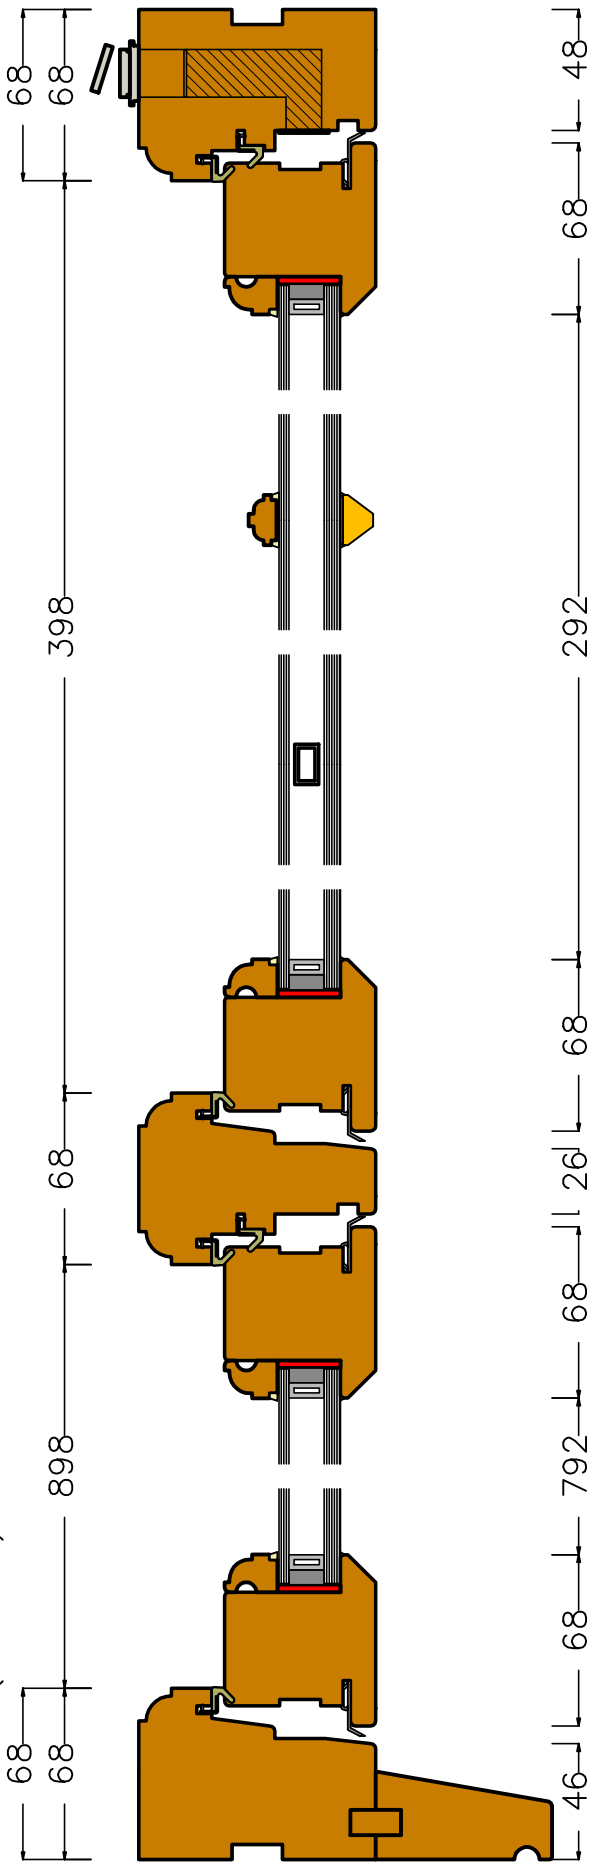

Section C2 (scale 1:3)

