


RECEIVED

15 SEP 2021

Goodwood Crescent

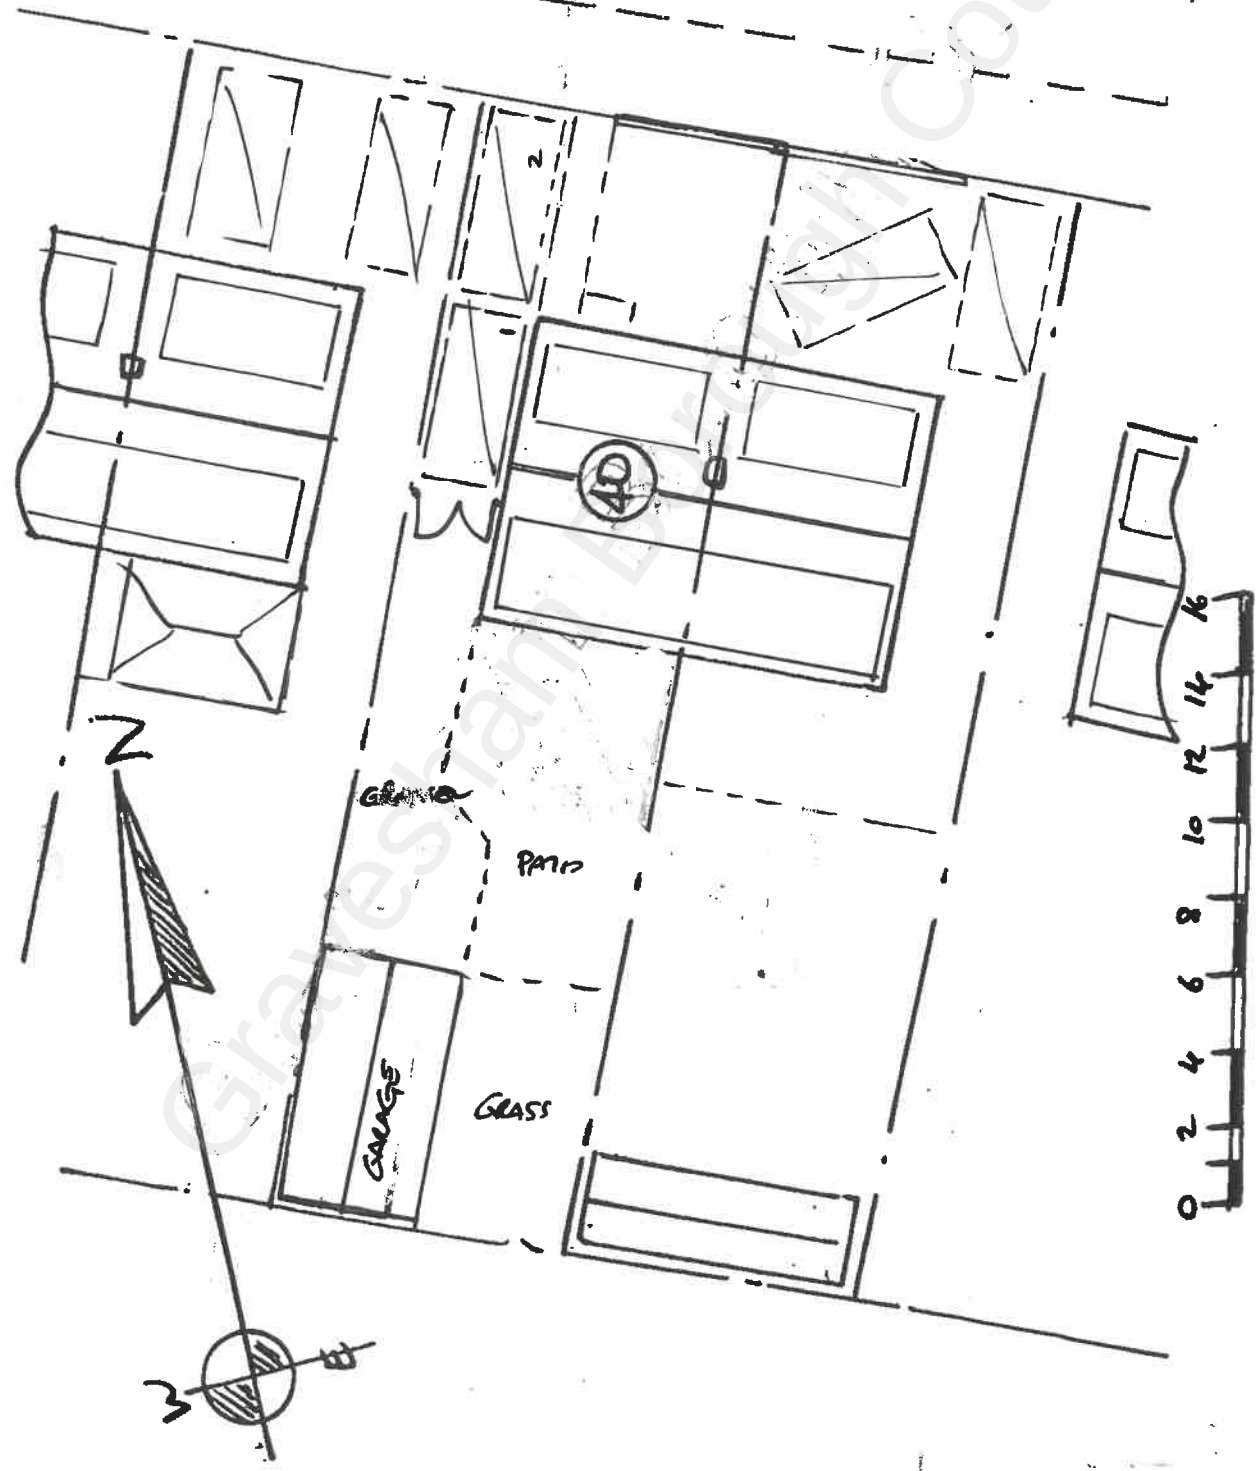

| Address              | Title              | Scale      | Date     | Drawing     | Rev |
|----------------------|--------------------|------------|----------|-------------|-----|
| 40 Goodwood Crescent | EXISTING BACK PLAN | 1:100 @ A4 | Aug/2021 | DKM/3400/03 | 01  |