


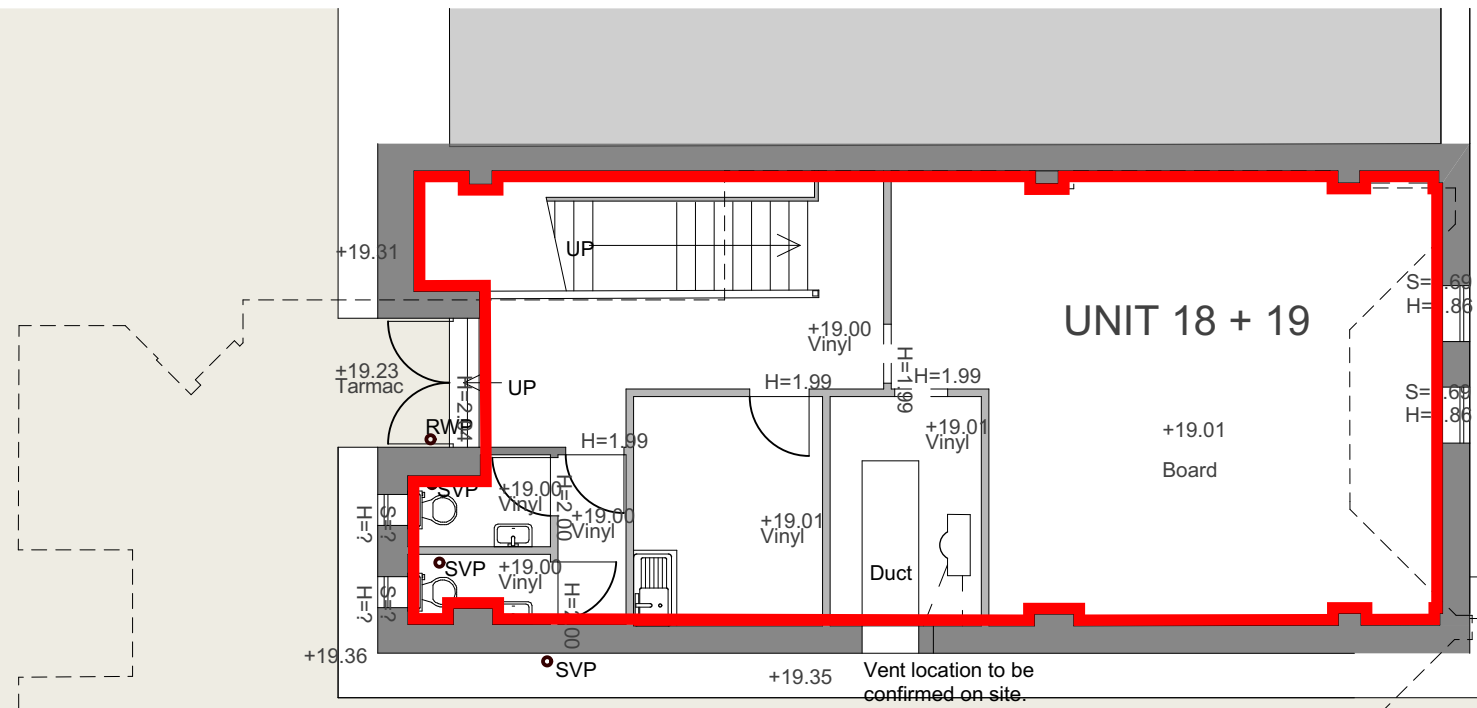


Mall Below

Service Deck

Elevation 2

dashed outline
of unit below

dashed outline
of unit below

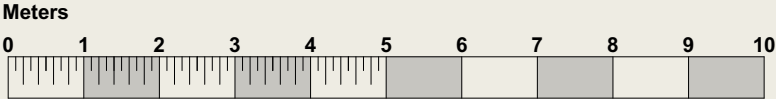

Rev	Date	Description	
		Job Title St George's Centre New Road Gravesend DA11 0TA	Drawing Name Existing Servicing Deck Level Plan
14 Little Portland Street, London, W1W 8BN T: 020 7637 0601 W: www.reefestates.co.uk		Drawing Status PLANNING	Drawing Scale 1:100 @A3
		Date first Issued 02.08.21	Layout ID Revision PL.18.04