


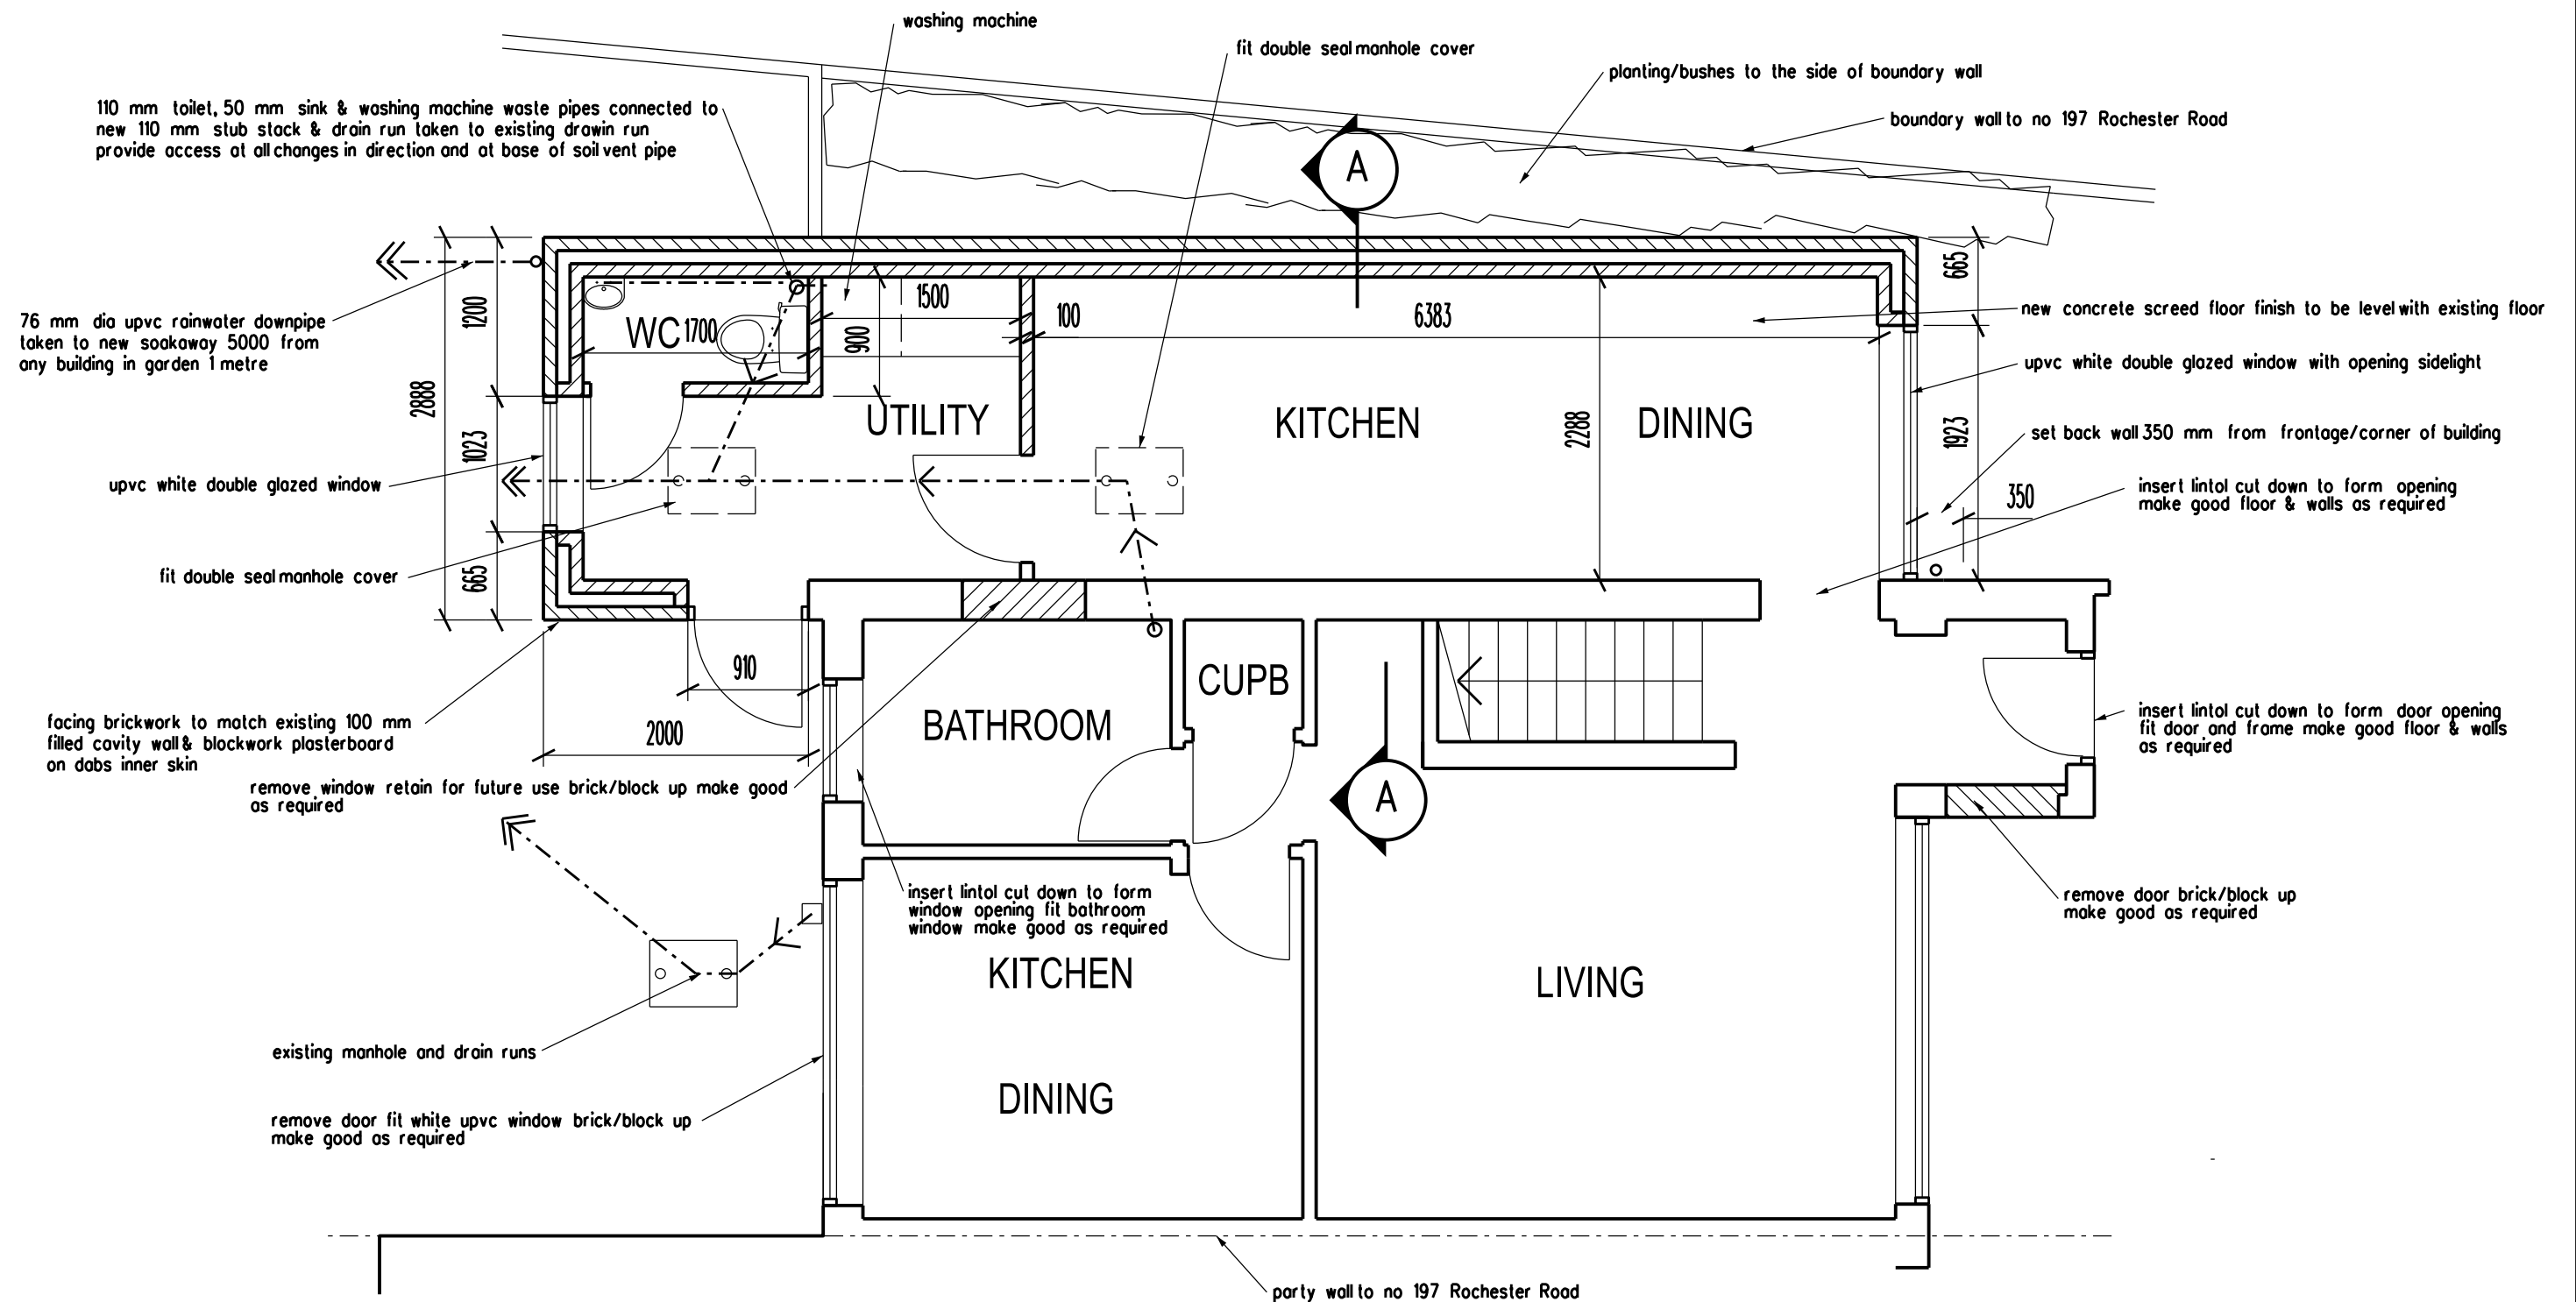

PLANNING APPLICATION

REVISION DATE

ARCHITECT

TA ARCHITECTS
11 JOYDENS WOOD ROAD BEXLEY
KENT DA5 2HS Tel 07905 130591
ta140256@googlemail.com

JOB

PROPOSED GROUND FLOOR
SIDE EXTENSION
AT 197 ROCHESTER ROAD
GRAVESEND KENT DA12 4TN

DRAWING

PROPOSED GROUND FLOOR
PLAN

SCALE DATE

1:50 AT A3 NOV 2025

DRAWING NO.

JK/04

