




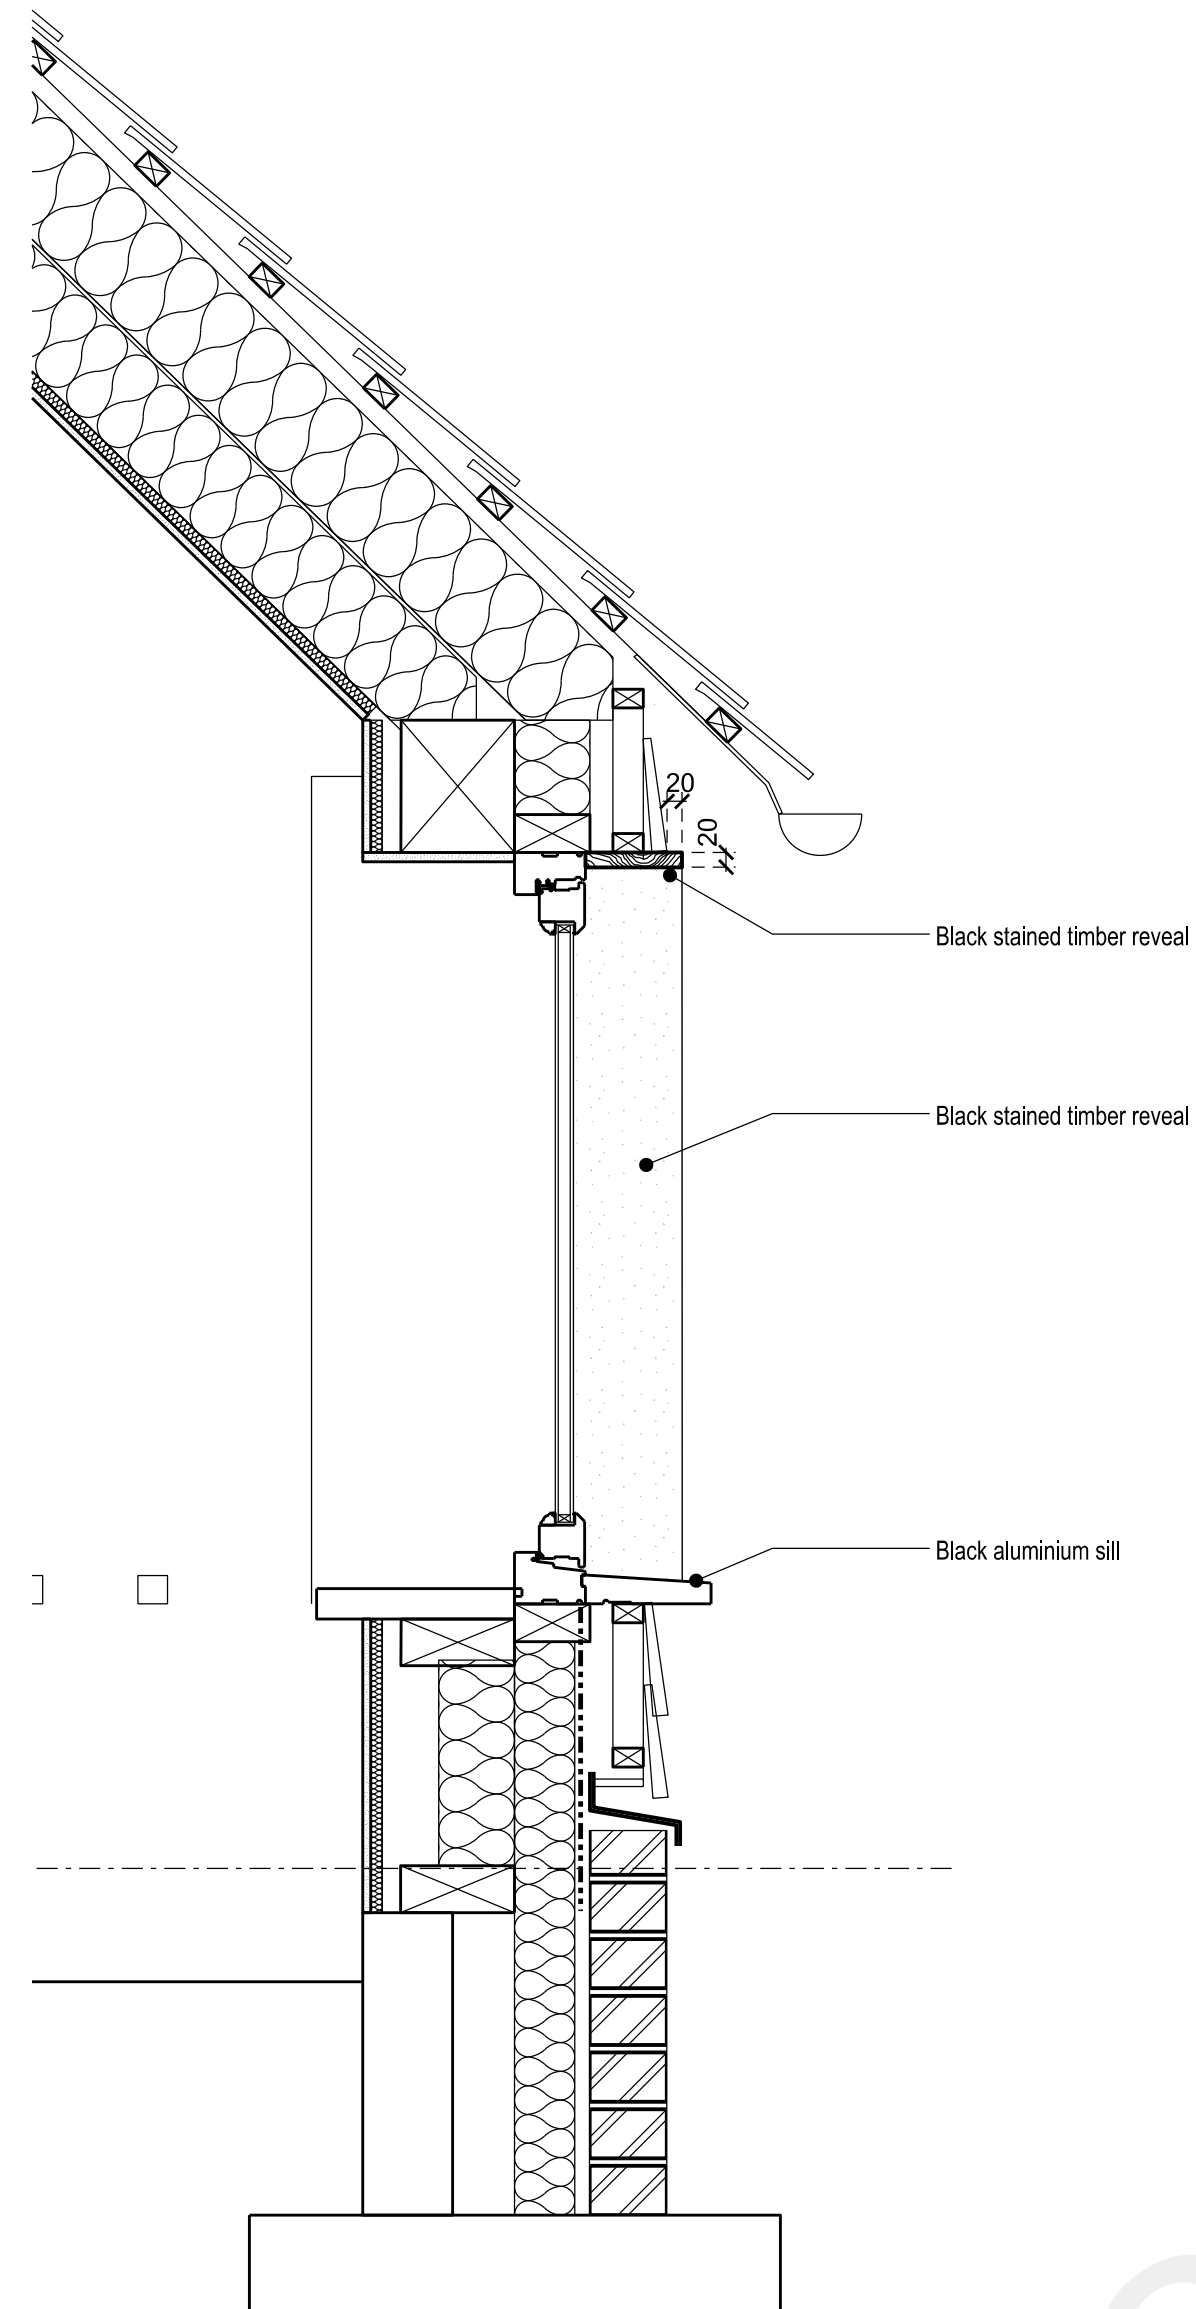

01 TYPICAL WINDOW SECTION


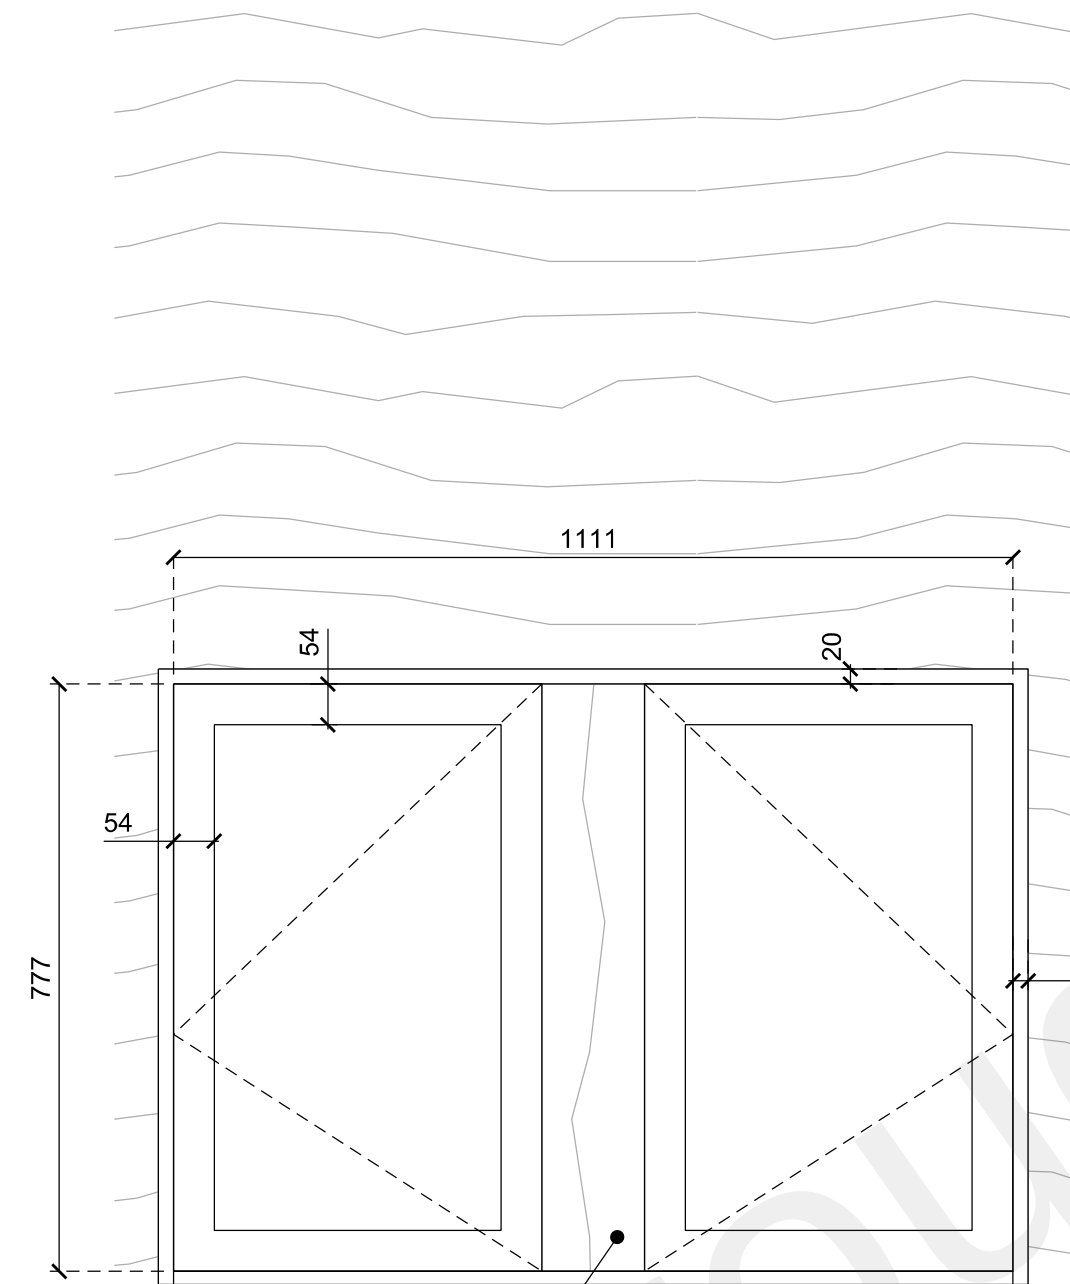


To match original width and height

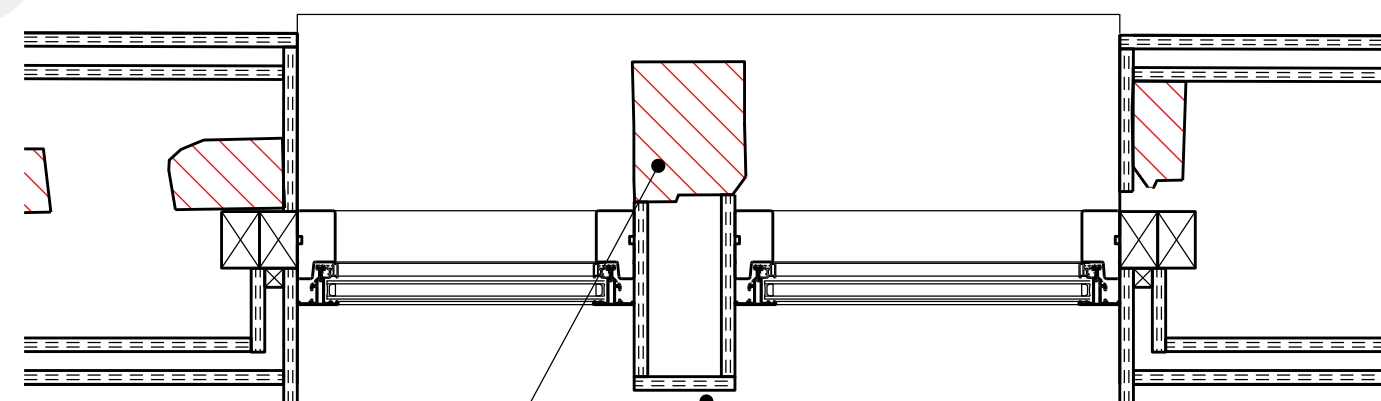


Fixed mullion to match black stained cladding

02 BEDROOM WINDOW GF.W.04

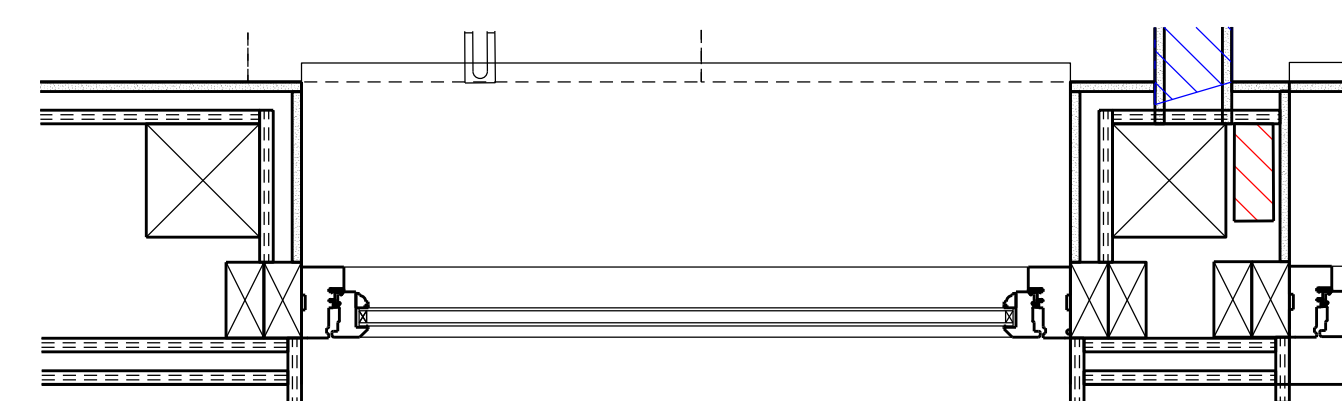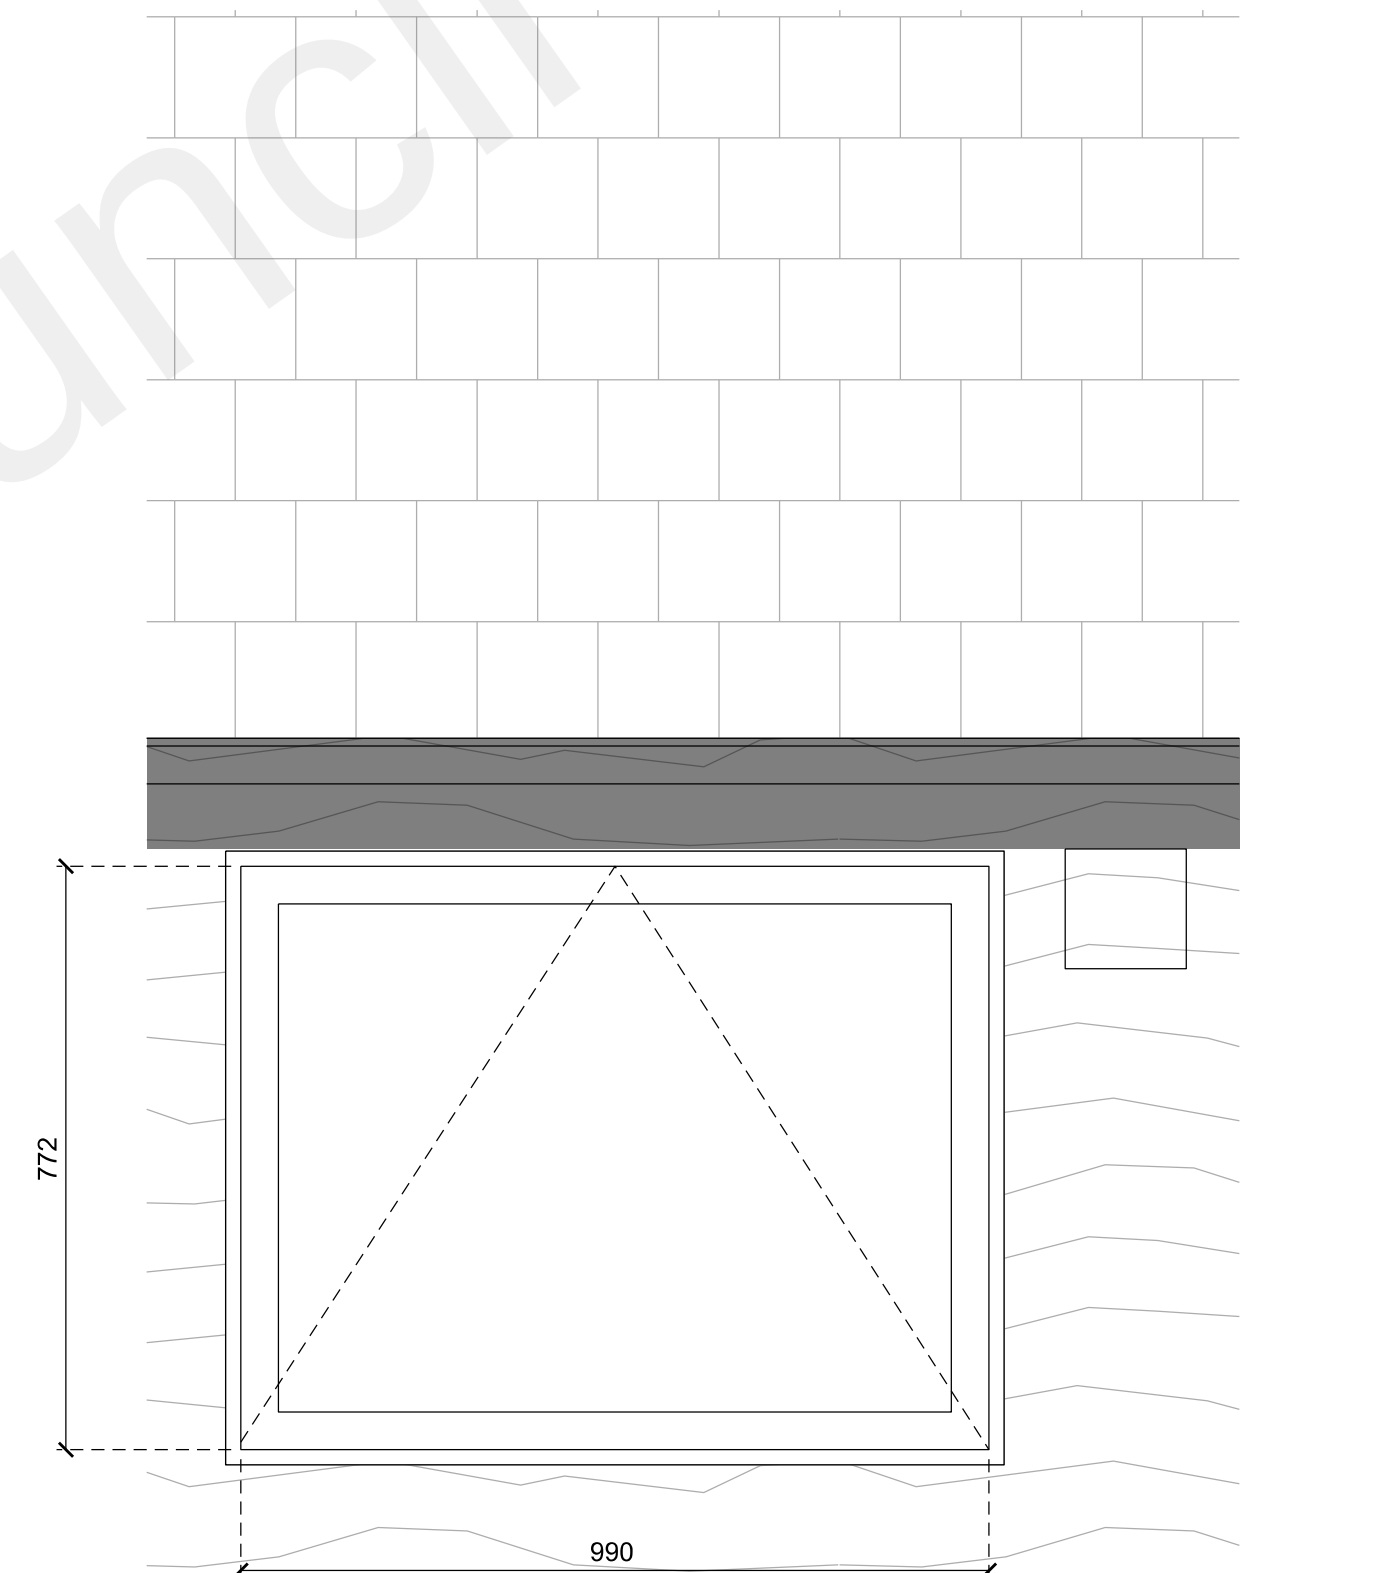

03 BOOT ROOM WINDOW GF.W.04

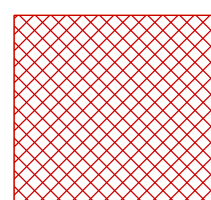

Historic Structure

SCALE BAR
1:10@A1 (or 1:20@A3)



revision
date
amendment

P02 15.07.22 Scale bar amended
P01 12.07.22 Planning submission - First Issue

- Do not scale from this drawing
- All dimensions to be checked on site by the Contractor
- And such dimensions to be their responsibility
- Report all drawing errors and omissions to the Architect
- All dimensions in millimeters unless noted otherwise
- If in doubt ask Contract Administrator

job title
BAILIFFS BARN, CAMER PARK

drawing title/location
Window Details - GF.W.01 & GF.W.04

status
PLANNING APPLICATION

scale
1:10 @ A1 (or 1:20 @ A3)

job no A0220	element PL	drawing no. 701	revision P01
-----------------	---------------	--------------------	-----------------