



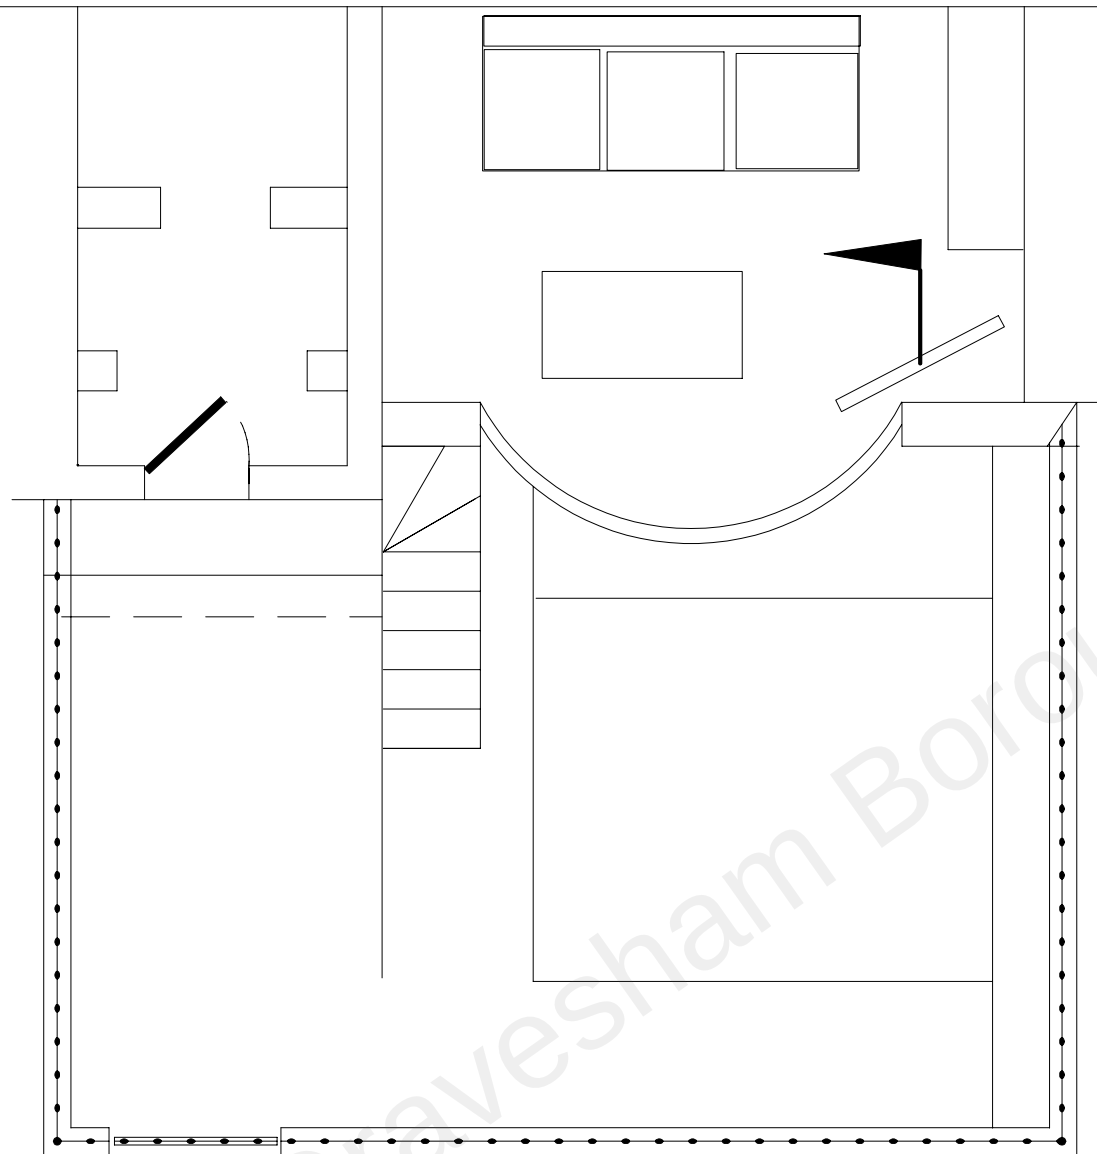

PLAN

3m

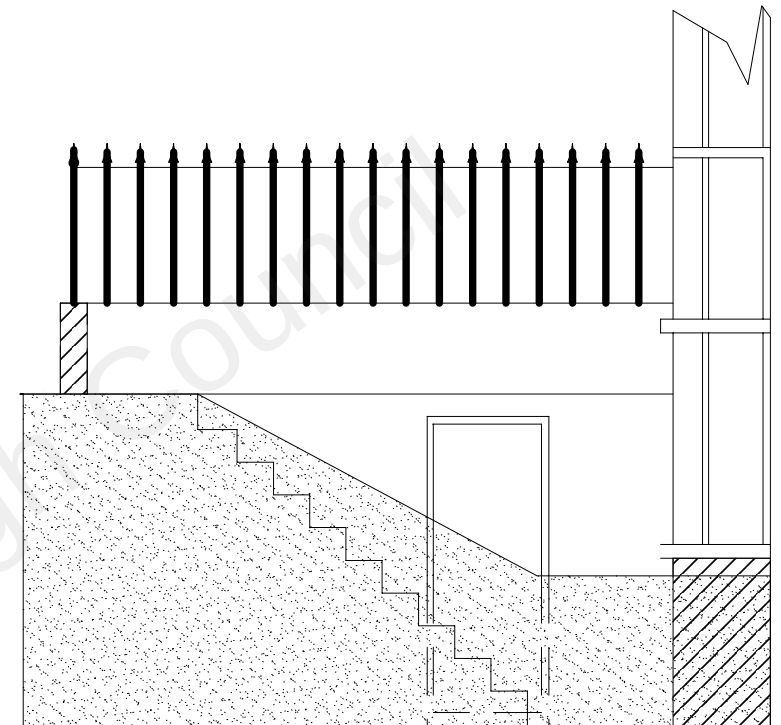

SECTION

196 PARROCK STREET  
PROPOSED  
BASEMENT ENTRANCE

Scale 1:50@A3

Drawing Number  
010

Revision  
1

Date  
01/06/202