



DO NOT SCALE : All dimensions are to be checked and confirmed on site. All discrepancies are to be reported to this Office. This drawing and design is protected under copyright, and it shall not be reproduced in whole or part without our prior consent.

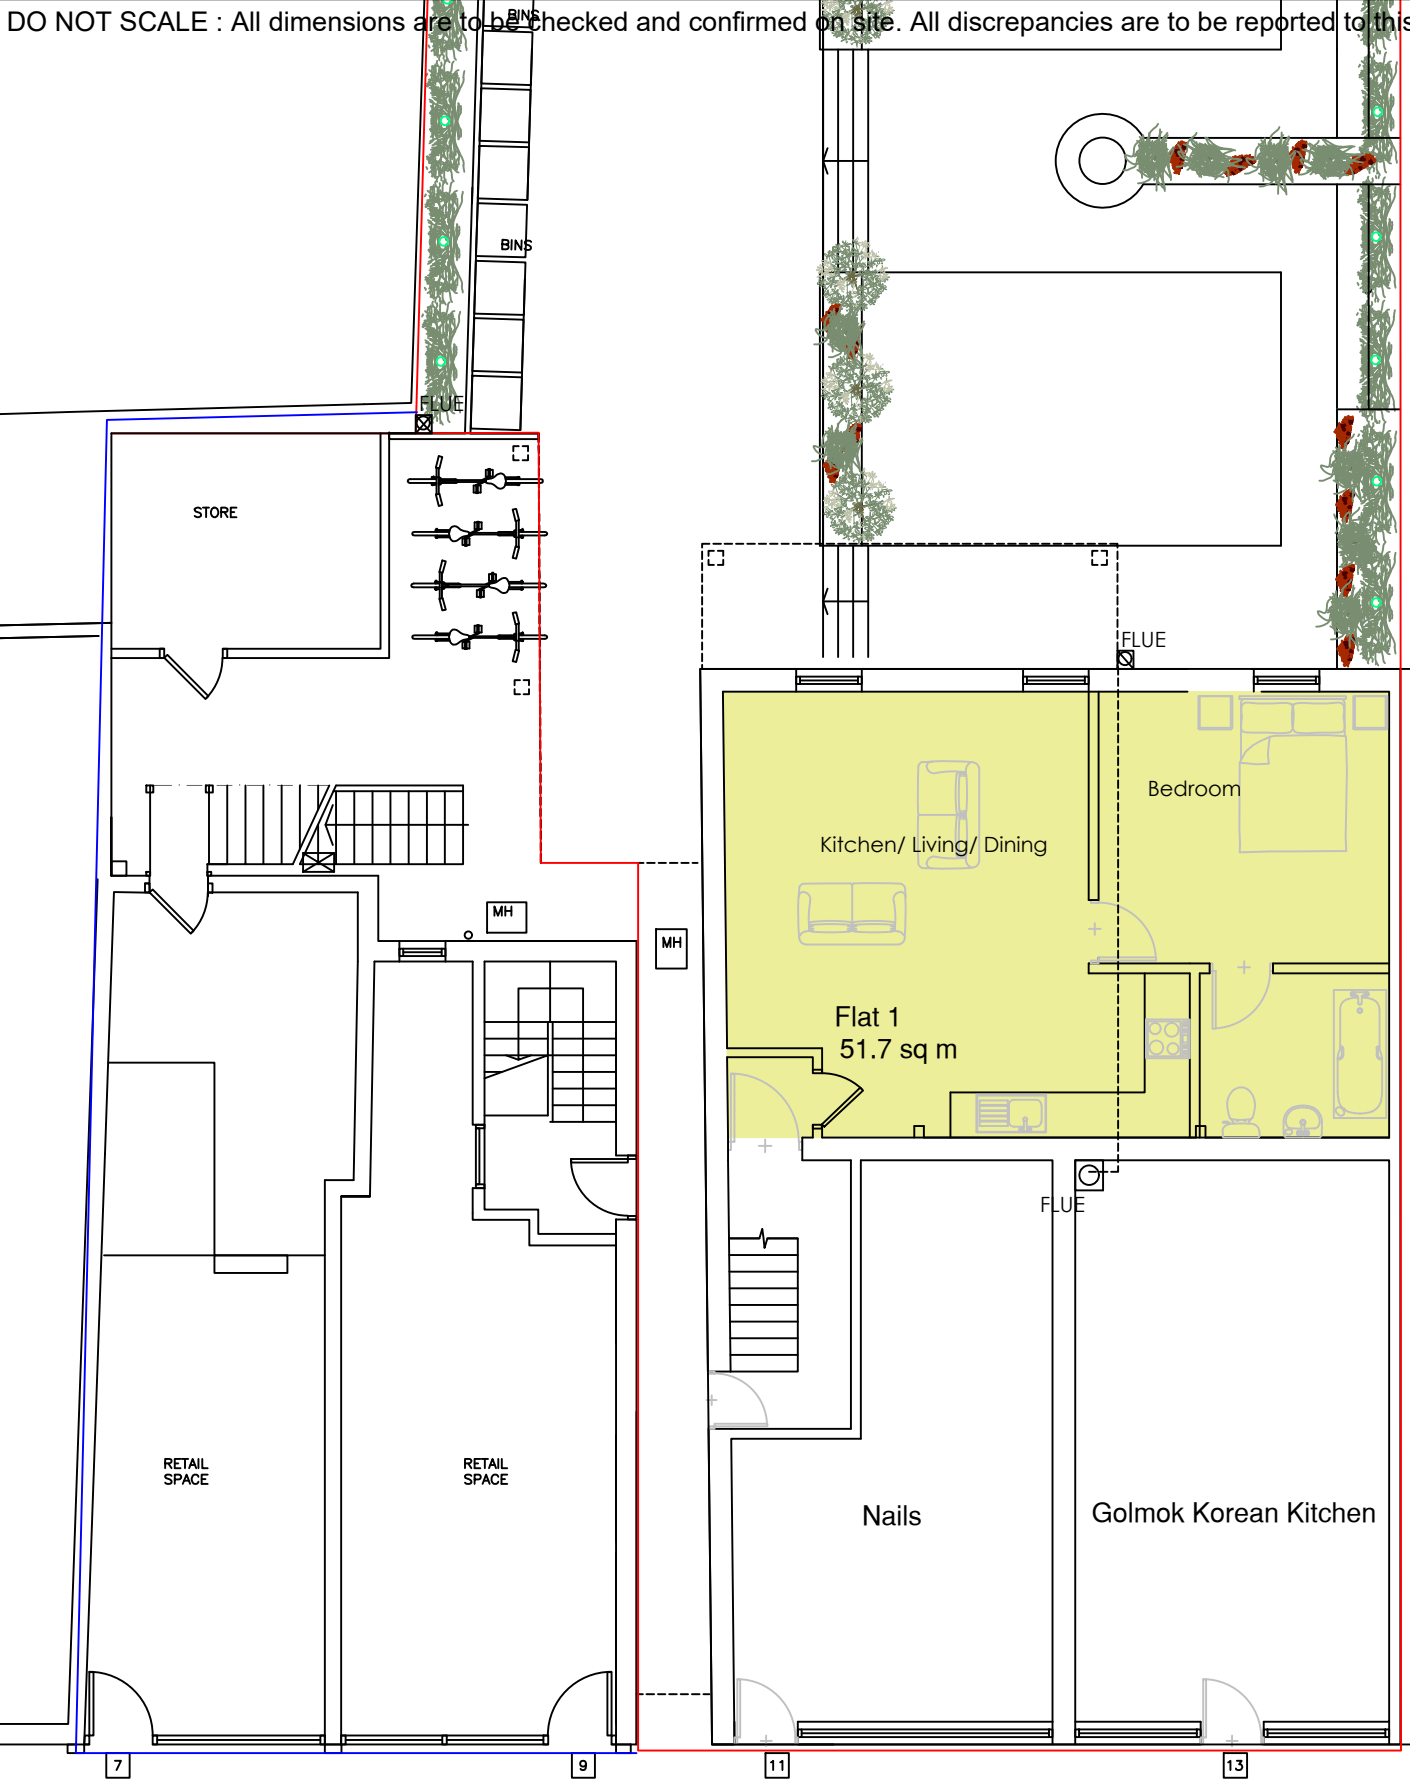


PROPOSED GROUND FLOOR

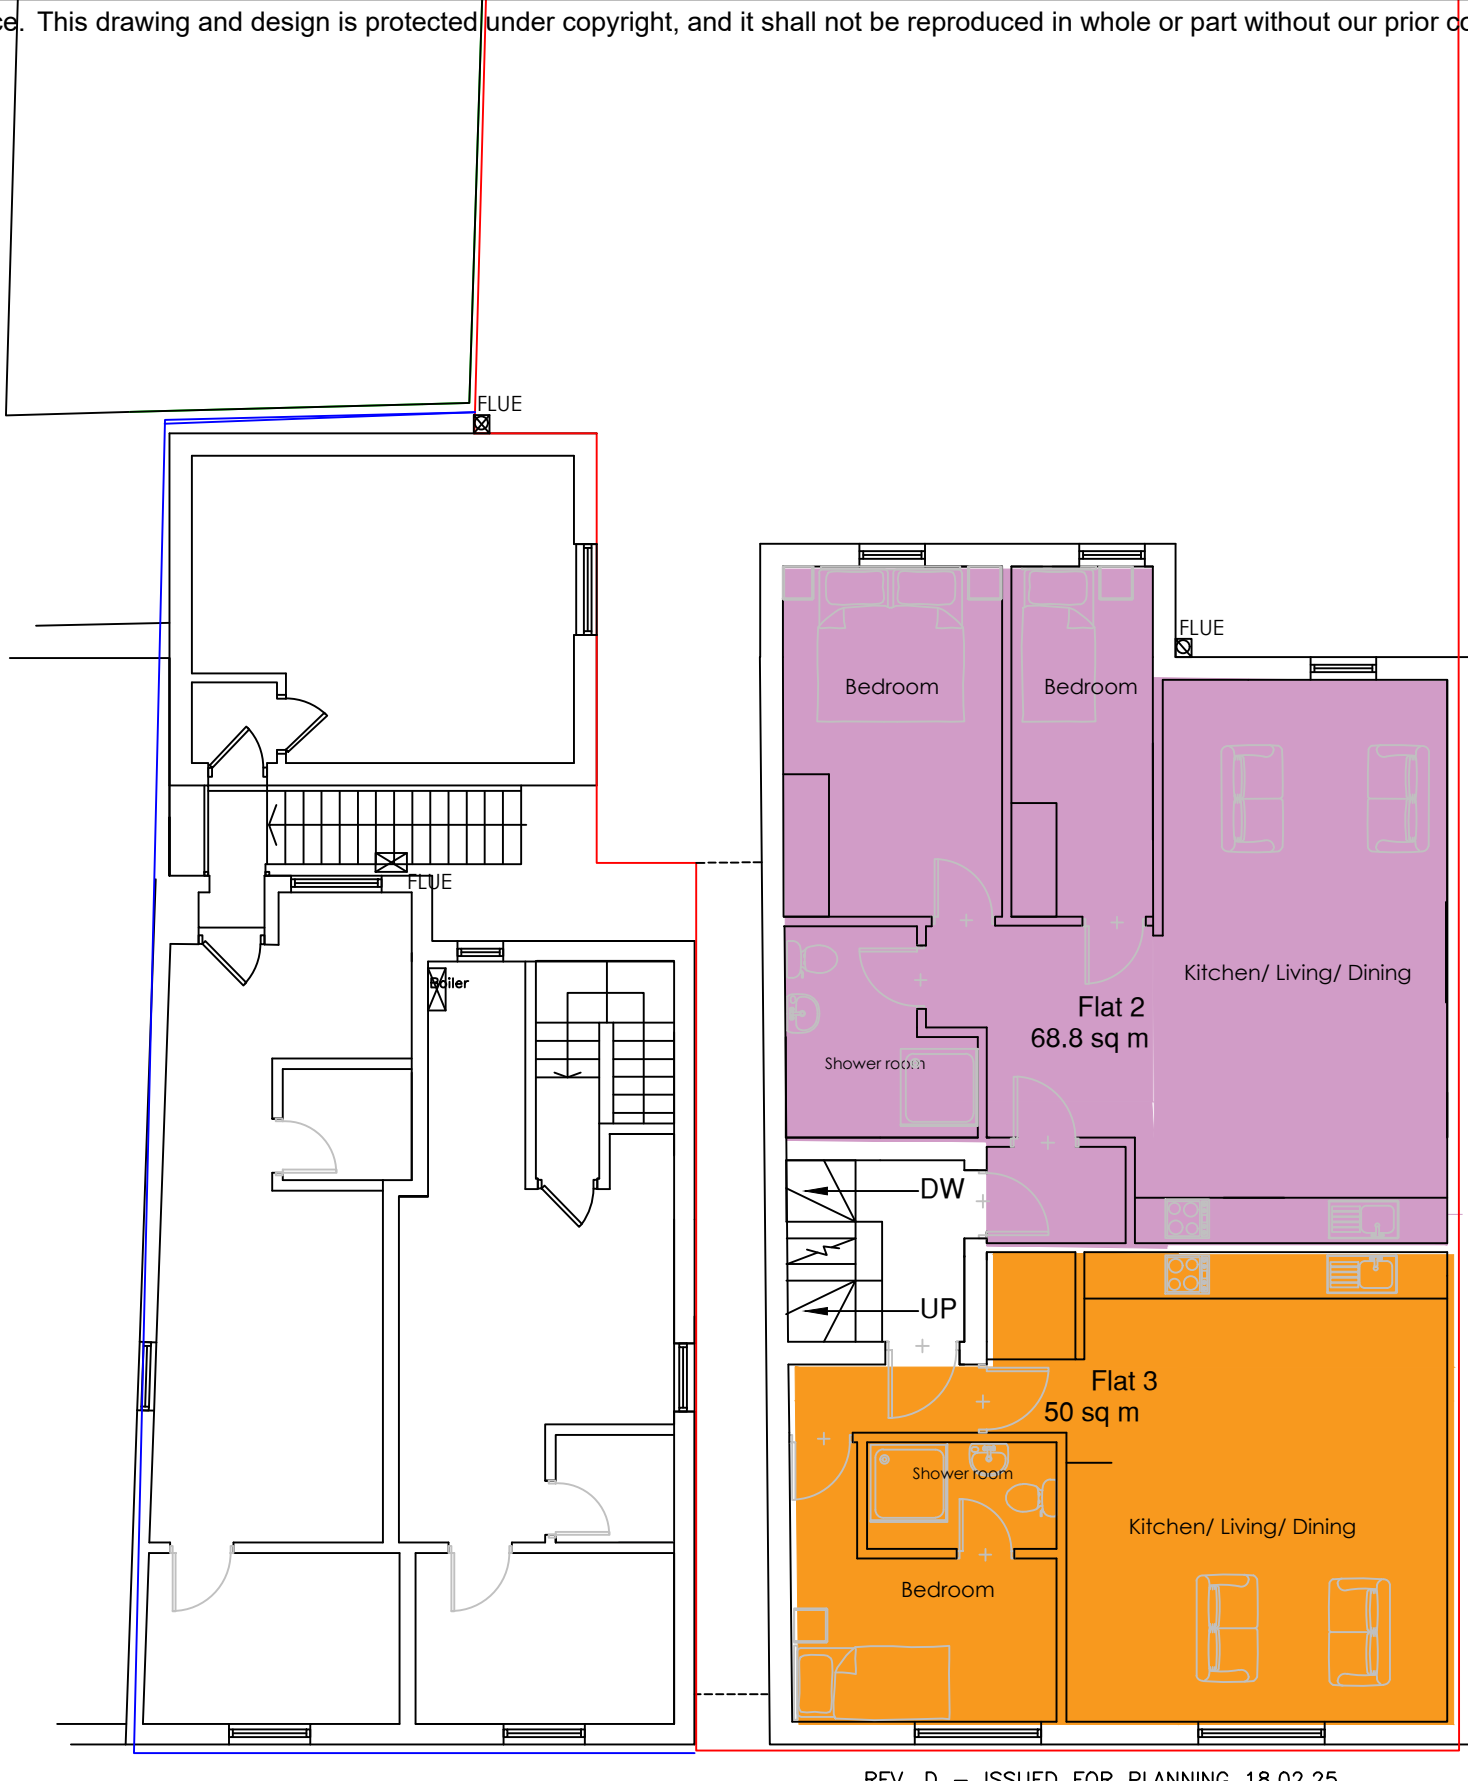

PROPOSED FIRST FLOOR

REV .D – ISSUED FOR PLANNING 18.02.25  
REV .C – ISSUED FOR PLANNING 14.02.25  
REV .B – ISSUED FOR PLANNING 11.02.25  
REV .A – ISSUED FOR PLANNING 8.10.24

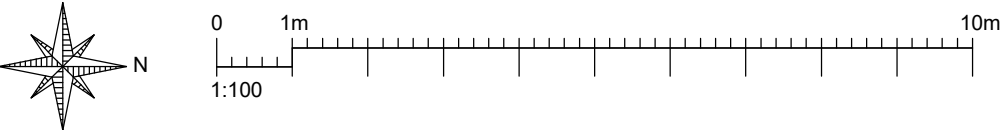

11 -13 QUEEN STREET GRAVESEND

PROPOSED layout  
Ground Floor and First Floor

|             |            |          |        |
|-------------|------------|----------|--------|
| SCALE       | 1:100 @ A3 |          |        |
| DATE        | FEB 2025   | DRAWN BY | P.O.   |
| CLIENT      |            |          |        |
| DRAWING NO. | 826 – 03   |          | REV. D |

**OLSON DESIGN GROUP**  
INTERIOR & ARCHITECTURAL DESIGN  
  
PILGRIMS COTTAGE PILGRIMS WAY  
WESTWELL ASHFORD KENT TN25 4NQ  
pennyolson7@hotmail.com  
07788972736