



DO NOT SCALE : All dimensions are to be checked and confirmed on site. All discrepancies are to be reported to this Office. This drawing and design is protected under copyright, and it shall not be reproduced in whole or part without our prior consent.

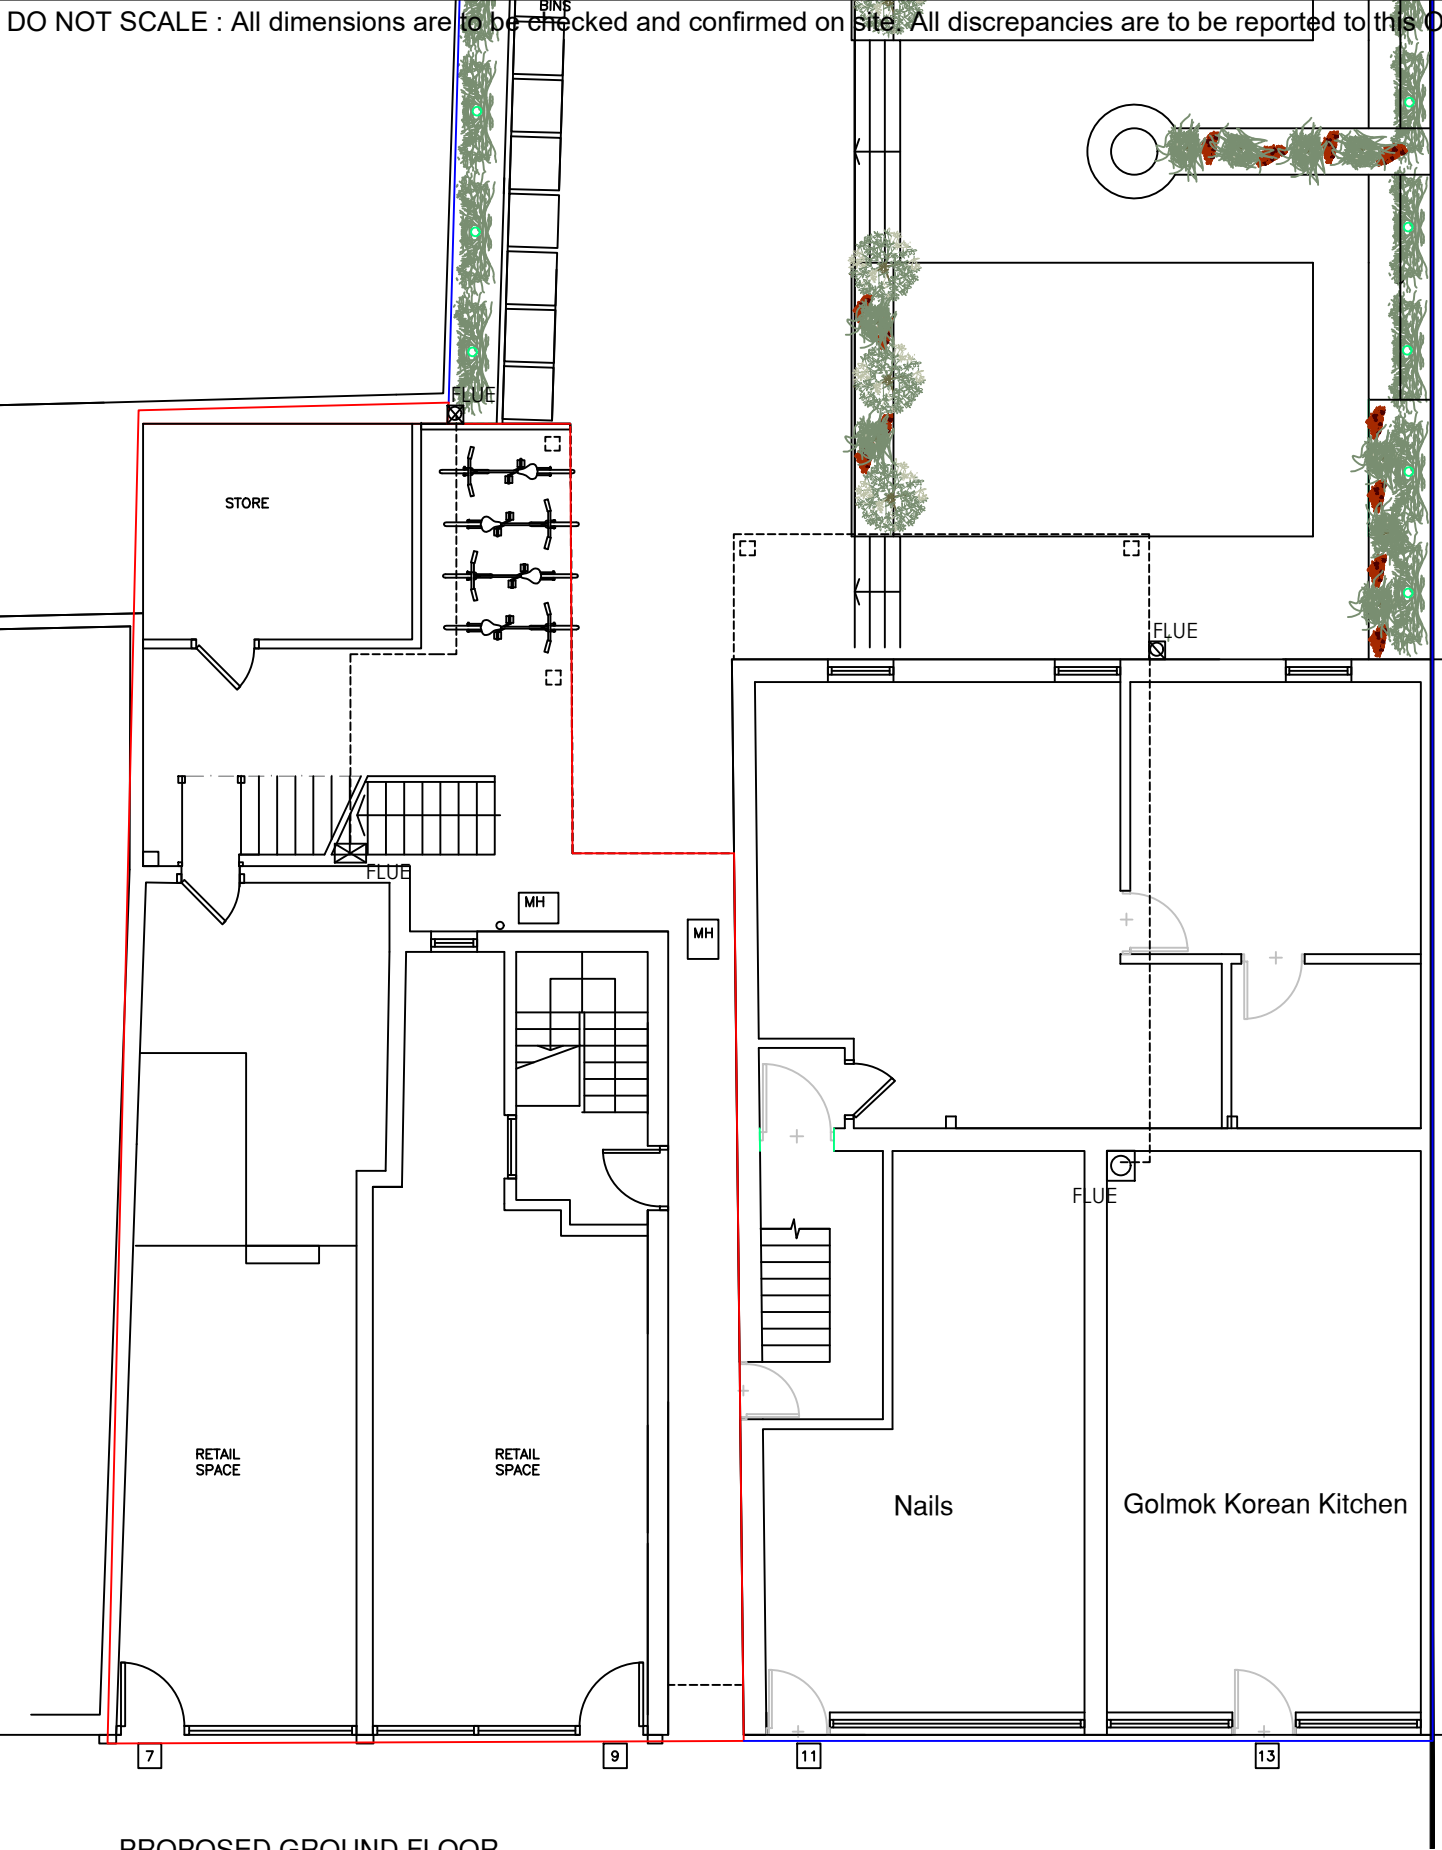


PROPOSED GROUND FLOOR

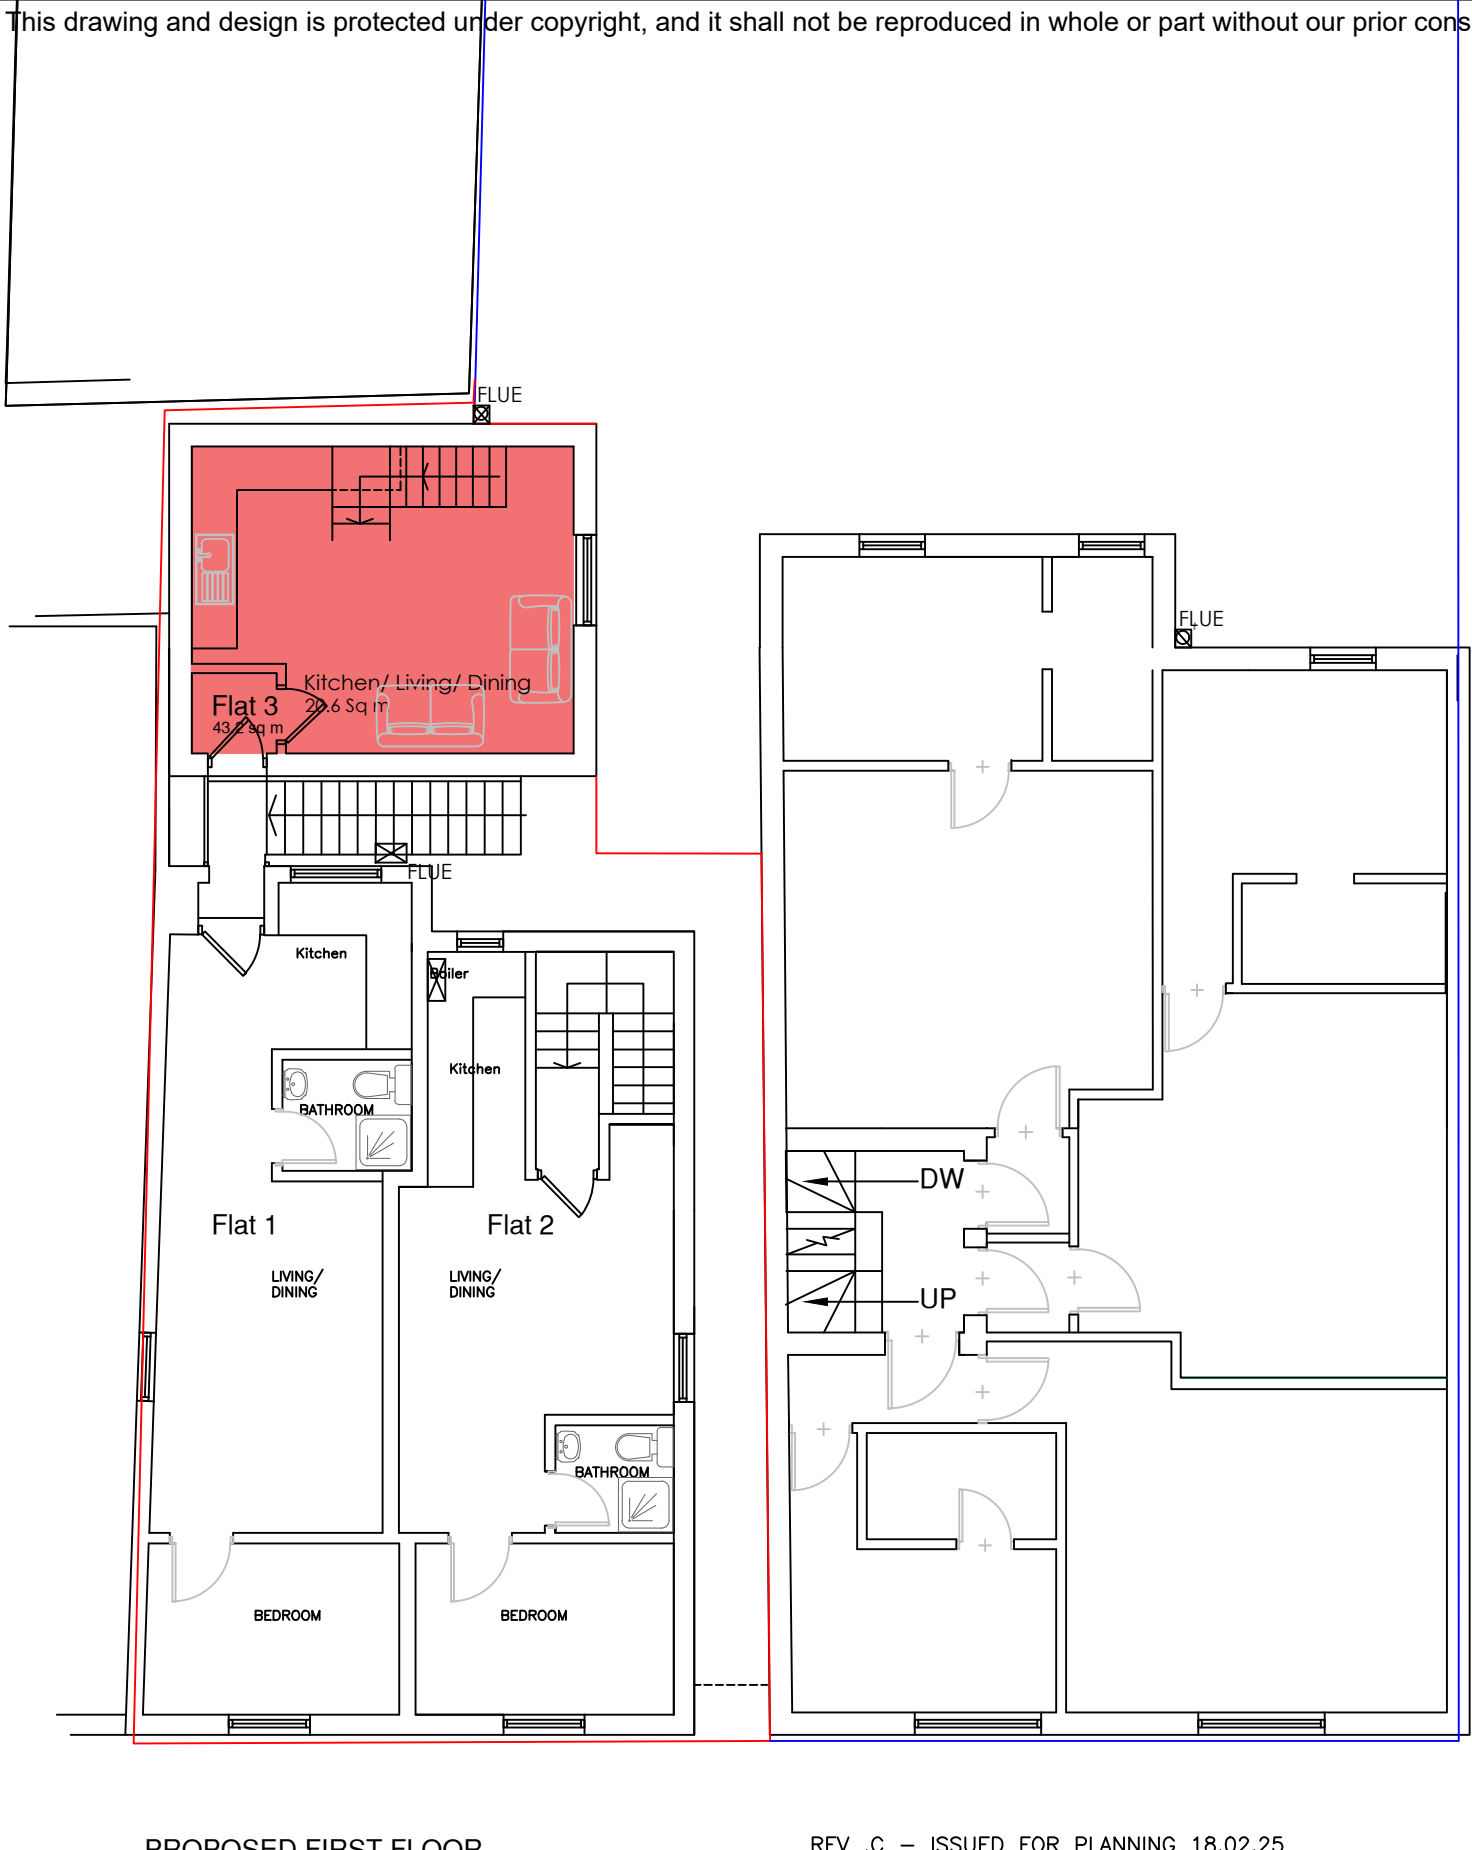

PROPOSED FIRST FLOOR

REV .C – ISSUED FOR PLANNING 18.02.25
REV .B – ISSUED FOR PLANNING 11.02.25

REV .A – ISSUED FOR PLANNING 8.10.24

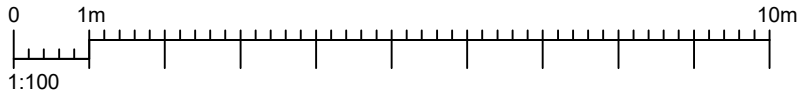

7 -9 QUEEN STREET GRAVESEND

PROPOSED layout
Ground Floor and First Floor

SCALE	1:100 @ A3		
DATE	FEB 2025	DRAWN BY	P.O.
CLIENT			
DRAWING NO.	826 – 09		REV. C

OLSON DESIGN GROUP
INTERIOR & ARCHITECTURAL DESIGN

PILGRIMS COTTAGE PILGRIMS WAY
WESTWELL ASHFORD KENT TN25 4NQ
pennyolson7@hotmail.com
07788972736