


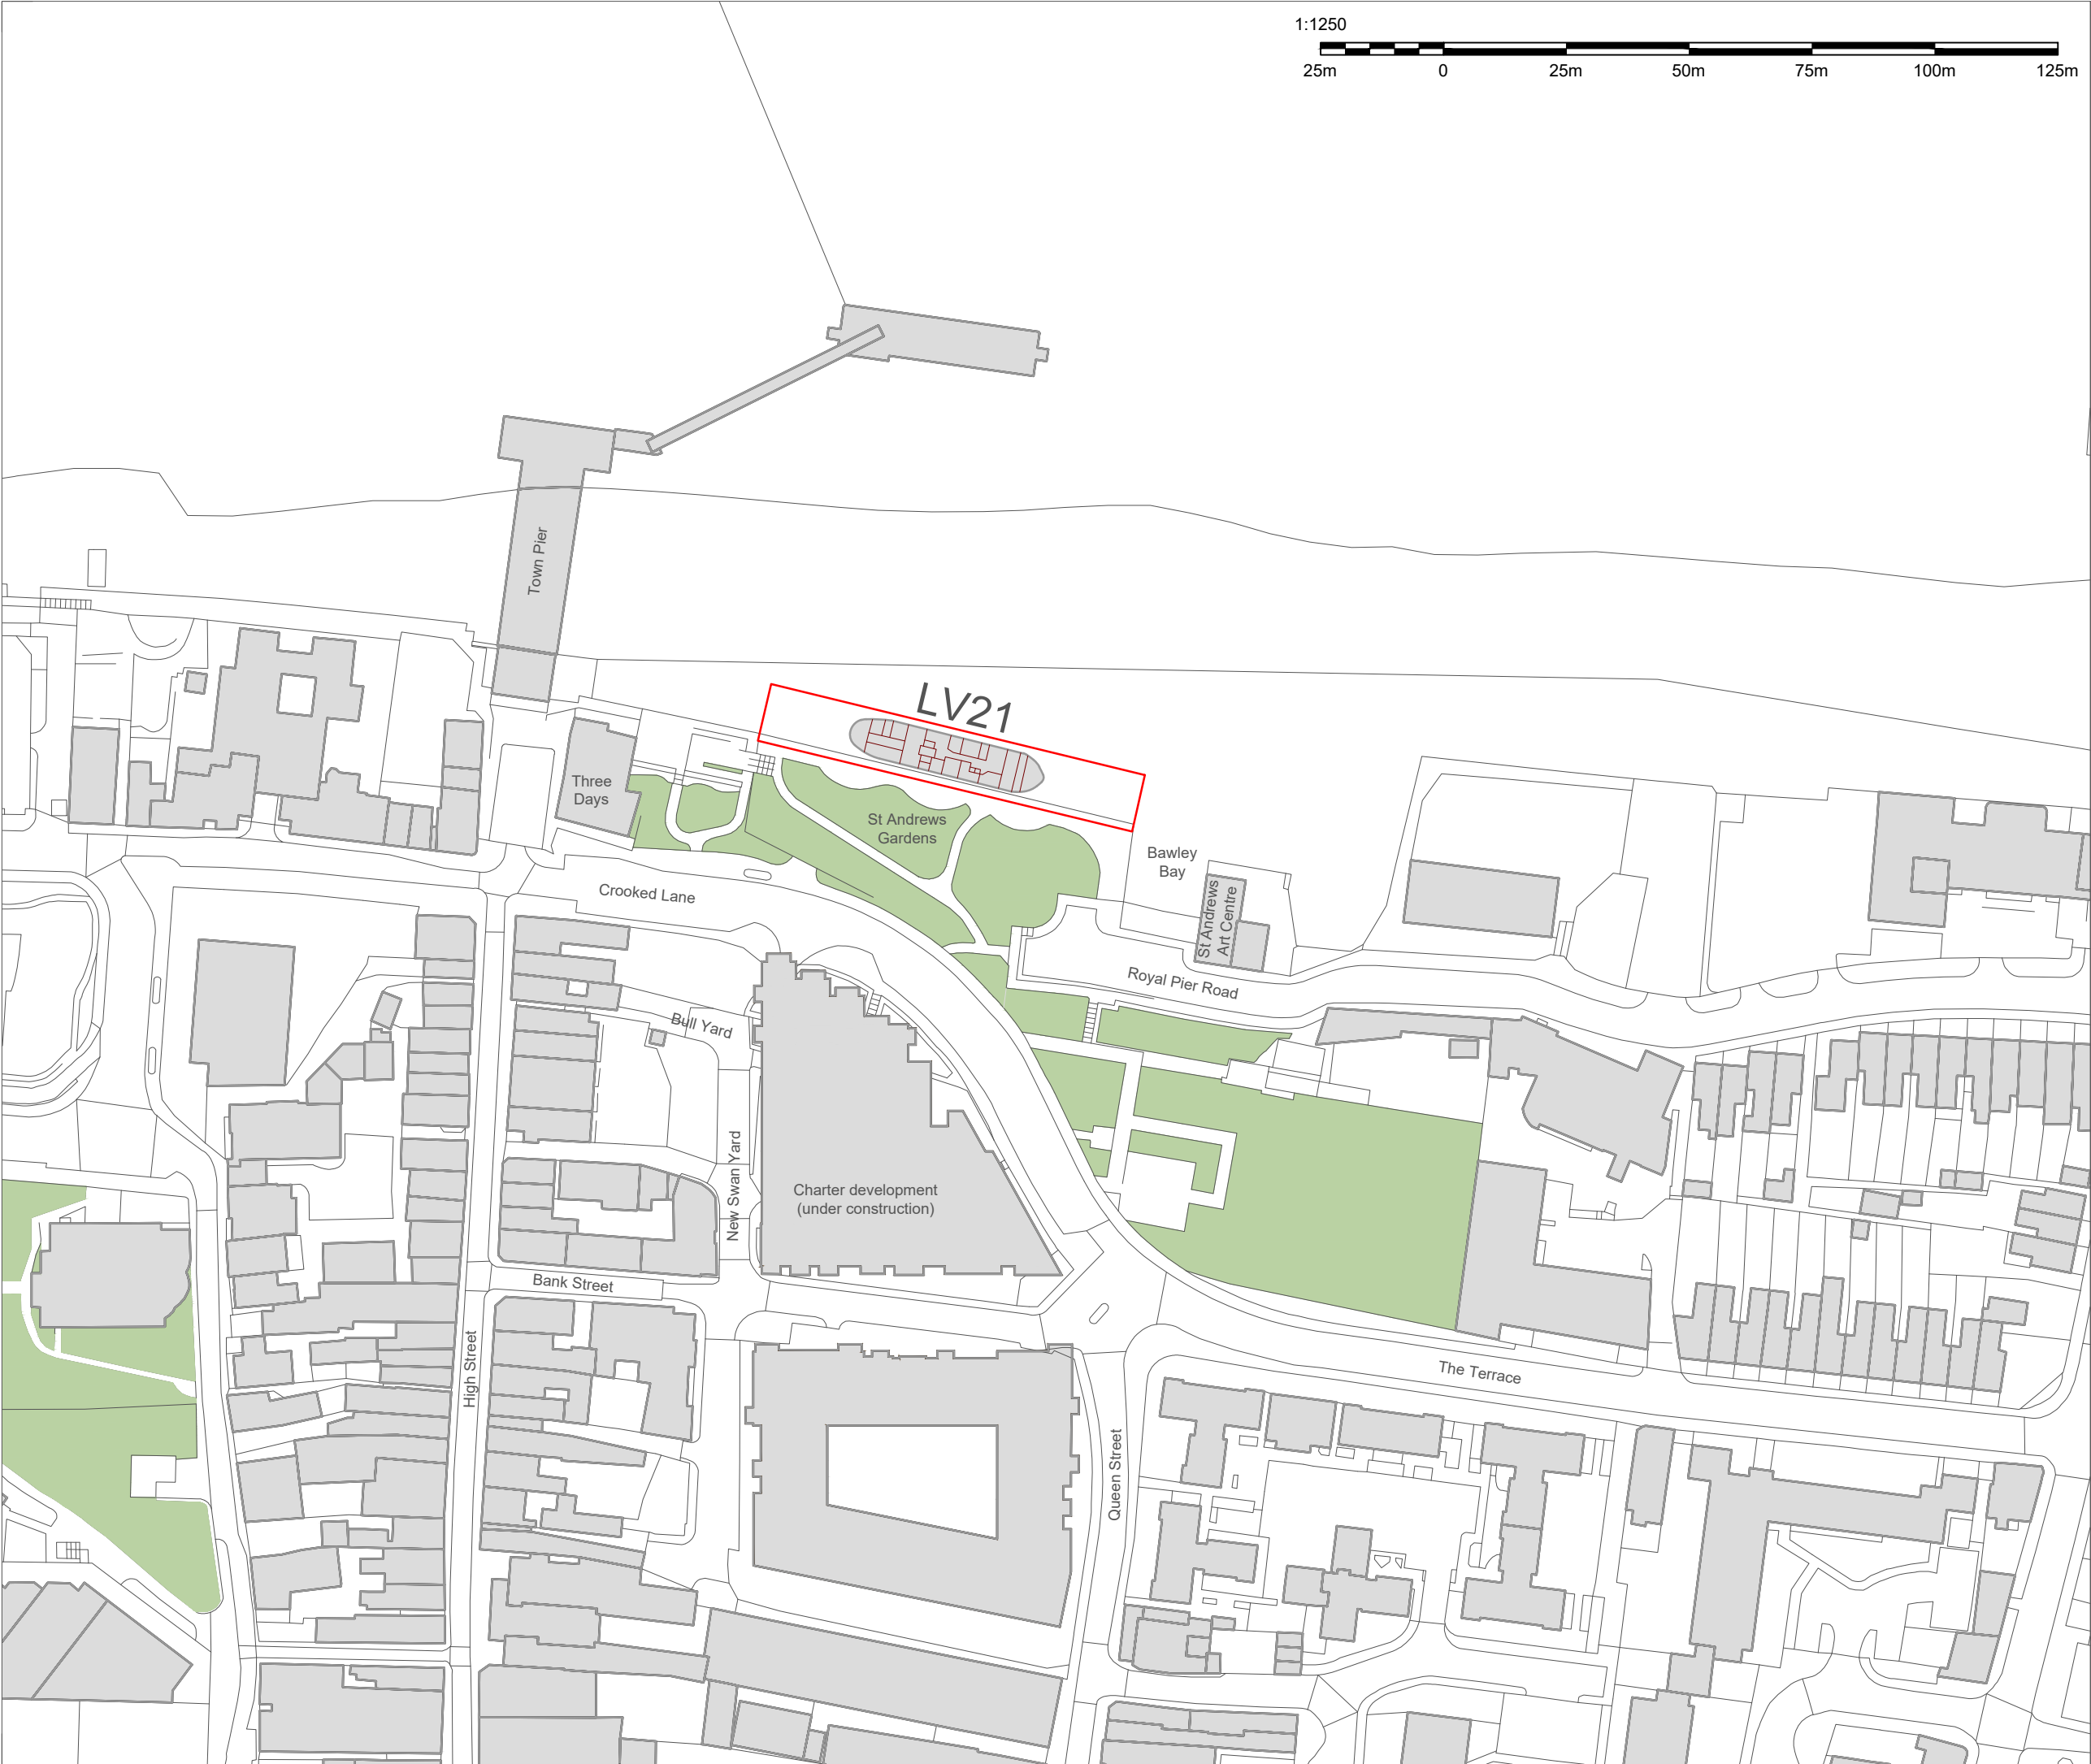

Notes

1. Do not scale, except for planning purposes.
2. All dimensions must be checked on site and any discrepancies verified with the architect.
3. Unless shown otherwise, all dimensions are to structural surfaces.
4. Drawing to be read with all other issued information. Any discrepancies to be brought to the attention of the architect.
5. This drawing is the copyright of Levitt Bernstein and may not be copied, altered or reproduced in any form, or passed to a third party without license or written consent.
6. This document is prepared for the sole use of Gravesham Borough Council

and no liability to any other persons is accepted by Levitt Bernstein.
Levitt Bernstein accepts no liability for use of this drawing by parties other than the party for whom it was prepared or for purposes other than those for which it was prepared.

This is not a construction drawing, it is unsuitable for the purpose of construction and must on no account be used as such.

N

214/05/2024Red Line Amendment

RevDateDescriptionDrawn / Checked

Project nameNZ/GT

LV21

Light Vessel 21 Varne

Drawing number

Rev

4004 - LBXXXXDU101001

02

Drawing

Location Plan

Purpose of issue

Planning

Scale

Date

1:1250@A3

16/01/2024

Client

Gravesham Borough Council

London

Thane Studios

2-4 Thane Villas

London N7 7PA

+44 (0)20 7275 7676

Manchester

Eastgate

2 Castle Street

Manchester M3 4LZ

+44 (0)161 669 8740

Levitt Bernstein

levittbernstein.co.uk