



ALL DIMENSIONS IN MM.

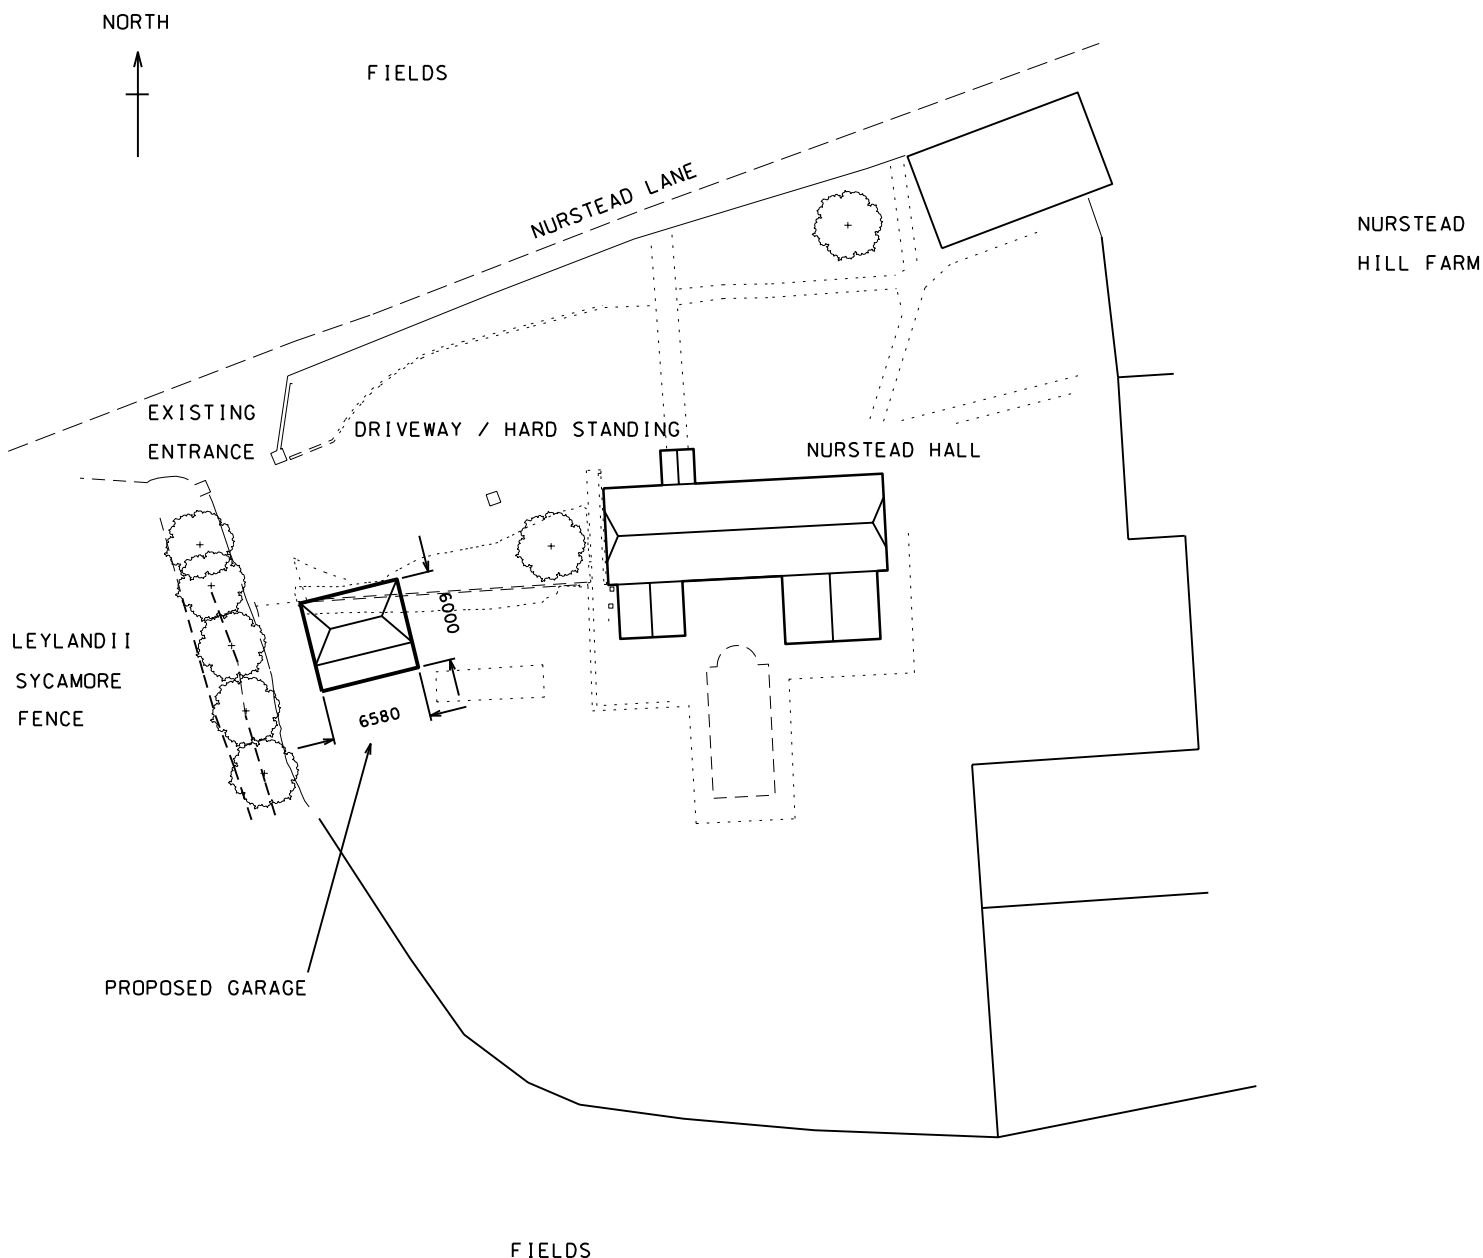

1:500 @A4

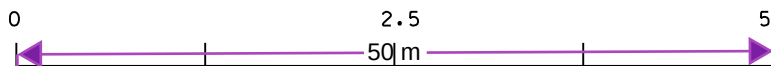

Metres

| A                                                                                | 11-25 | REVISED GARAGE -SIZE AND POSITION |          |
|----------------------------------------------------------------------------------|-------|-----------------------------------|----------|
| REV.                                                                             | DATE  | AMENDMENT                         | DRN.     |
| TITLE <b>PROPOSED DETACHED GARAGE AT<br/>NURSTEAD HALL LONGFIELD -BLOCK PLAN</b> |       |                                   |          |
| DRAWING No.                                                                      |       |                                   | REVISION |
| J500 - NURSTEAD-HALL -002                                                        |       |                                   | A        |



1 Ellistons Yard Ballingdon Street  
Sudbury, Suffolk, CO10 2BU  
Mobile - 07822 522039  
kevin.chidwick@gmail.com

|       |           |          |
|-------|-----------|----------|
| DRAWN | KLC       | CHECKED  |
| DATE  | Nov 23    | APPROVED |
| SCALE | 1:500 @A4 | SHEET OF |