


Location Plan

Site Address: 30, Ladyfields, Northfleet, Gravesend, DA11 8NU

Date Produced: 27-Nov-2025

Scale: 1:2500 @A4

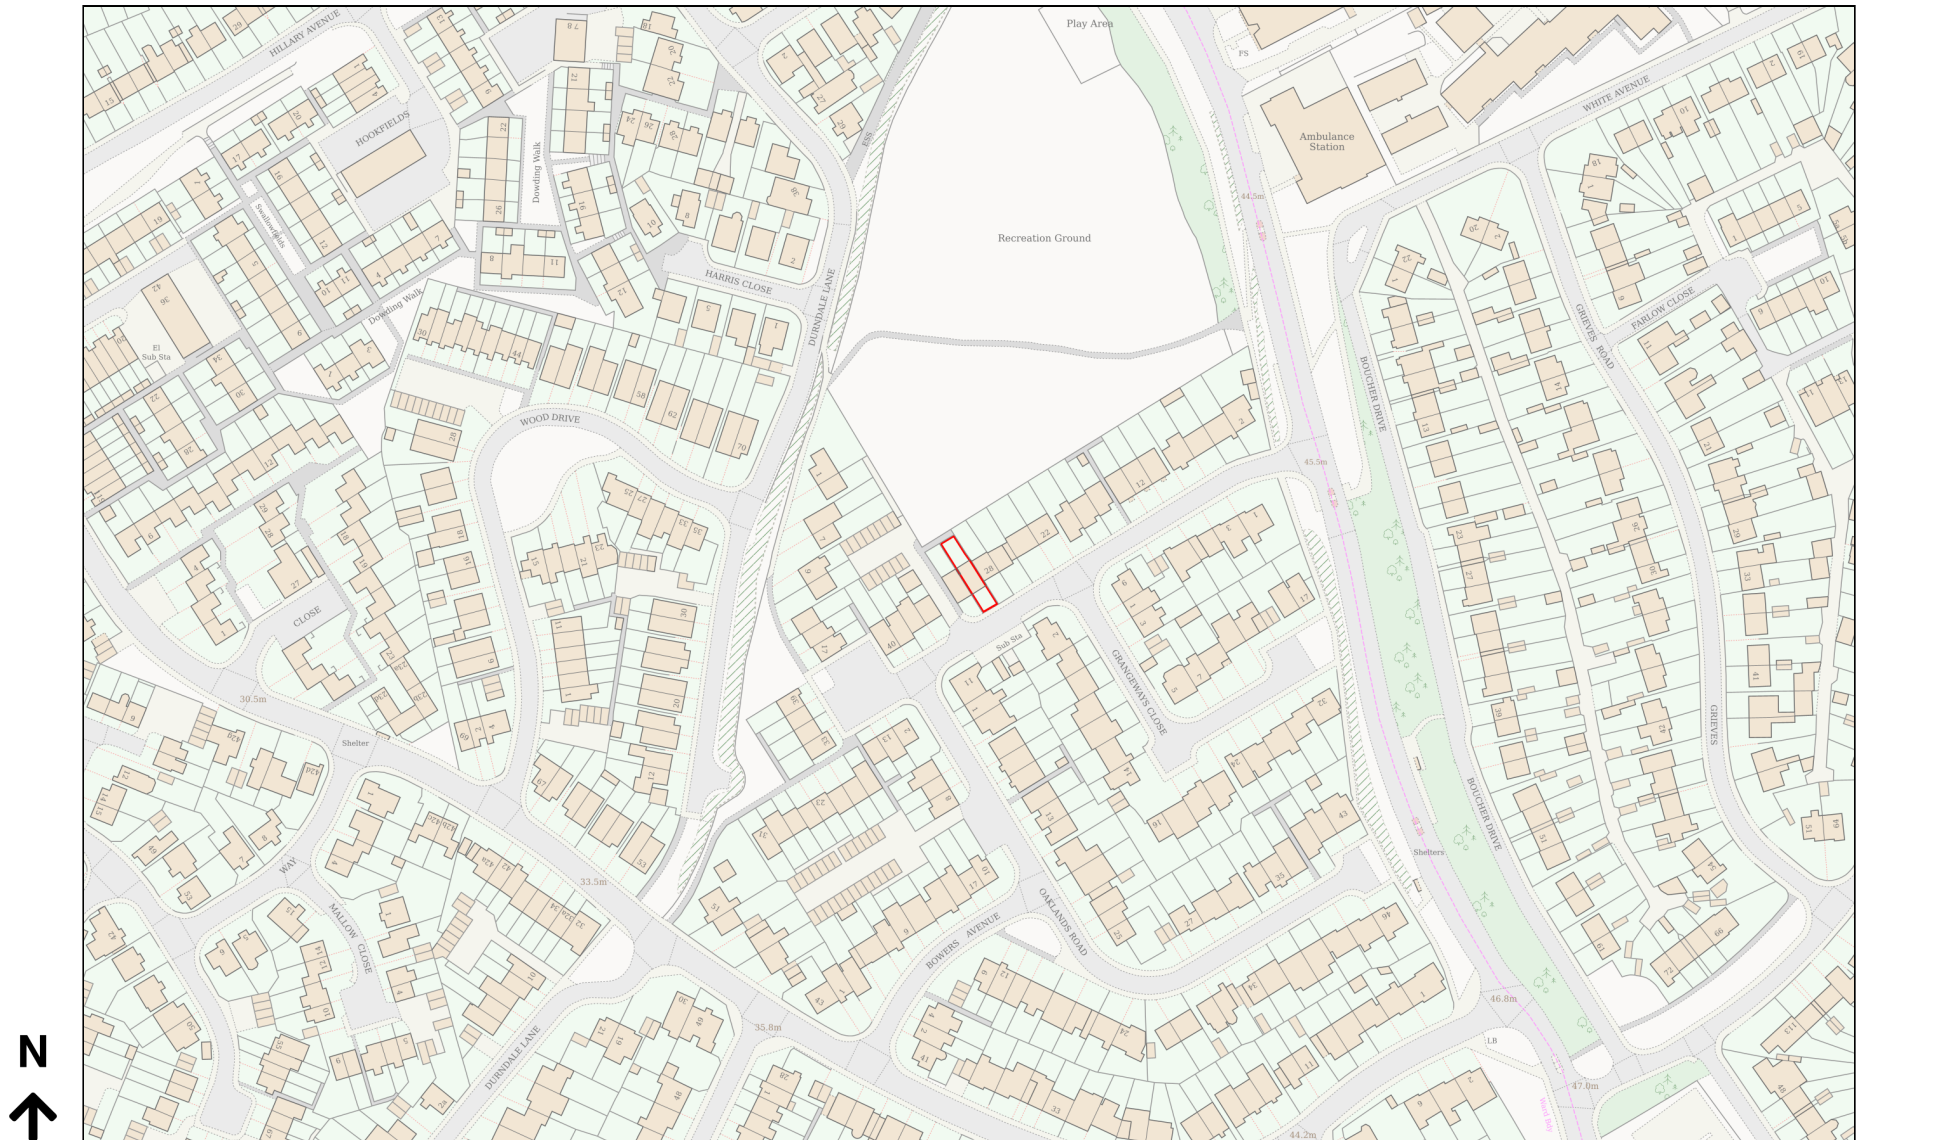

Planning Portal Reference: PP-14523612v1

0 100.05 m 100
Metres