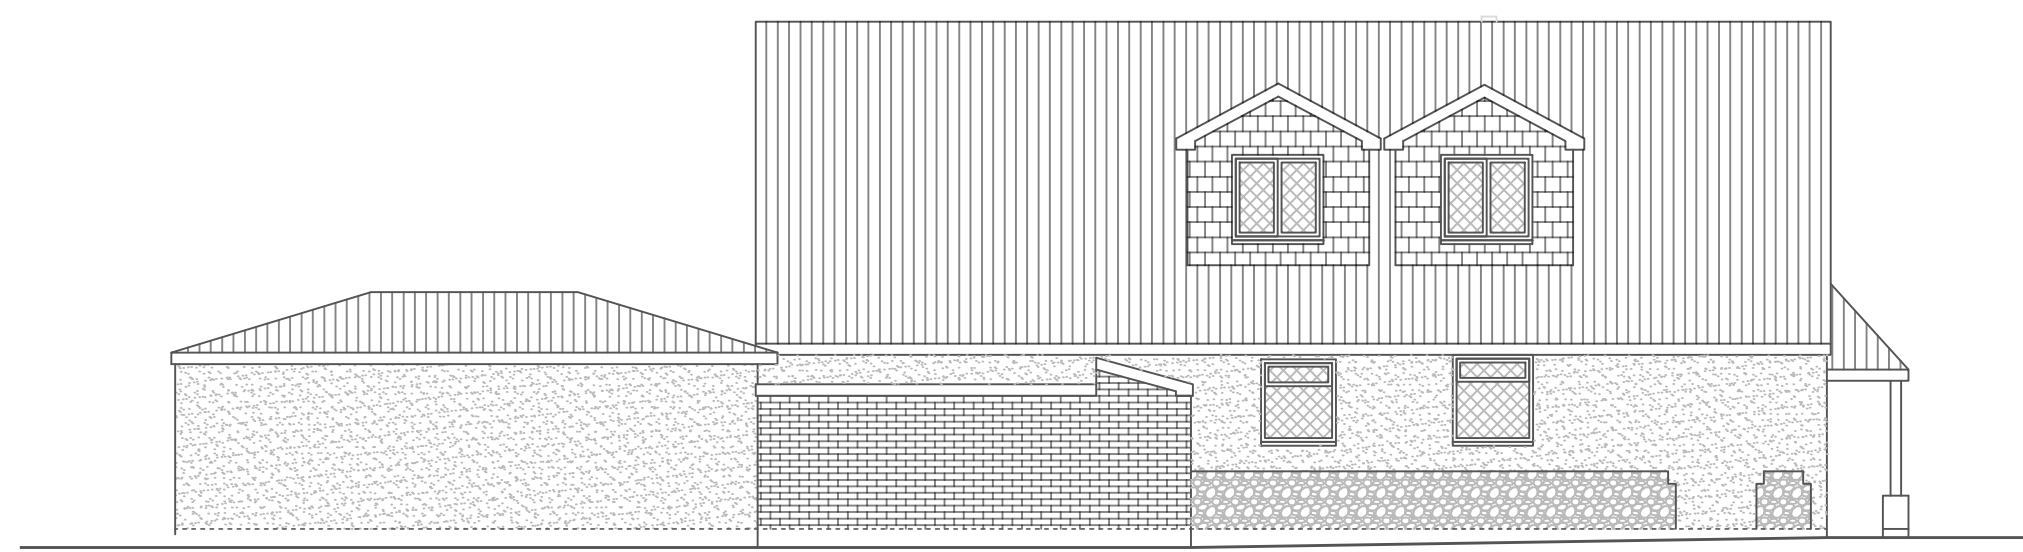
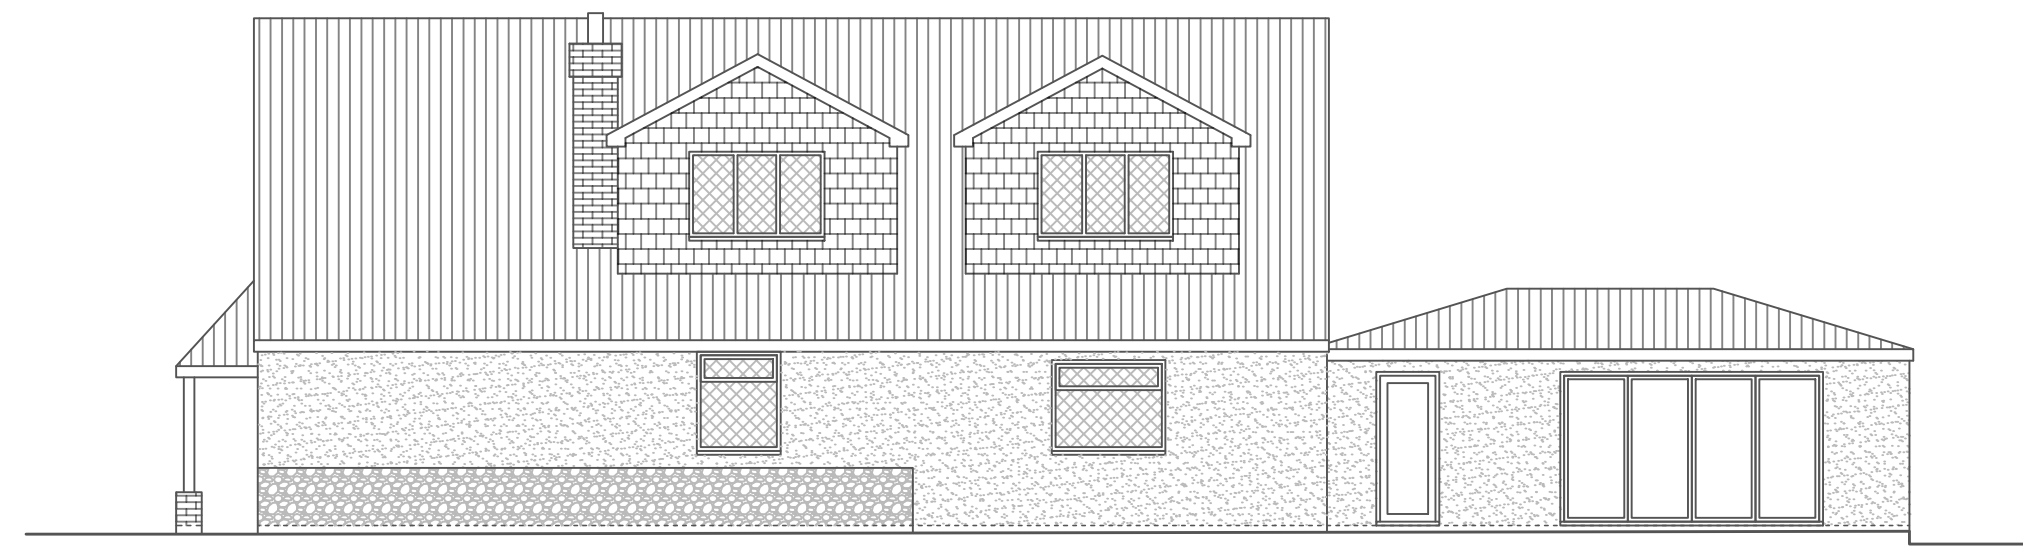
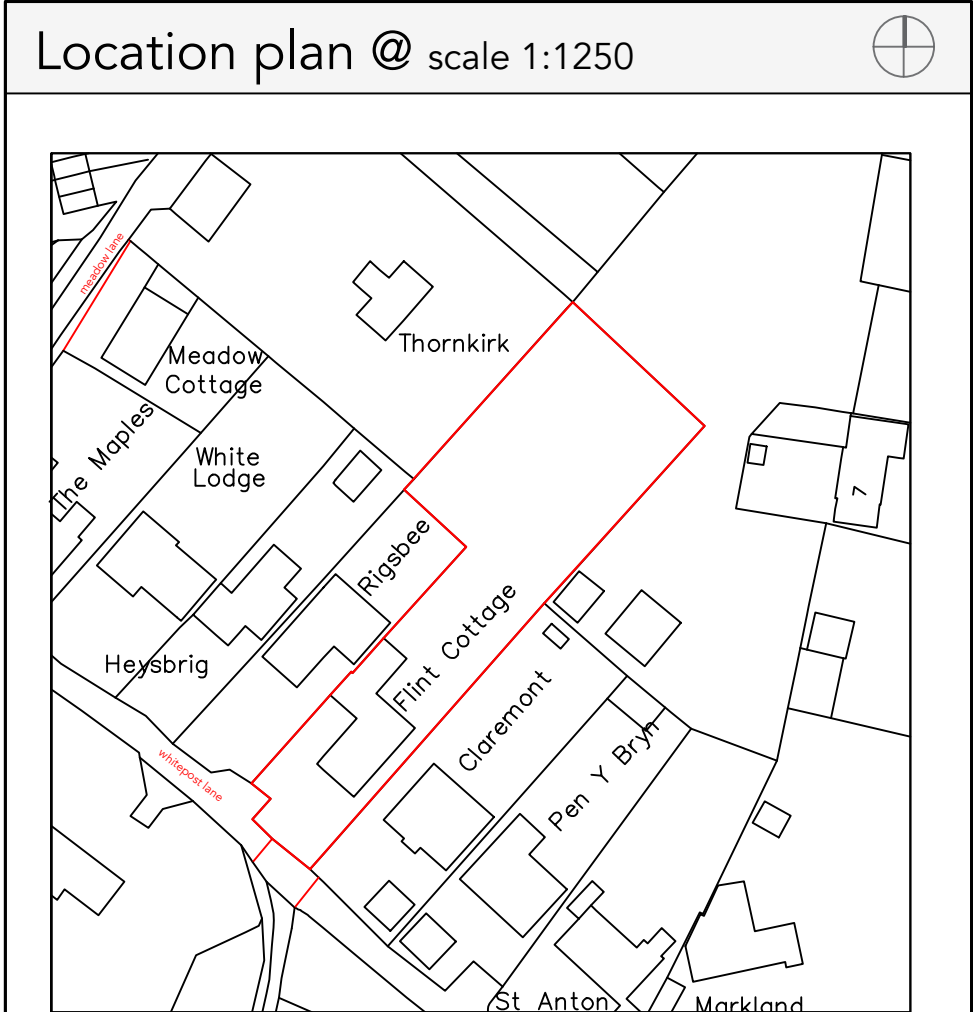
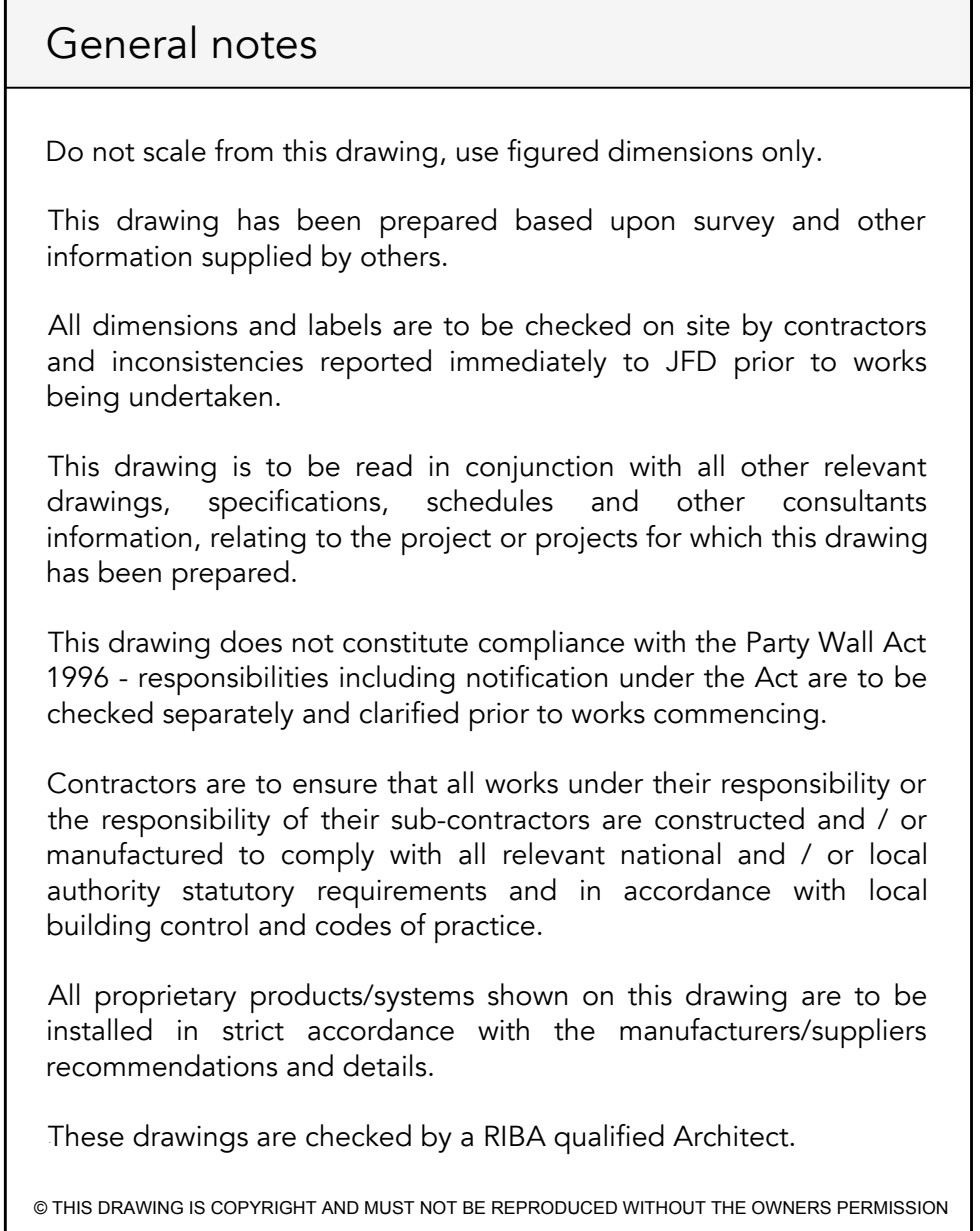
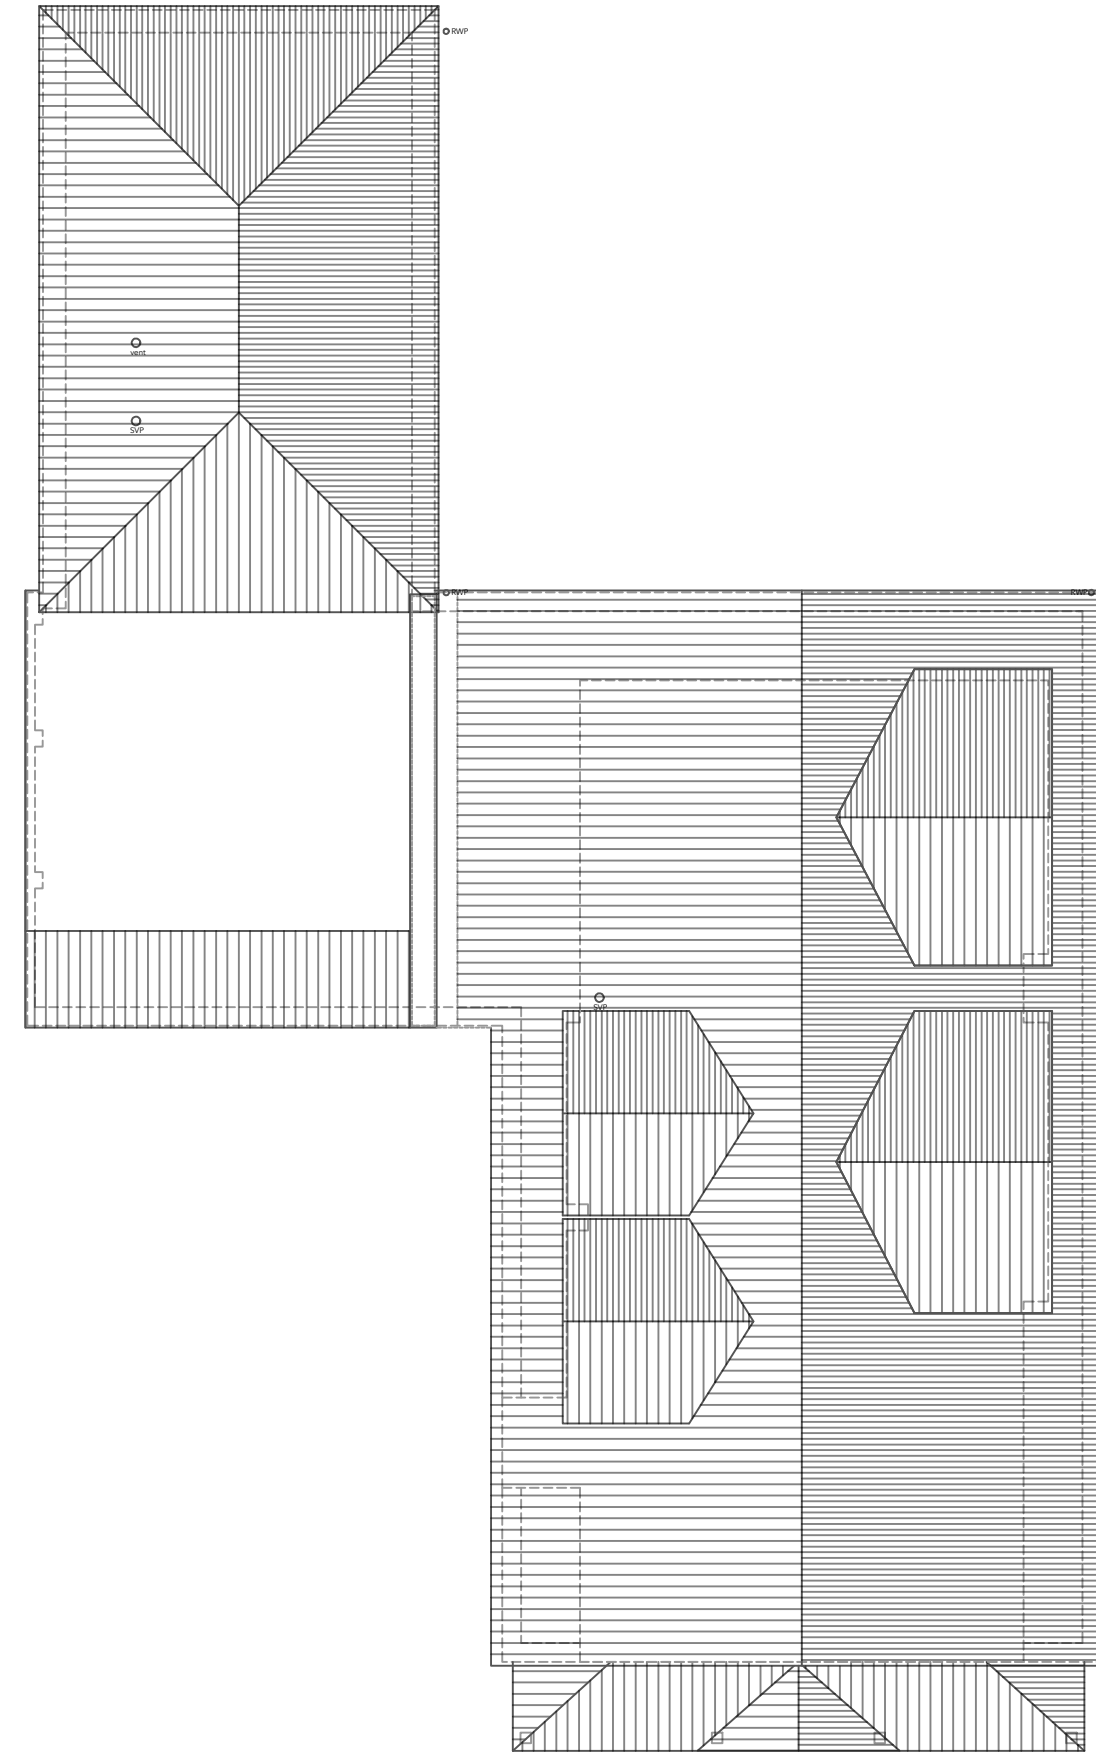
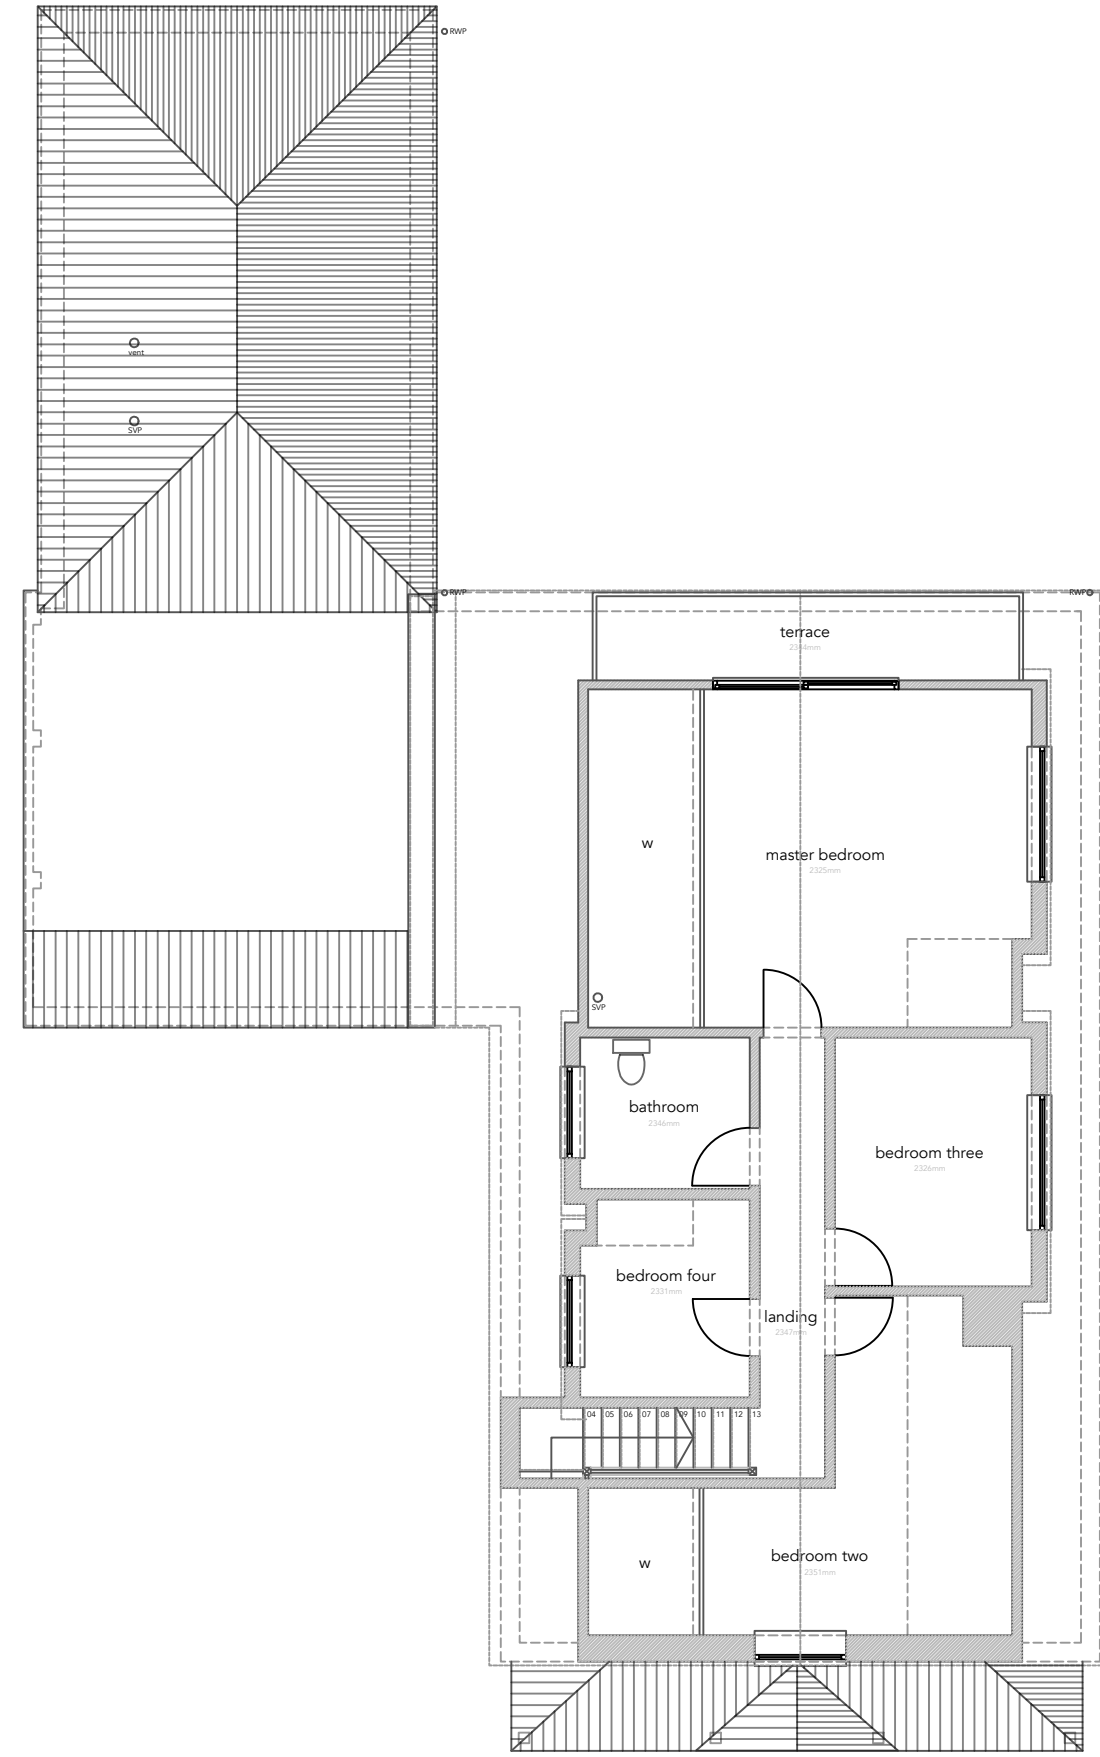
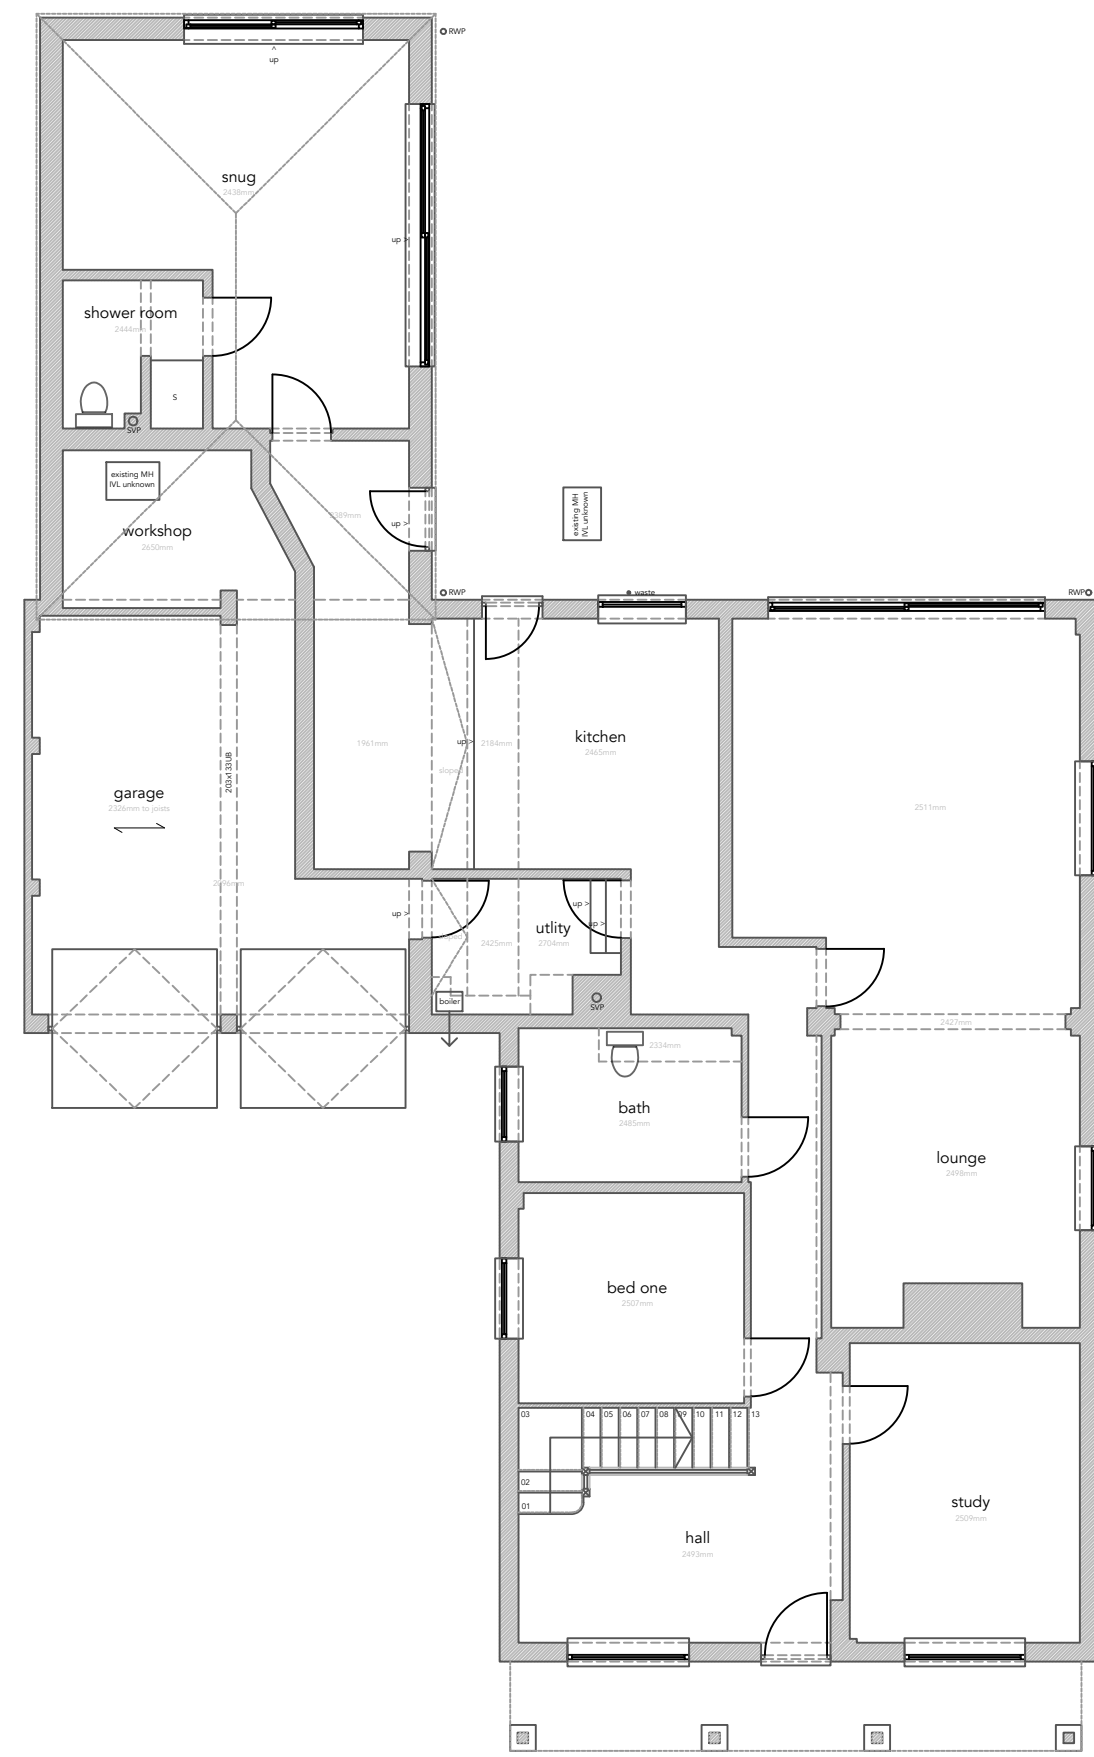


[illegible]

JFD ARCHITECTURE			
Client name			
Private Client			
Site address		Drawing title	
Flint Cottage Whitepost Lane Meopham, DA13 0TZ		Existing Plans + elevations with Block + Location plan	
Project Ref	Drawing number	Revision	Paper size
1344	PL01	-	A1
☒ Existing ☒ Planning ☐ Tender			
☐ Concept ☐ Building Regs ☐ Construction			
© DESIGN RIGHTS + COPYRIGHT OF JAMES FURZER DESIGNS LTD			