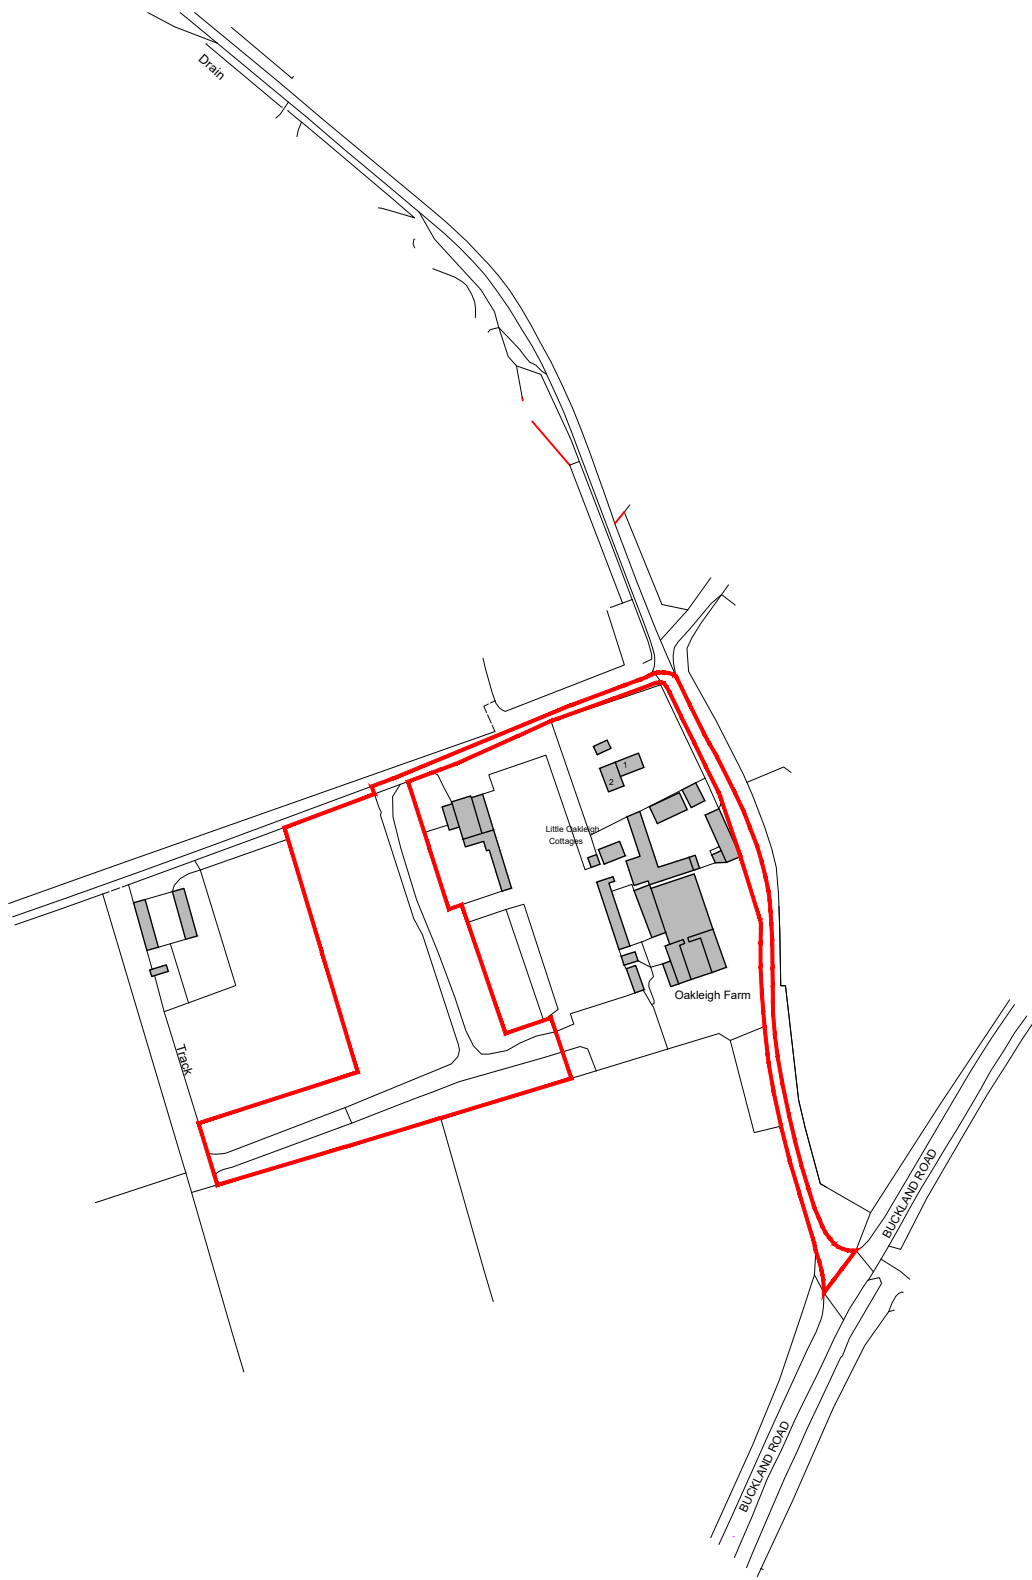


OS LICENCE NO. 100 022432
Contractors must verify all dimensions on site prior to commencement of works. **DO NOT** scale from this drawing. **FOR PLANNING PURPOSES ONLY.** Drawing to be read in accordance with other schematic documentation. It is the responsibility of the client/employer to instruct a suitably qualified specialist to conform with the requirements of the current CDM 2015 Regulations. Client/employer to appoint a principle designer/contractor, as required under the HSE legal requirements. Refer to www.hse.gov.uk for further guidance. © Drawings and designs are copyright of Bloomfields and must not be copied without prior consent.

Notes:

Key:

— Planning Boundary
(7932 m²)


bloomfields
01892 831 600
www.bloomfieldsltd.co.uk
drawing@bloomfieldsltd.co.uk

Client:
Mr J Worley

Site Address:
Land at Oakleigh Farm
Buckland Road
Higham

Issued for Review and Comment

Revision:	Rev By:	Checked By:
A. 13.03.2024	RB	SCS

Scale:	Drawn By:	Checked By:
1:2500 @ A4	RB	SCS

Project:	Date:
LDC Existing	13.03.2024

Drawing Title:
Site Location Plan

St:	Job No:	Drawing No:	Rev:
------------	----------------	--------------------	-------------

/ .3242.010.A