


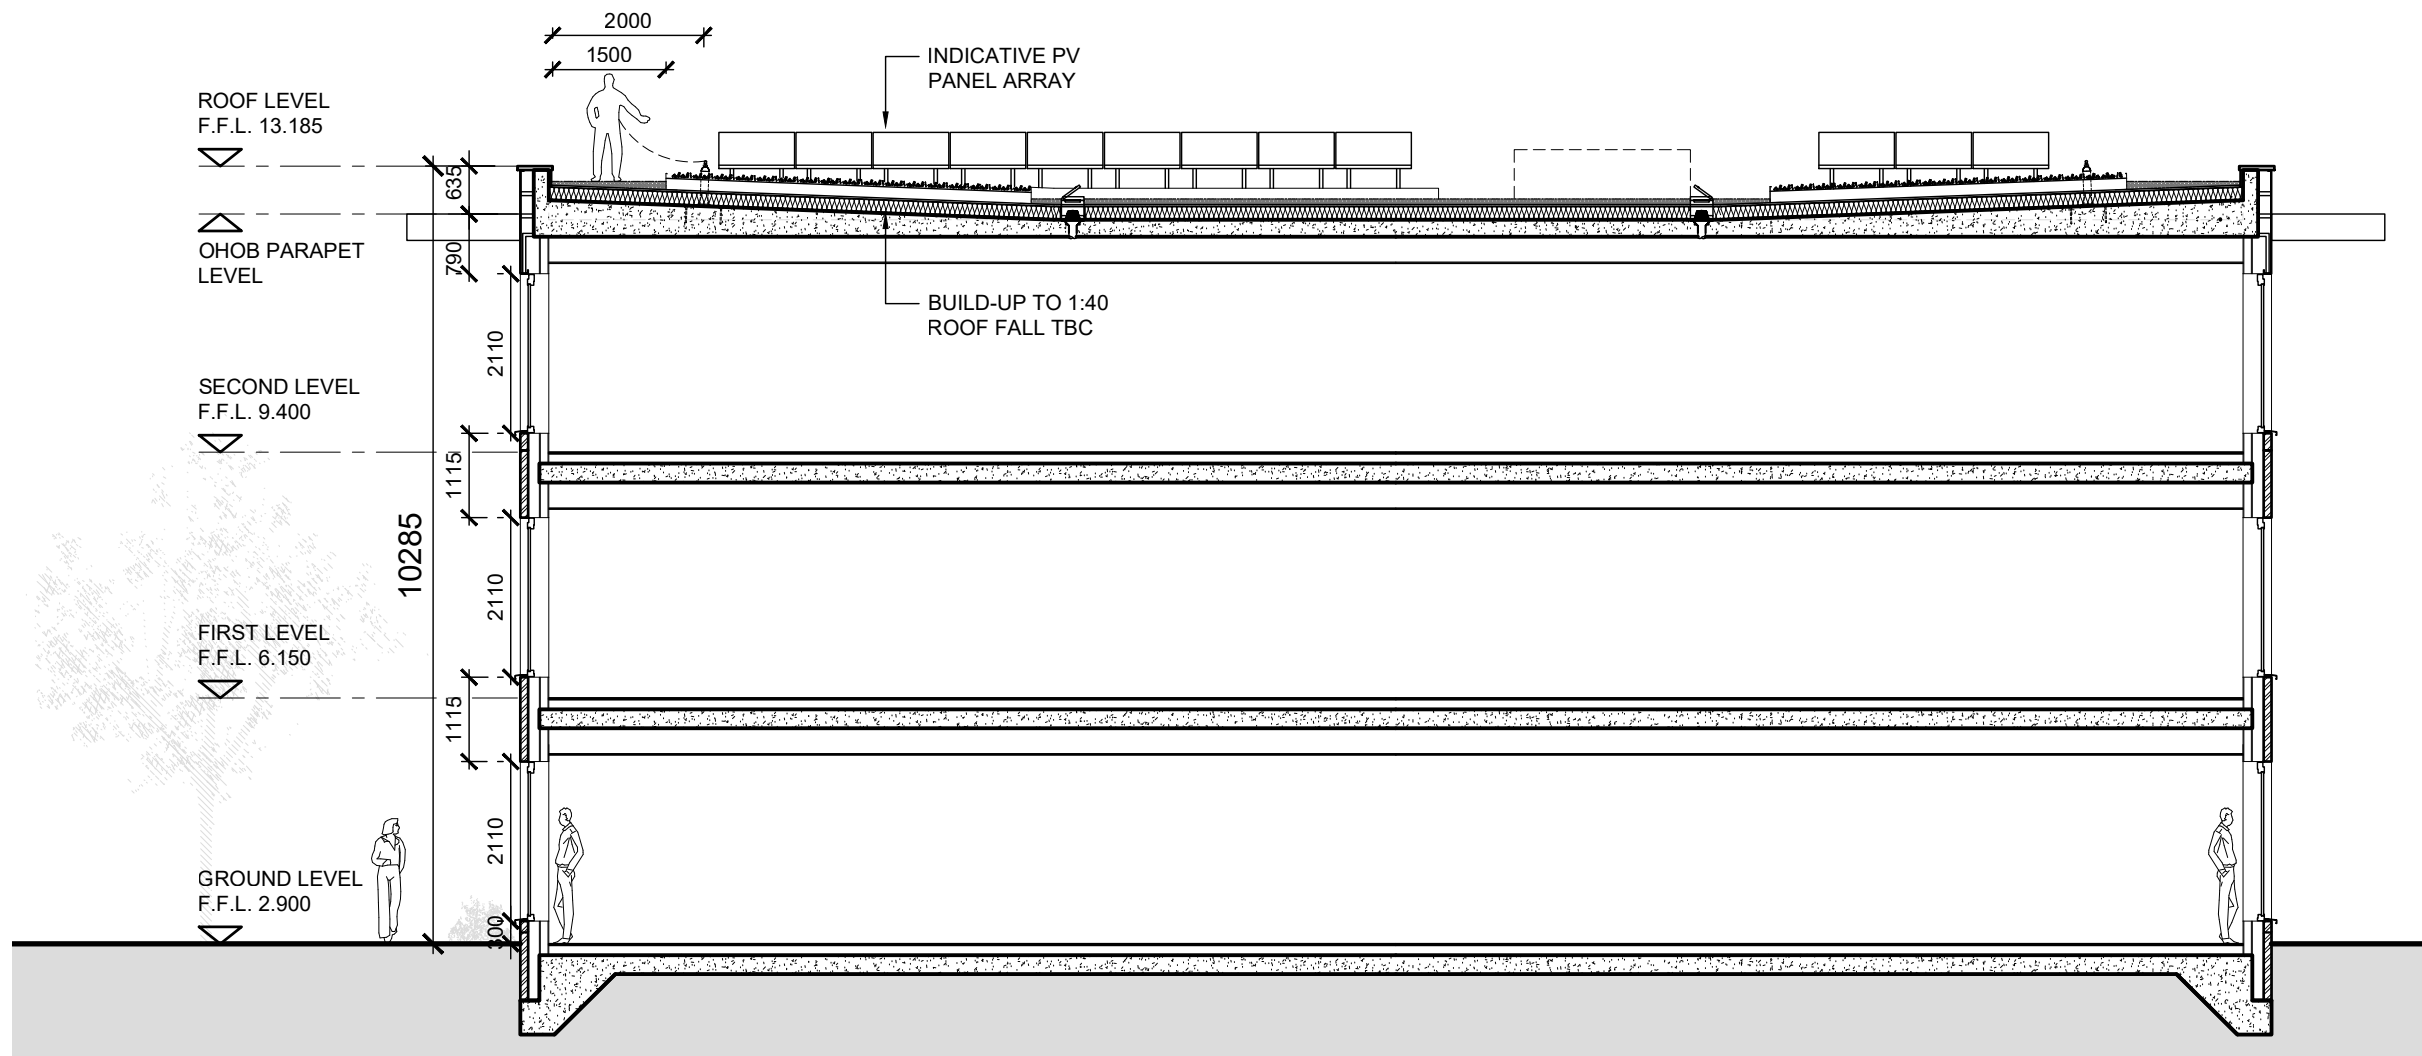

GENERAL NOTES:

ALL DIMENSIONS ARE TO BE CHECKED ON SITE WITH ANY DISCREPANCIES REPORTED TO THE ARCHITECT PRIOR TO THE WORKS BEING CARRIED OUT.

ALL WORKS ARE TO BE IN ACCORDANCE WITH THE PLANNING APPROVAL AND ANY SUBSEQUENT APPROVED LOCAL AUTHORITY PLANNING CORRESPONDENCE INCLUDING DRAWINGS, DOCUMENTS AND REPORTS.

ALL WORKS ARE TO COMPLY WITH THE BUILDING REGULATIONS, BRITISH STANDARDS, CODE OF PRACTICE, AND ANY LOCAL STATUTORY REQUIREMENTS.

ALL WORKS ARE TO COMPLY WITH CURRENT HEALTH AND SAFETY LEGISLATION, H.S.E. RECOMMENDATIONS/GUIDANCE AND THE CURRENT C.D.M. REGULATIONS.

THIS DRAWING IS TO BE READ IN CONJUNCTION WITH LEACH RHODES WALKER ARCHITECTS GENERAL ARRANGEMENT DRAWINGS, TOGETHER WITH RELEVANT DETAILED DRAWINGS AND SPECIFICATIONS.

FOR ALL STRUCTURAL WORKS REFER TO THE STRUCTURAL ENGINEERS INFORMATION.

FOR ALL MECHANICAL AND ELECTRICAL WORKS REFER TO THE MECHANICAL AND ELECTRICAL ENGINEERS INFORMATION.

FOR ALL ABOVE GROUND DRAINAGE WORKS REFER TO THE PUBLIC HEALTH ENGINEERS INFORMATION.

ALL PRODUCTS SPECIFIED ARE TO BE INSTALLED STRICTLY IN ACCORDANCE WITH THE MANUFACTURERS RECOMMENDATIONS, SPECIFICATION AND DETAILS.


P04	SCALE BAR ADDED	IC	GC	18.03.24
P03	PLANNING SUBMISSION	IC	GC	23.02.24
P02	ISSUED FOR COORDINATION	IC	GC	21.02.24
P01	FIRST ISSUE FOR COMMENT	IC	GC	09.02.24
rev	description	drwn	auth	date

DO NOT SCALE OFF THIS DRAWING © LEACH RHODES WALKER

LeachRhodesWalker
Architects

info@lrw.co.uk | www.lrw.co.uk
H.Q. 50 Dearmans Place Manchester M3 5LH
Manchester **London**
+44 (0)161 833 0211 +44 (0)207 993 1363

CLIENT KEADY CONSTRUCTION			
PROJECT DALEFIELD WAY			
DOCUMENT NAME 8352-LRW-ZZ-ZZ-DR-A-00-304			
DESCRIPTION PROPOSED OFFICE EAST - WEST SECTION			
REVISION P03		SCALE 1:100 @ A3	
LRW PROJECT No. 8352	DATE CREATED 25.01.2024	CREATED BY IC	AUTHORISED BY GC
File: 8352-LRW-ZZ-ZZ-DR-A-00-304-01.dwg			

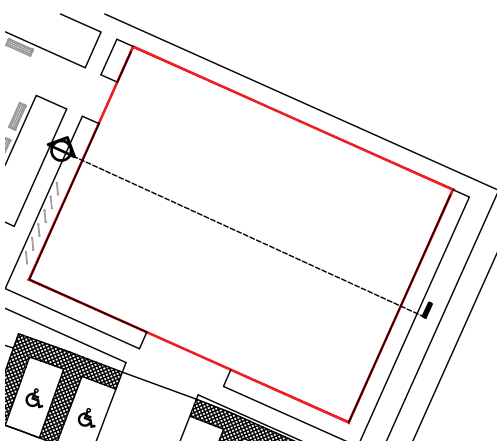

PROPOSED OFFICE SECTION
EAST - WEST

