





EXISTING BLOCK PLAN 1-500
0 5 10 15 20 25
Scale Bar at 1500

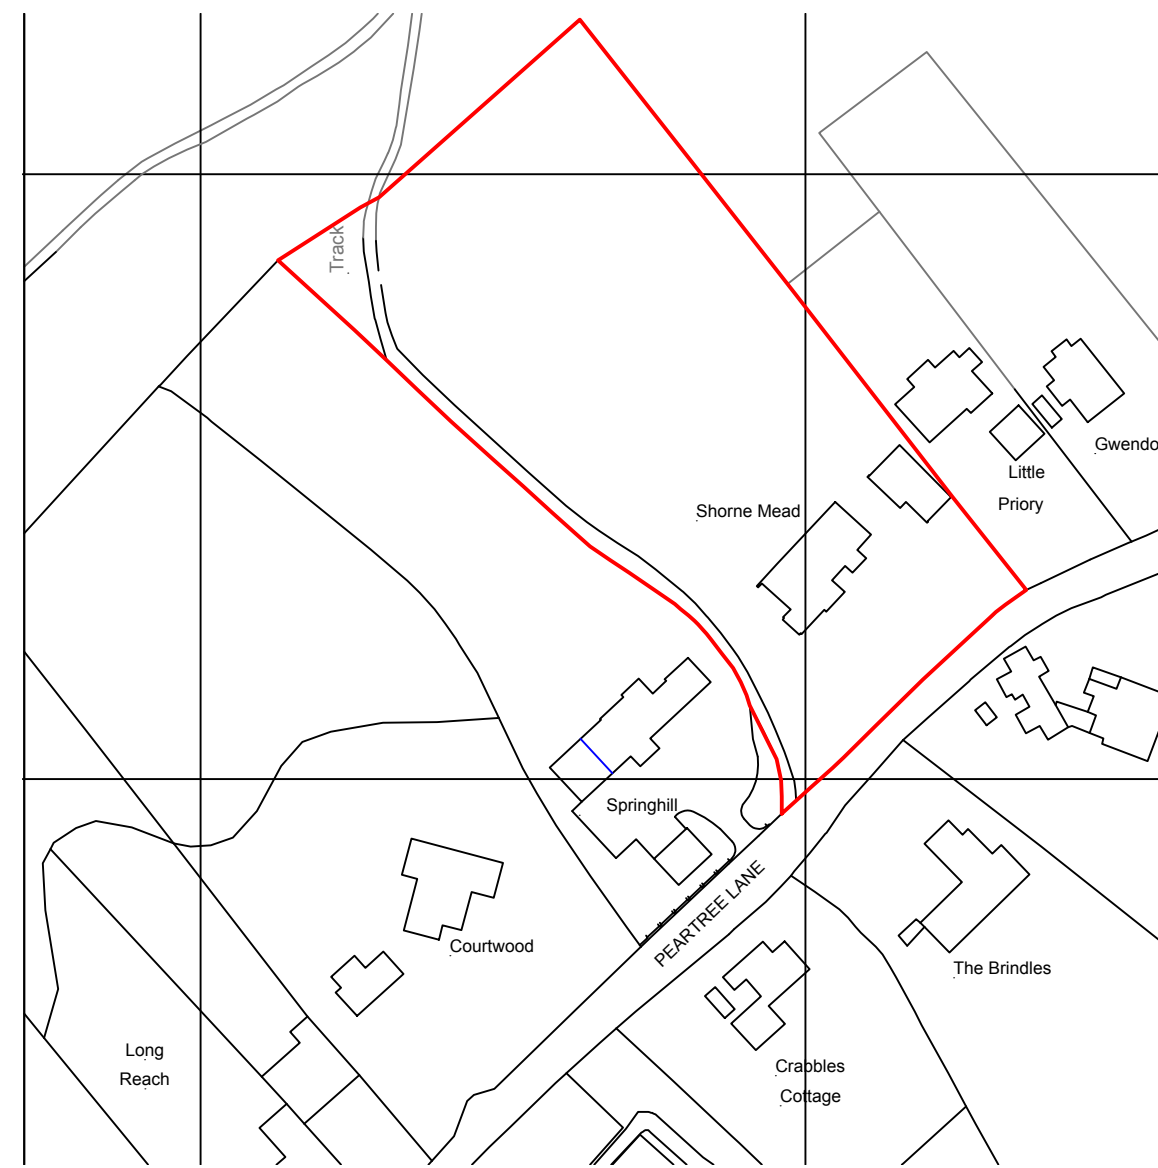

LOCATION PLAN 1-1250
0 25 50 100
Scale Bar at 11250



PROPOSED BLOCK PLAN 1-500
0 5 10 15 20 25
Scale Bar at 1500

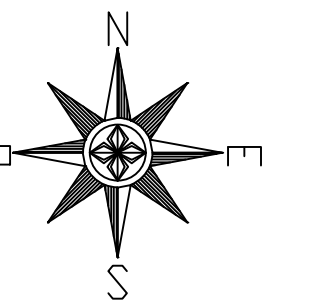

Revision	Date	Description
Status PLANNING		
Mark Carter ASSOCIATES Architectural Design		
design studio priestfield stadium gillingham kent ME7 4DD tel 01634 304700 fax 01634 850986 e mail: markcarter.design@virgin.net		
Client MR AND MRS COWARD		
Drawing Title LOCATION AND BLOCK PLANS		
Project Title REPLACEMENT DWELLING AT SHORNE MEAD PEAR TREE LANE		
Scale 1:500	Date APRIL 23	Drawn MC
Drawing No 3262 - 006	Rev -	