


EXISTING FRONT STREET SCENE

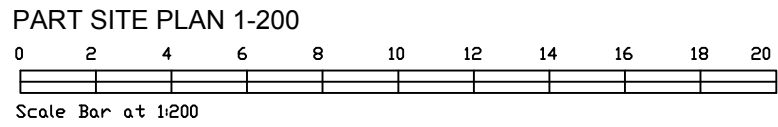

Revision	Date	Description
Status PLANNING		
Mark Carter ASSOCIATES design studio priestfield stadium gillingham kent ME7 4DD tel 01634 304700 fax 01634 850986 e mail: markcarter.design@virgin.net		
Client MR AND MRS COWARD		
Drawing Title BUILDING COMPARISON		
Project Title REPLACEMENT DWELLING AT SHORNE MEAD PEAR TREE LANE		
Scale 1:200	Date AUG 21	Drawn MC
Drawing No 3316 - 010	Rev -	