



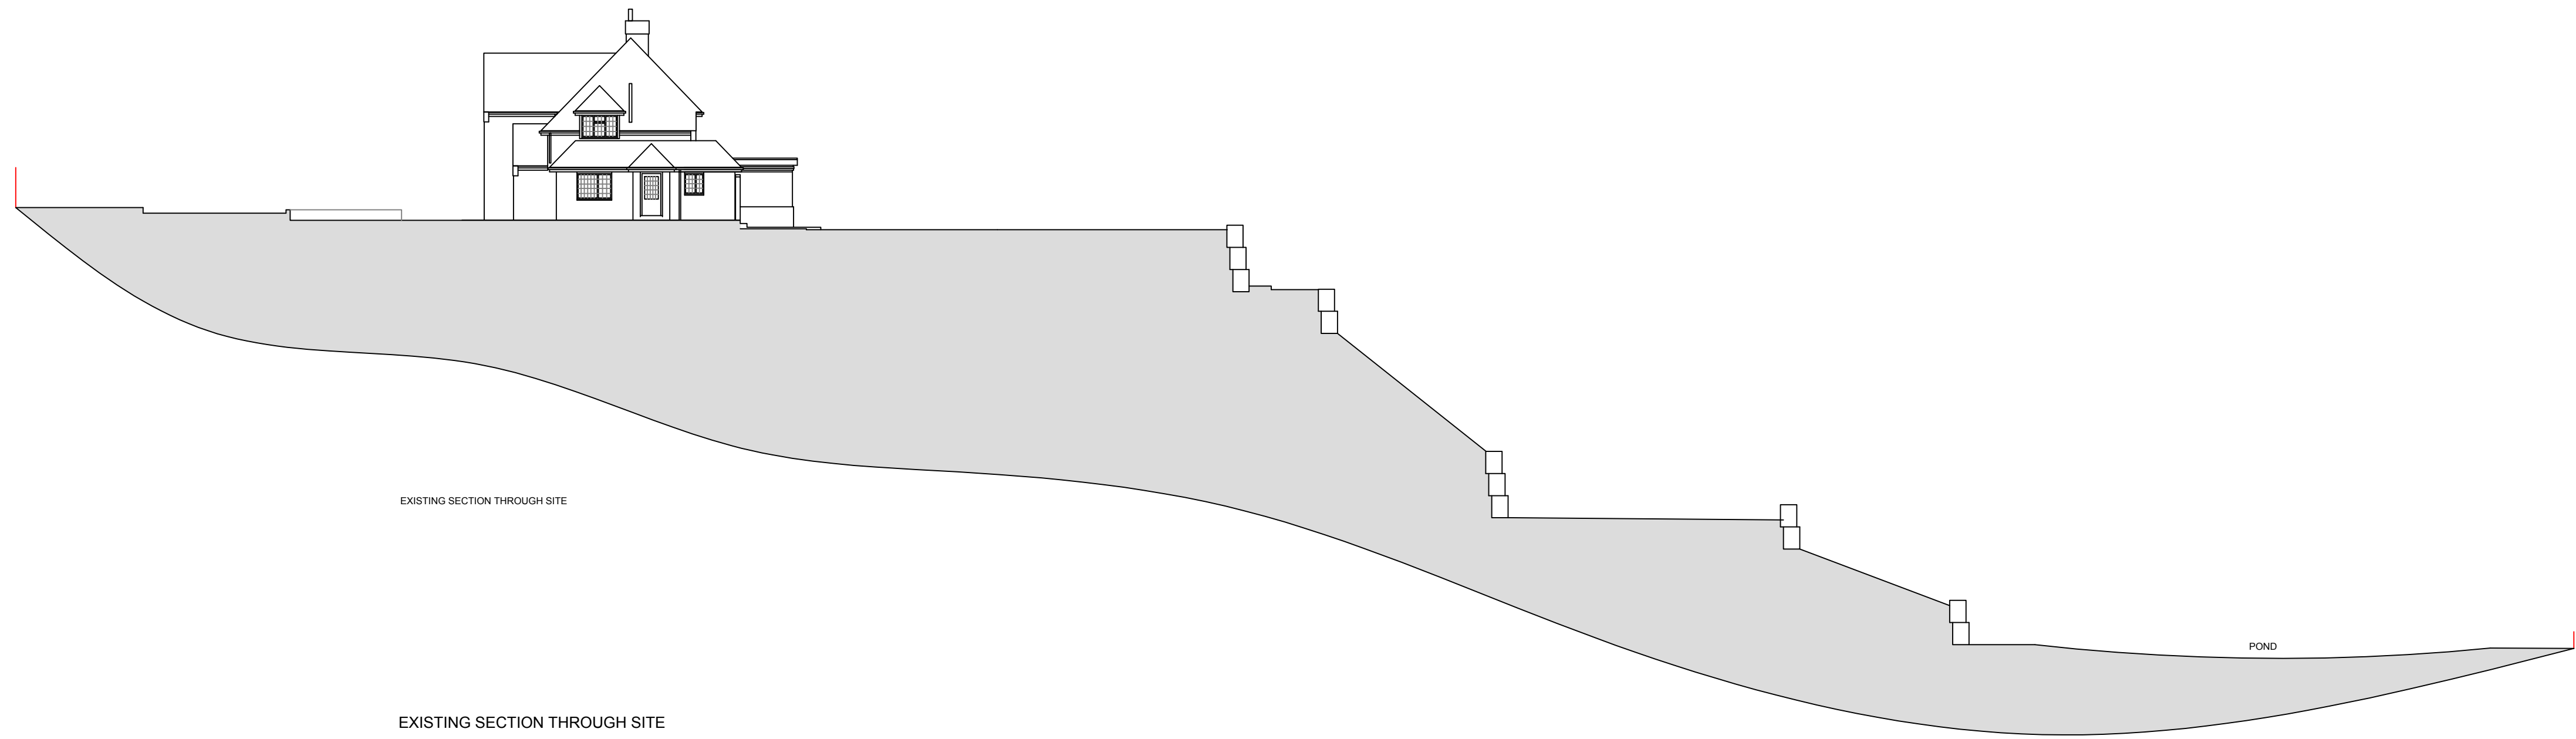


EXISTING SECTION THROUGH SITE

EXISTING SECTION THROUGH SITE

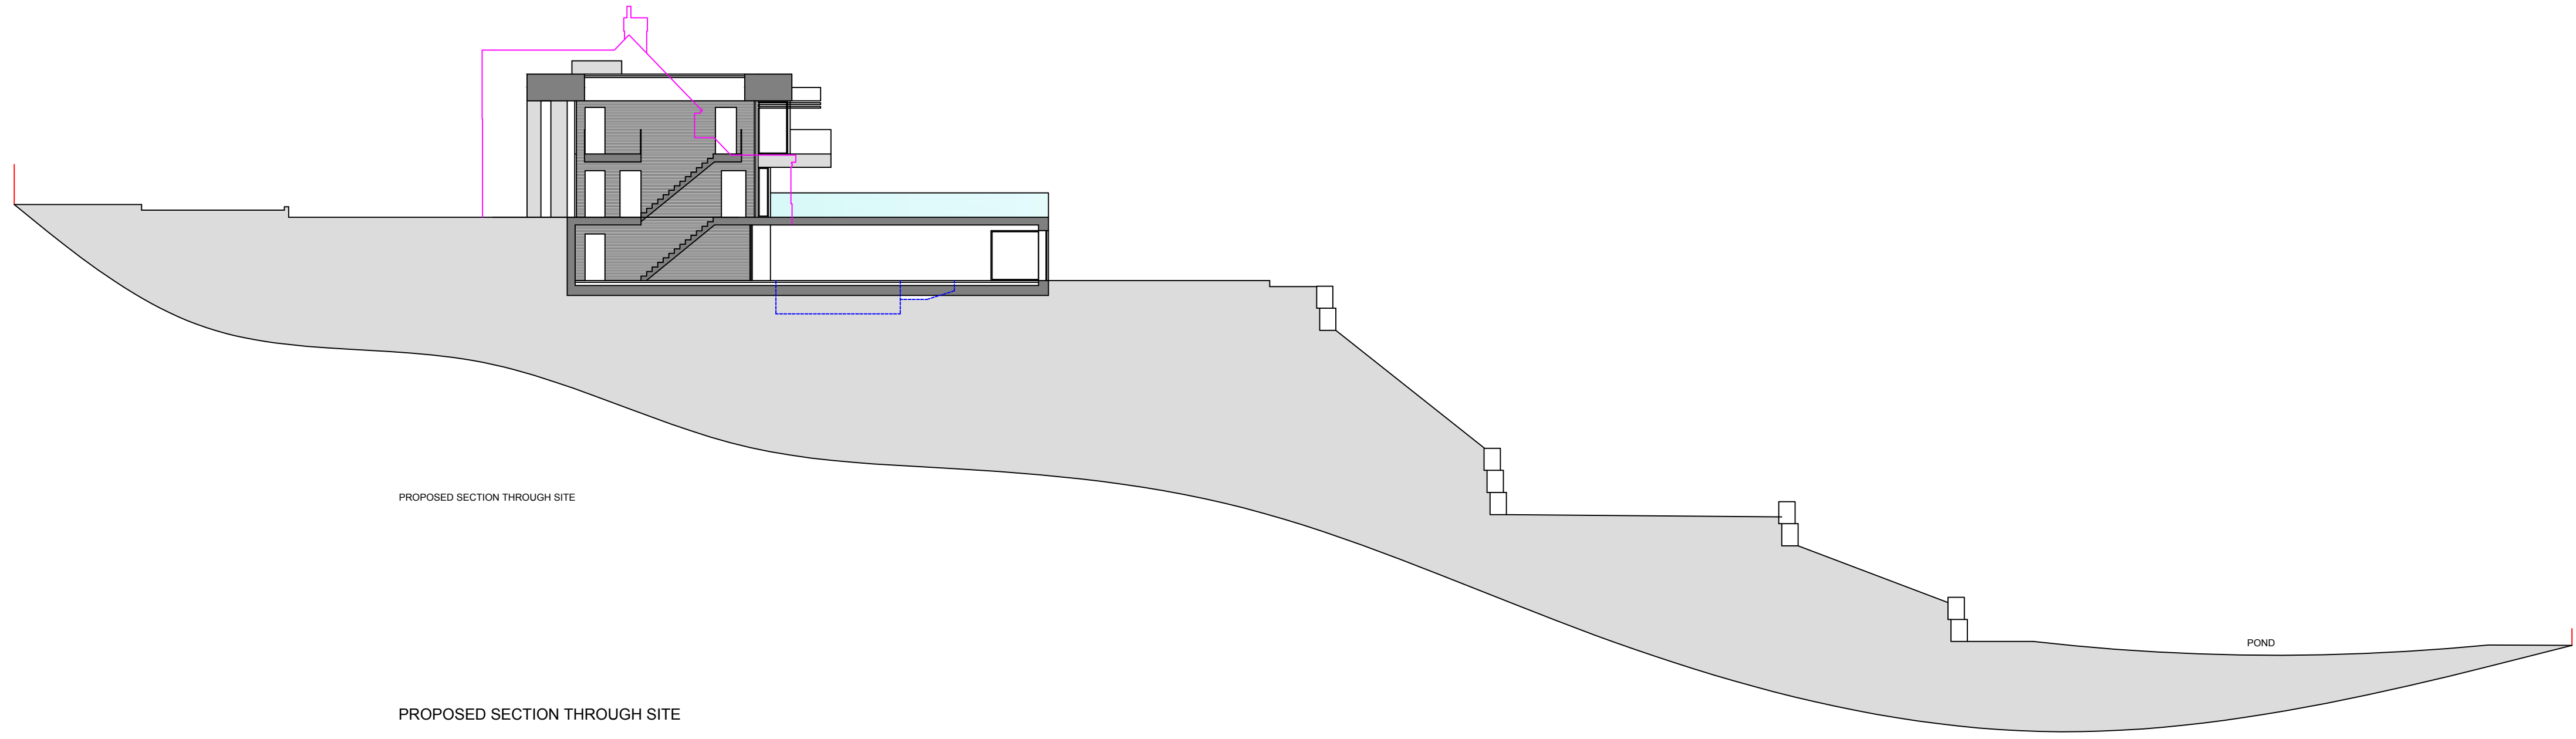


PROPOSED SECTION THROUGH SITE

PROPOSED SECTION THROUGH SITE

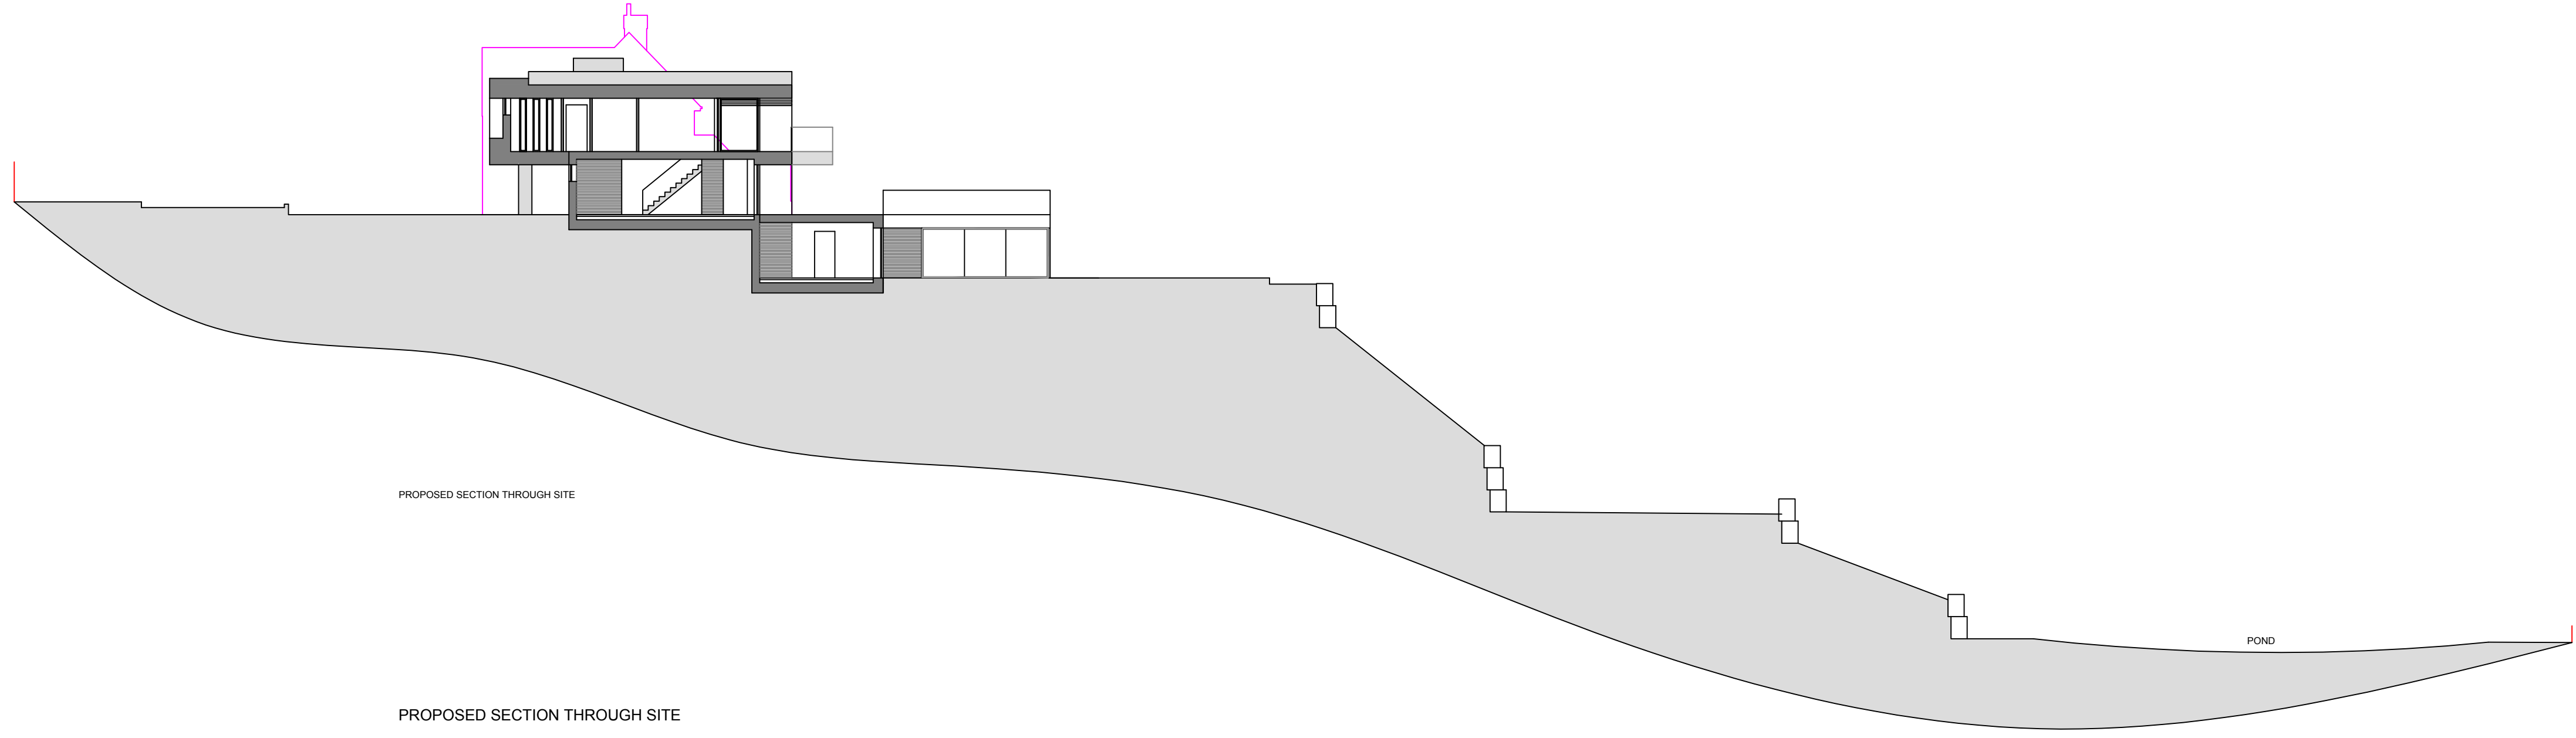

PROPOSED SECTION THROUGH SITE

PROPOSED SECTION THROUGH SITE

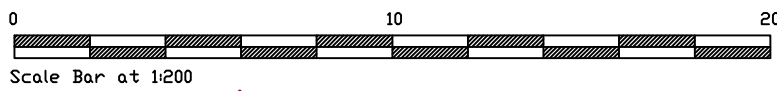

Revision	Date	Description

Status
PLANNING

Mark | Carter
ASSOCIATES
Architectural
Design

design studio
priestfield stadium gillingham kent ME7 4DD
tel 01634 304700 fax 01634 850986
e mail: markcarter.design@virgin.net

Client
MR AND MRS COWARD

Drawing Title
SECTIONS

Project Title
REPLACEMENT DWELLING AT
SHORNE MEAD
PEAR TREE LANE

Scale	Date	Drawn