



EXISTING BLOCK PLAN scale 1:500




proposed loft
conversion
shown hatched

proposed extension
shown hatched



PROPOSED BLOCK PLAN scale 1:500

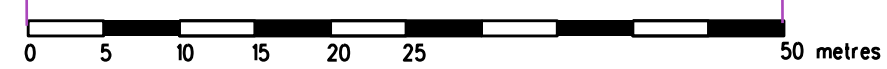

REVISION	DATE
ARCHITECT	
TA ARCHITECTS 11 JOYDENS WOOD ROAD BEXLEY KENT DA5 2HS Tel 07905 130591 ta140256@googlemail.com	
JOB	
PROPOSED SINGLE STOREY REAR EXTENSION & LOFT CONVERSION AT 34 ESSEX ROAD GRAVESEND KENT DA11 0SP	
DRAWING	
EXISTING & PROPOSED SITE BLOCK PLANS	
SCALE	DATE
1: 500 AT A3	DEC 2024
DRAWING NO.	
JG/02	