


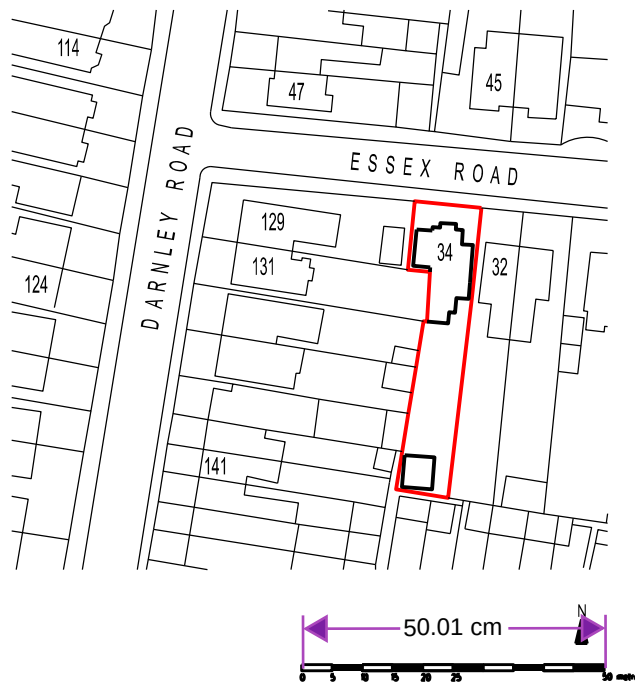

ARCHITECT
TA ARCHITECTS
11 JOYDENS WOOD ROAD BEXLEY
KENT DA5 2HS Tel 07905 130591
ta140256@googlemail.com

JOB
PROPOSED SINGLE STOREY
REAR EXTENSION & LOFT
CONVERSION AT 34 ESSEX ROAD
GRAVESEND KENT DA11 0SP

DRAWING
SITE LOCATION PLAN

SCALE 1:1250 AT A4 DATE DEC 2024

DRAWING NO.
JG/01