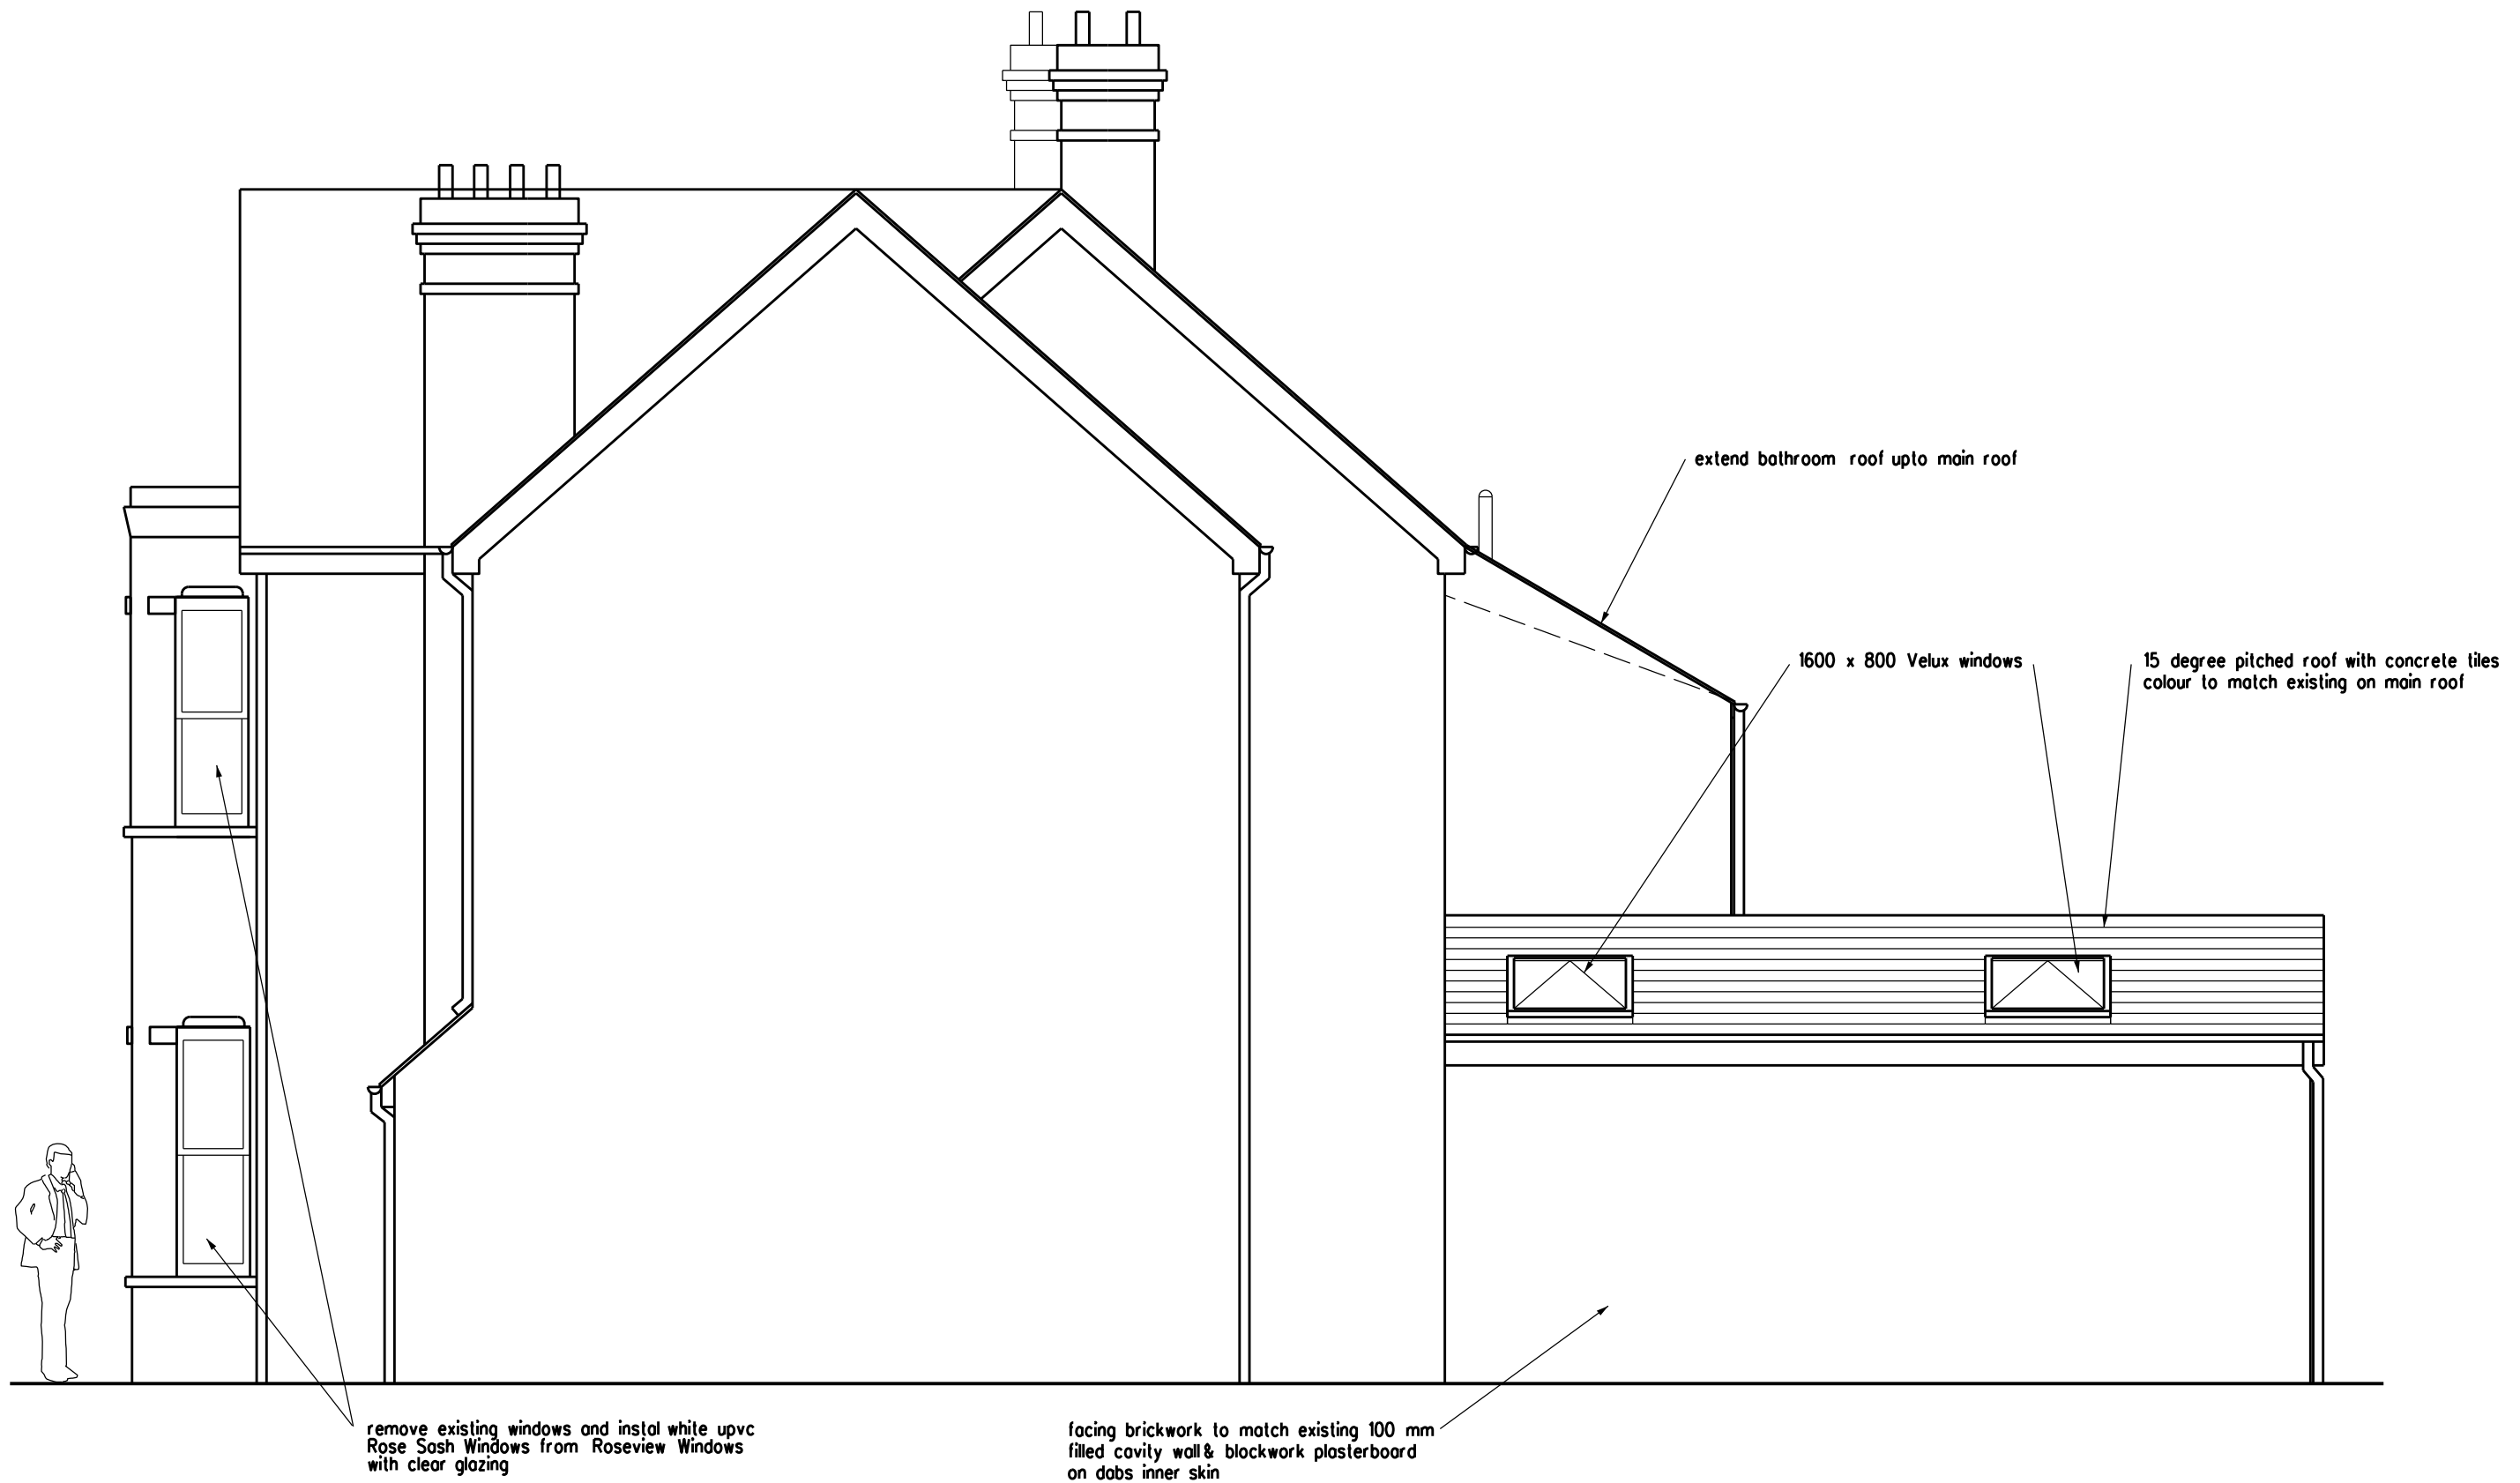


ARCHITECT		REVISION	DATE
TA ARCHITECTS 11 JOYDENS WOOD ROAD BEXLEY KENT DA5 2HS Tel 07905 130591 ta140256@googlemail.com		DRAWING PROPOSED SIDE ELEVATION FACING Nos 129 & 131 DARNLEY ROAD	
JOB PROPOSED SINGLE STOREY REAR EXTENSION & LOFT CONVERSION AT 34 ESSEX ROAD GRAVESEND KENT DA11 0SP		SCALE 1:50 AT A3	DATE JULY 2024
		DRAWING NO. JG/09	