

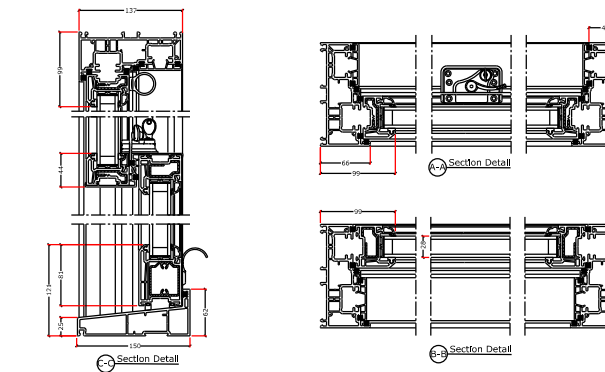


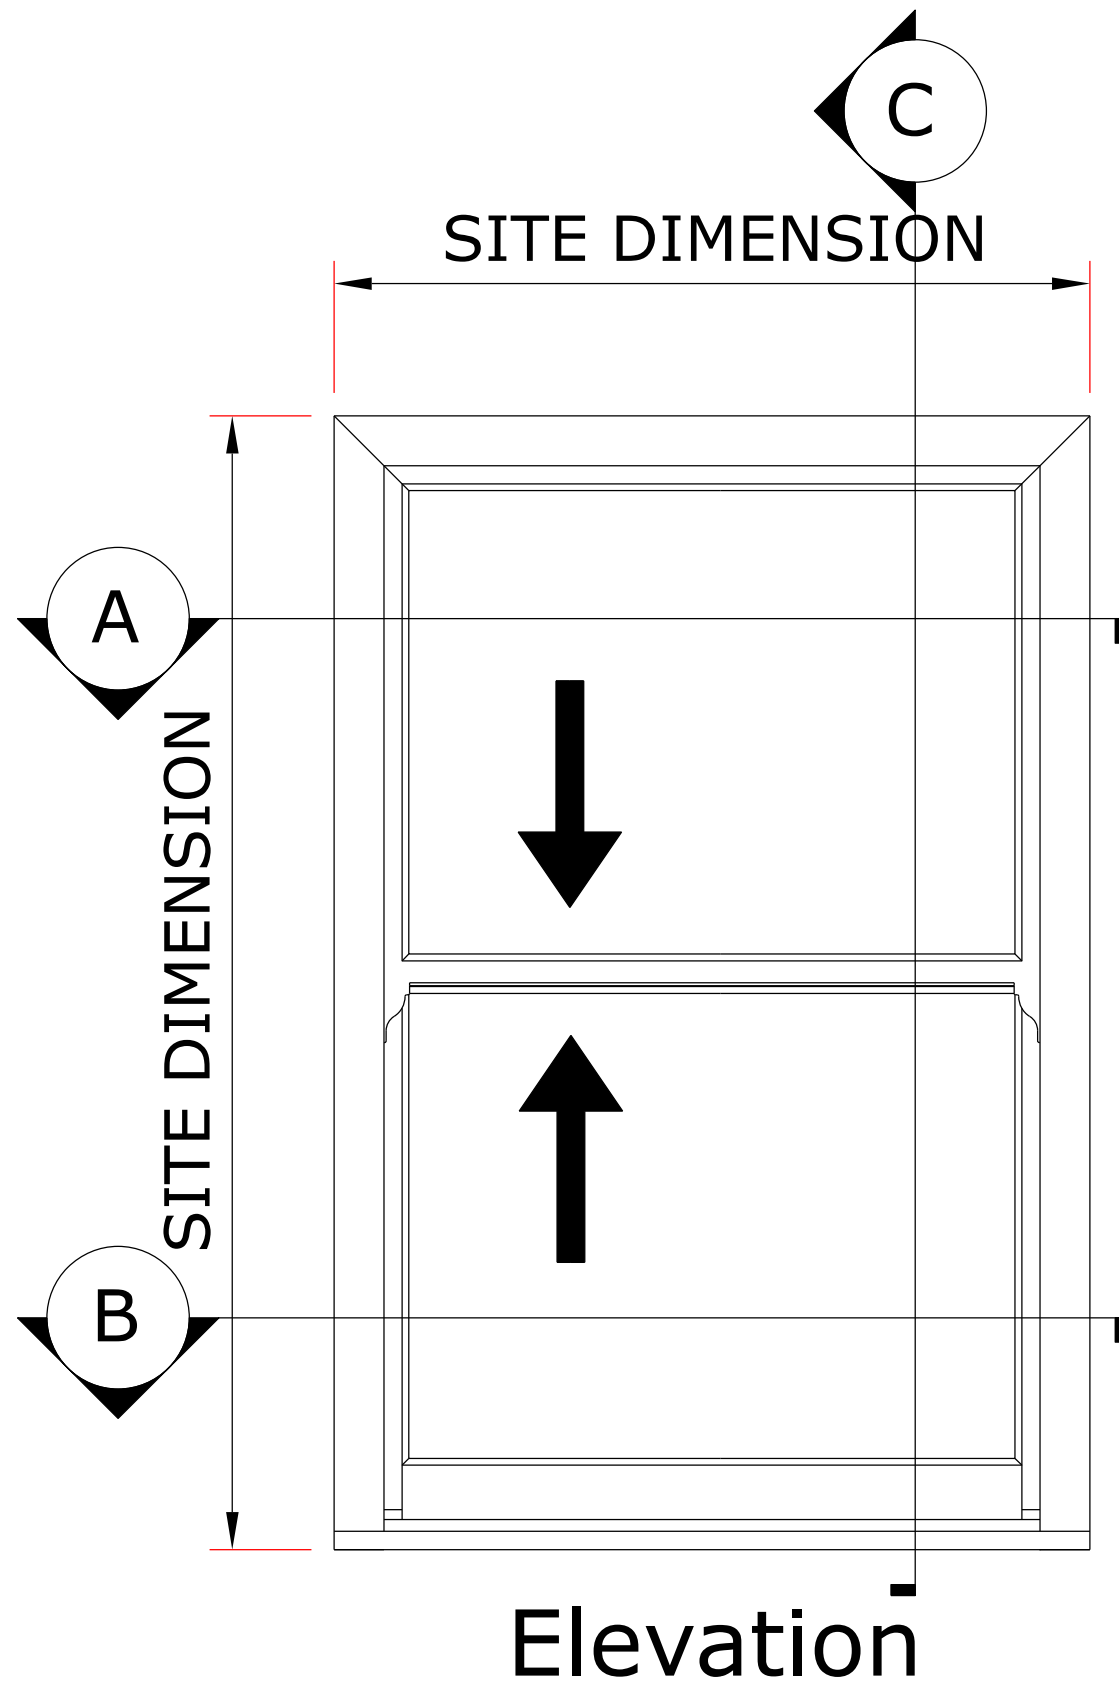

U-value	Energy Rating	Acoustic Reference
1.49 w/m ² k	A	+33 dB

All data are based on standard specifications, and can be altered through use of options.

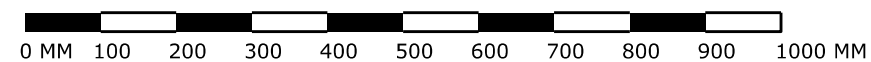

SCALE 1:10

REVISION	DATE
ARCHITECT TA ARCHITECTS 11 JOYDENS WOOD ROAD BEXLEY KENT DA5 2HS Tel 07905 130591 ta140256@googlemail.com	
JOB PROPOSED SINGLE STOREY REAR EXTENSION & LOFT CONVERSION AT 34 ESSEX ROAD GRAVESEND KENT DA11 0SP	
DRAWING PROPOSED SASH WINDOW DETAILS	
SCALE 1:10 AT A3	DATE DEC 2024
DRAWING NO. JG/15	