


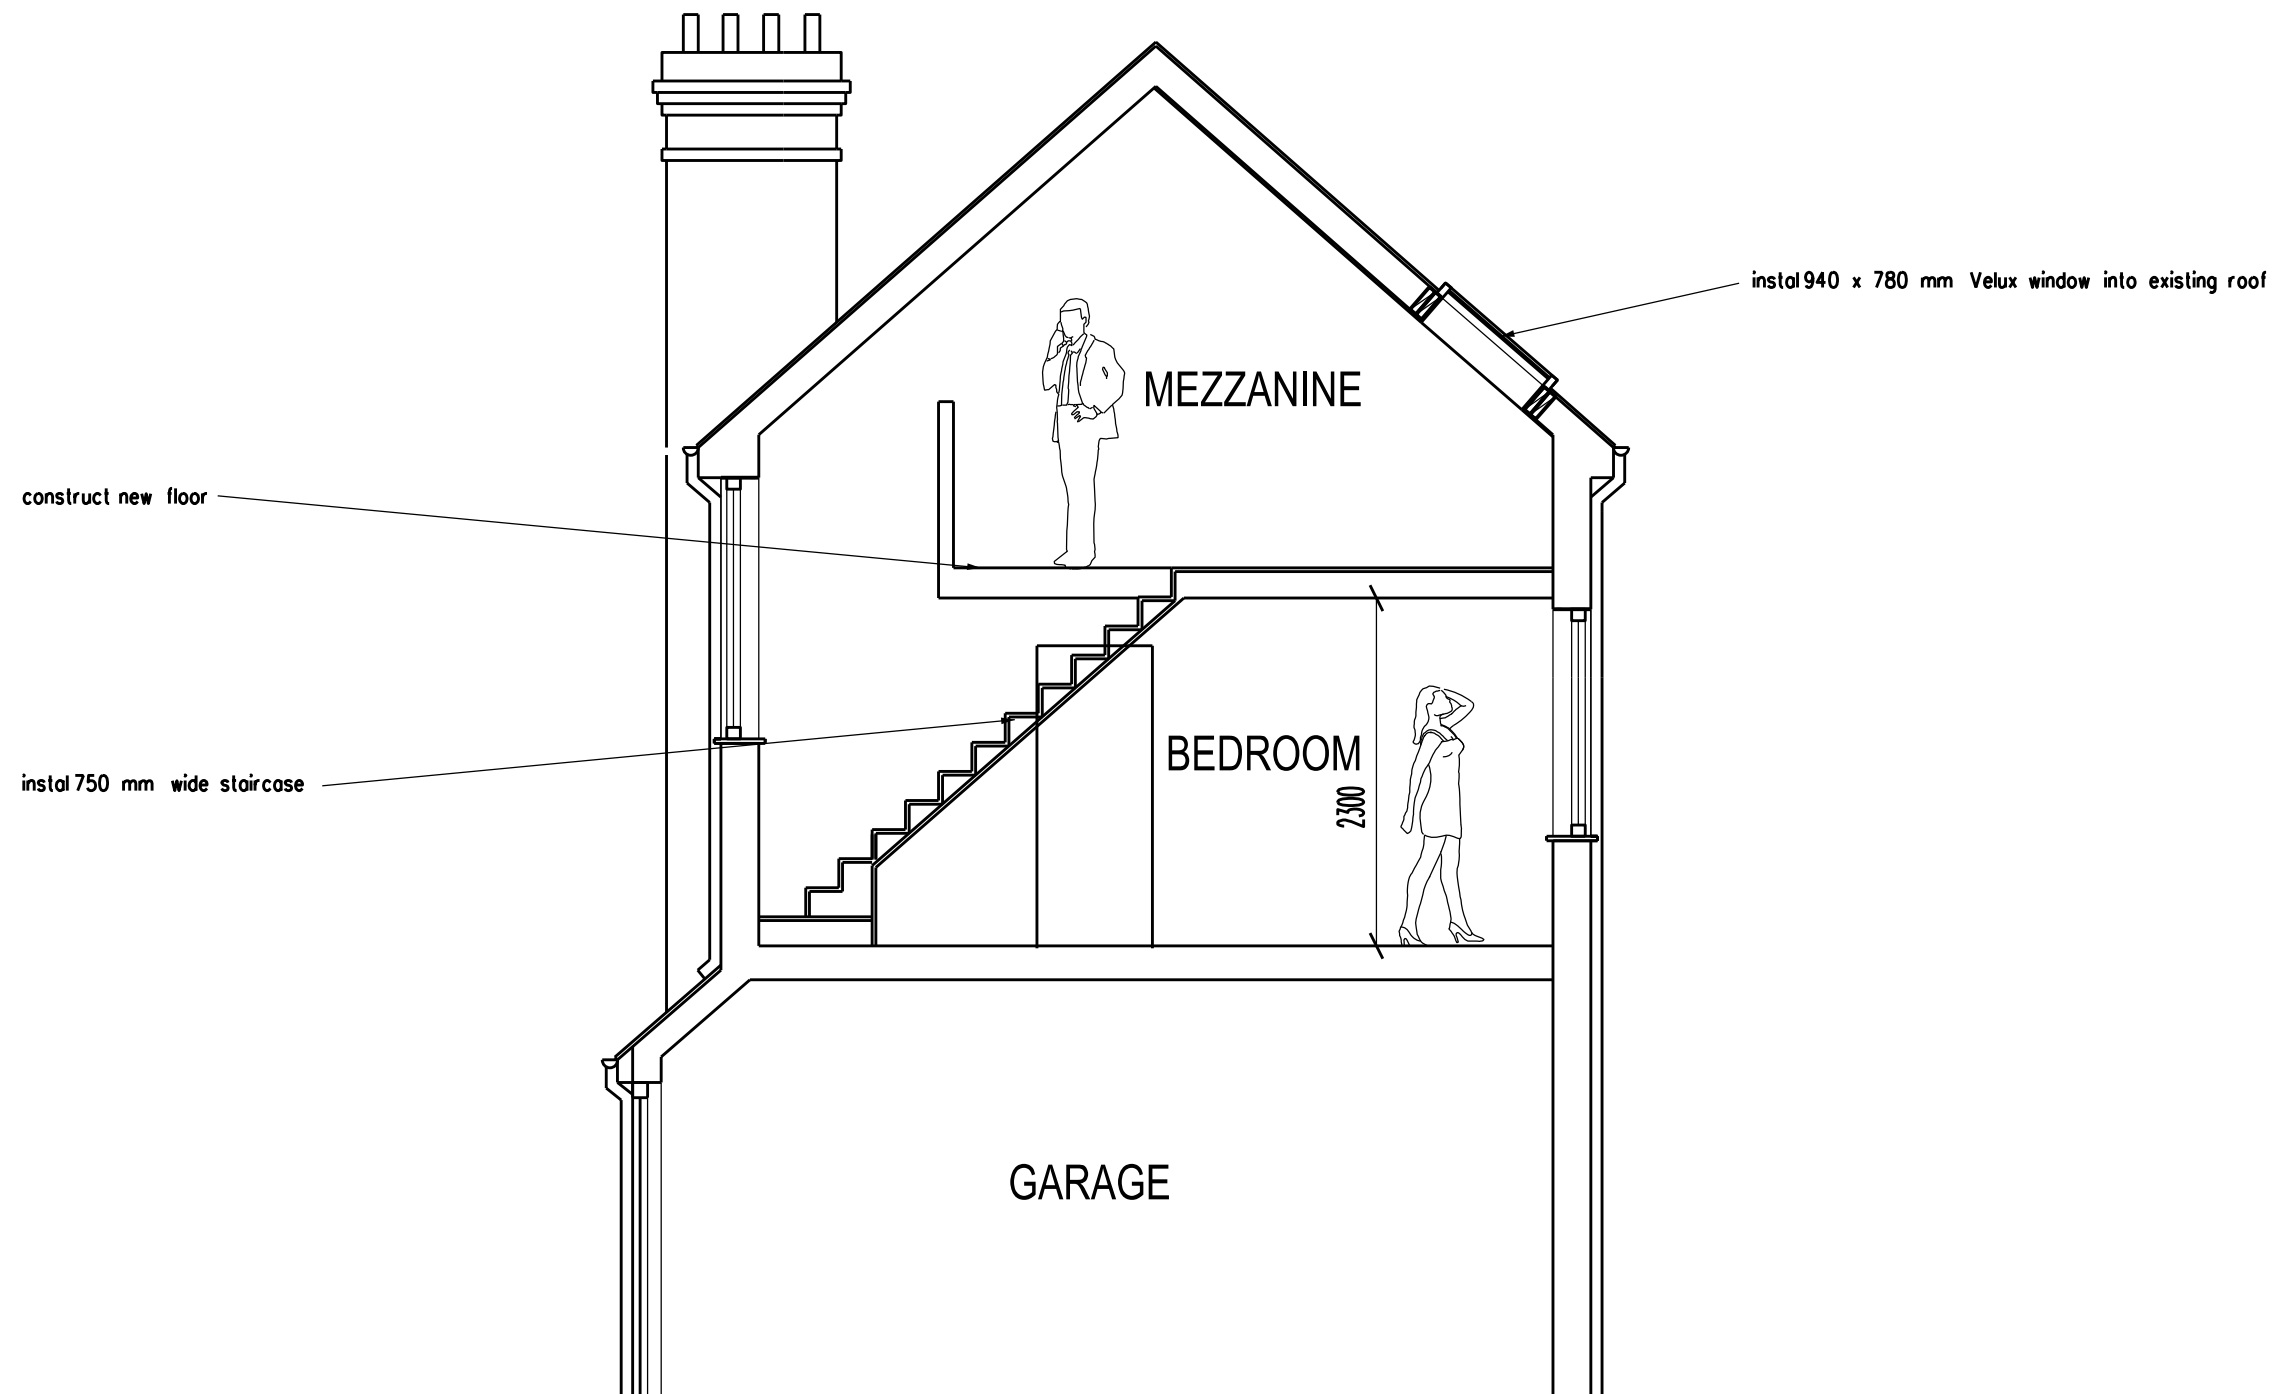

REVISION	DATE
ARCHITECT TA ARCHITECTS 11 JOYDENS WOOD ROAD BEXLEY KENT DA5 2HS Tel 07905 130591 ta140256@gmail.com	
JOB PROPOSED SINGLE STOREY REAR EXTENSION & LOFT CONVERSION AT 34 ESSEX ROAD GRAVESEND KENT DA11 0SP	
DRAWING SECTION C-C	
SCALE 1:50 AT A3	DATE SEP 2024
DRAWING NO. JG/13	

