



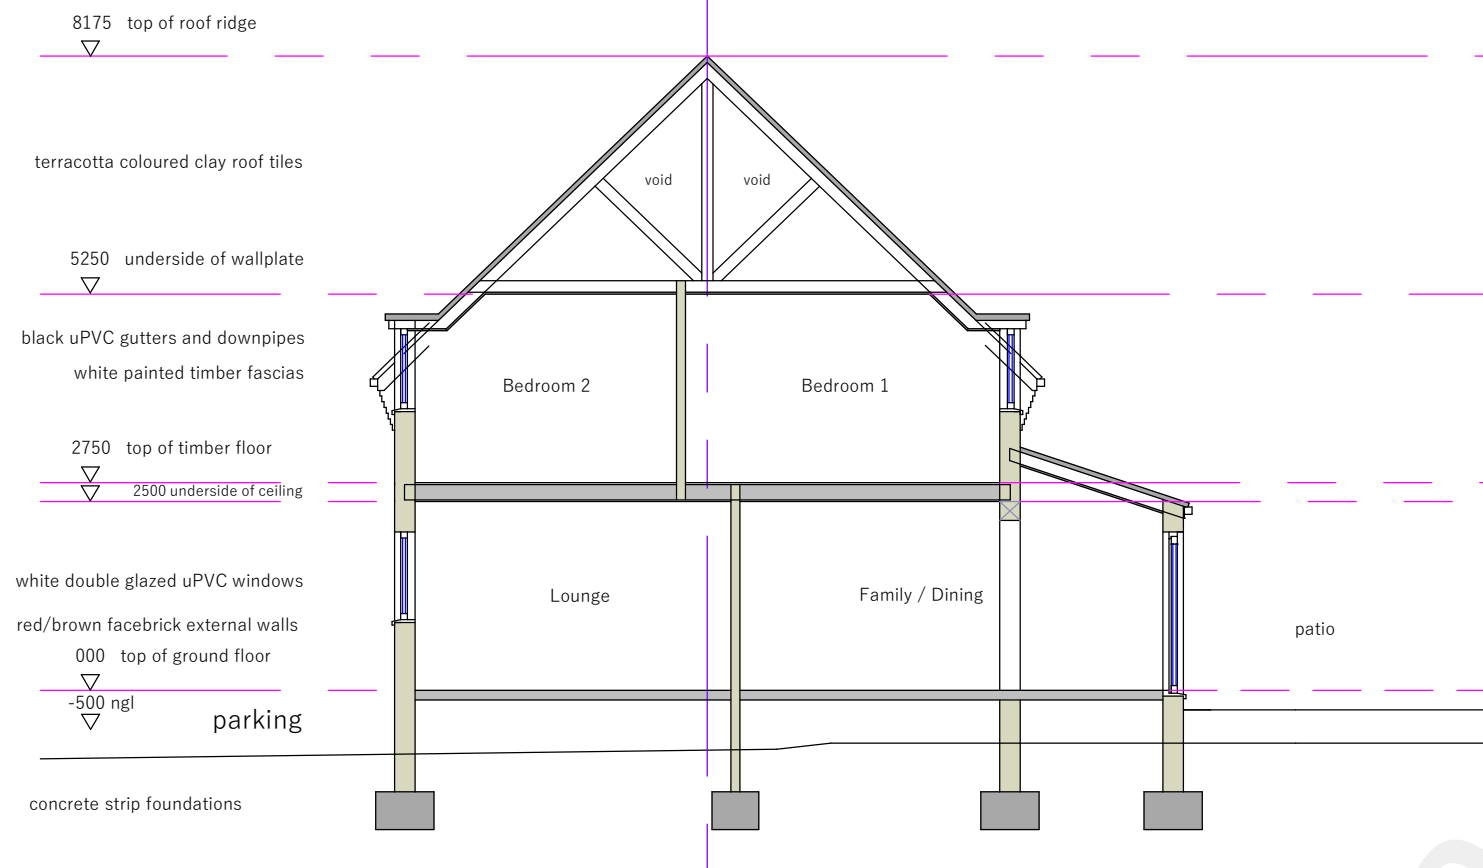


0 Section A - A
(existing)

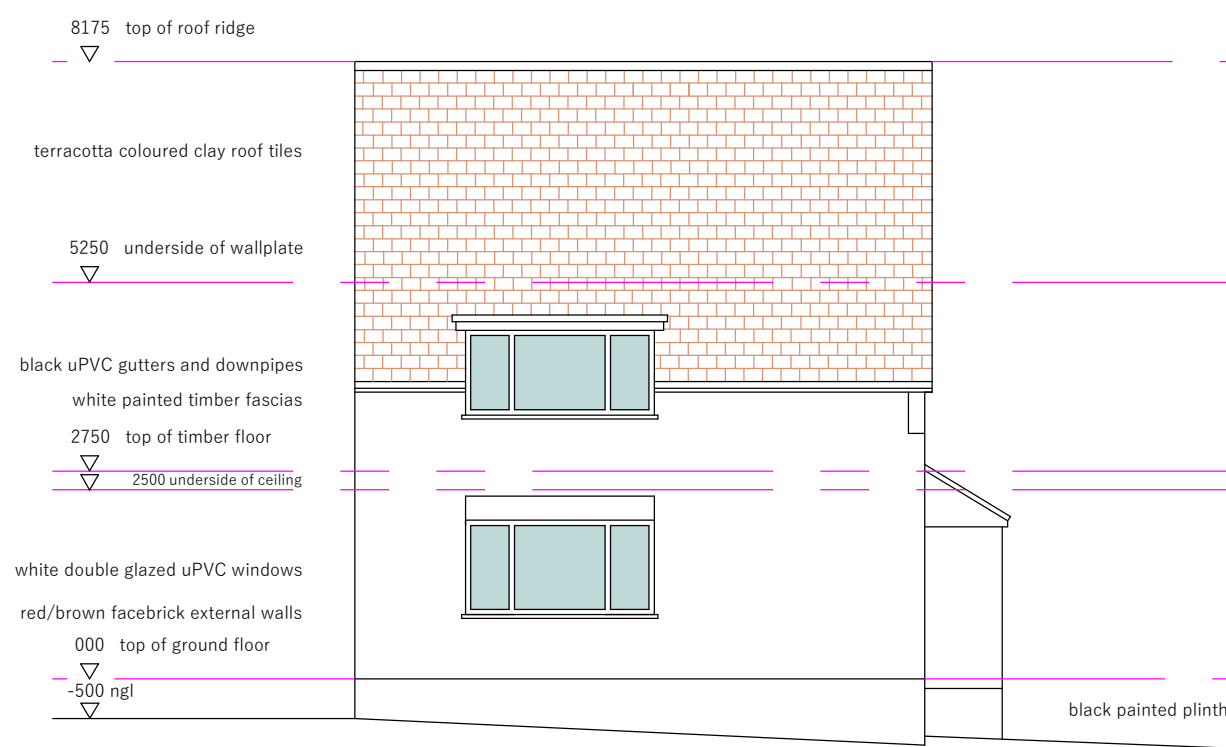

0 North Elevation



0 South Elevation


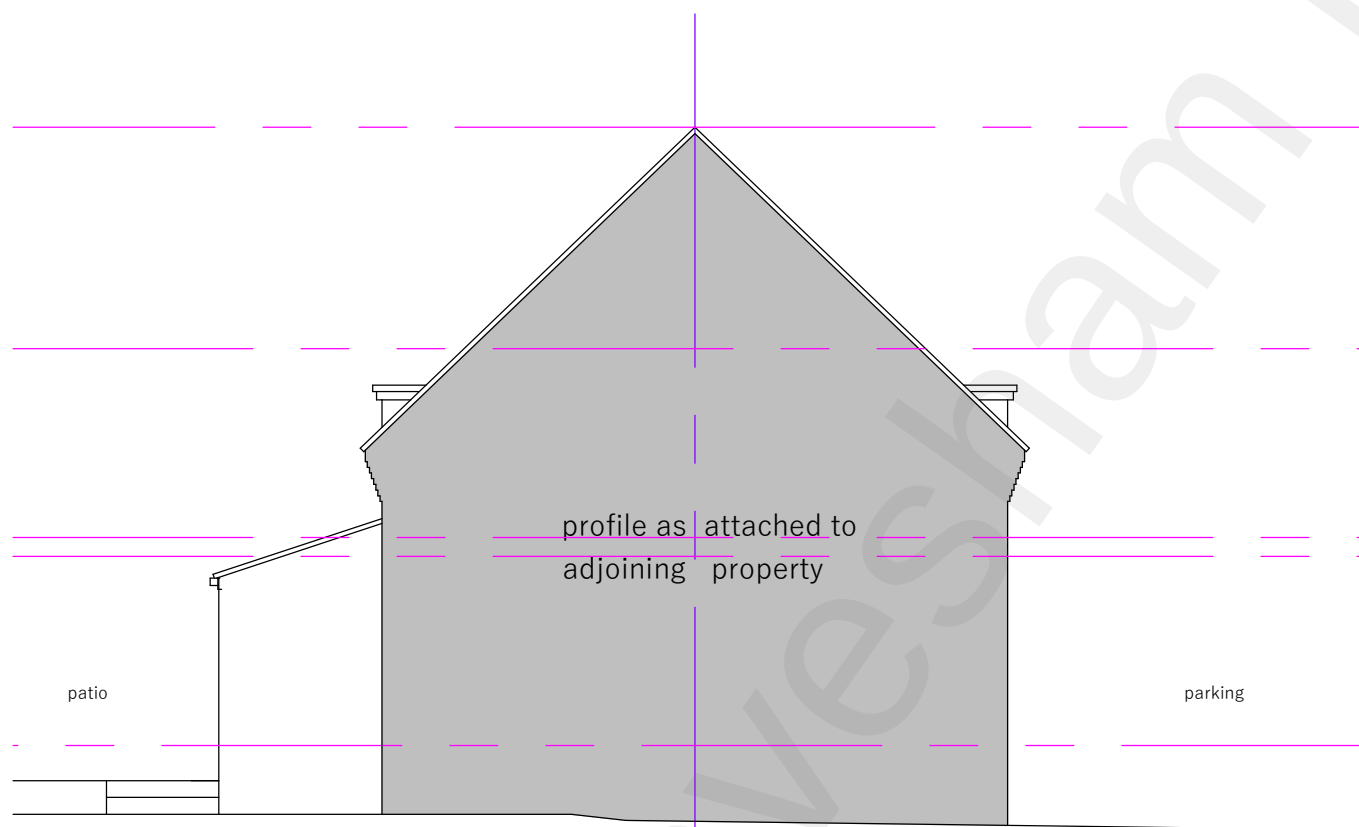


0 East Elevation



0 West Elevation

0 Existing Elevations

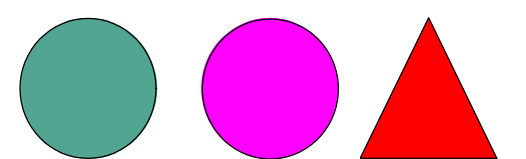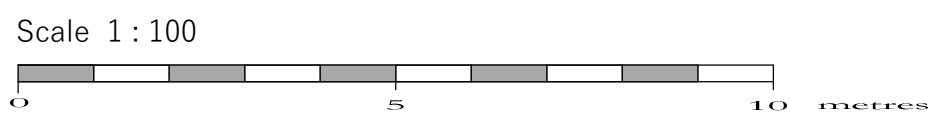

**CHRISTOPHER
COWLEY AND
ASSOCIATES**

079-86340719

c.cowley@tiscali.co.uk

PROJECT

House Adams

PROJEK

No 91 St Dunstan's Drive, Gravesend DA12 4BJ

Double Storey Side and Part Single Storey Rear Extension