
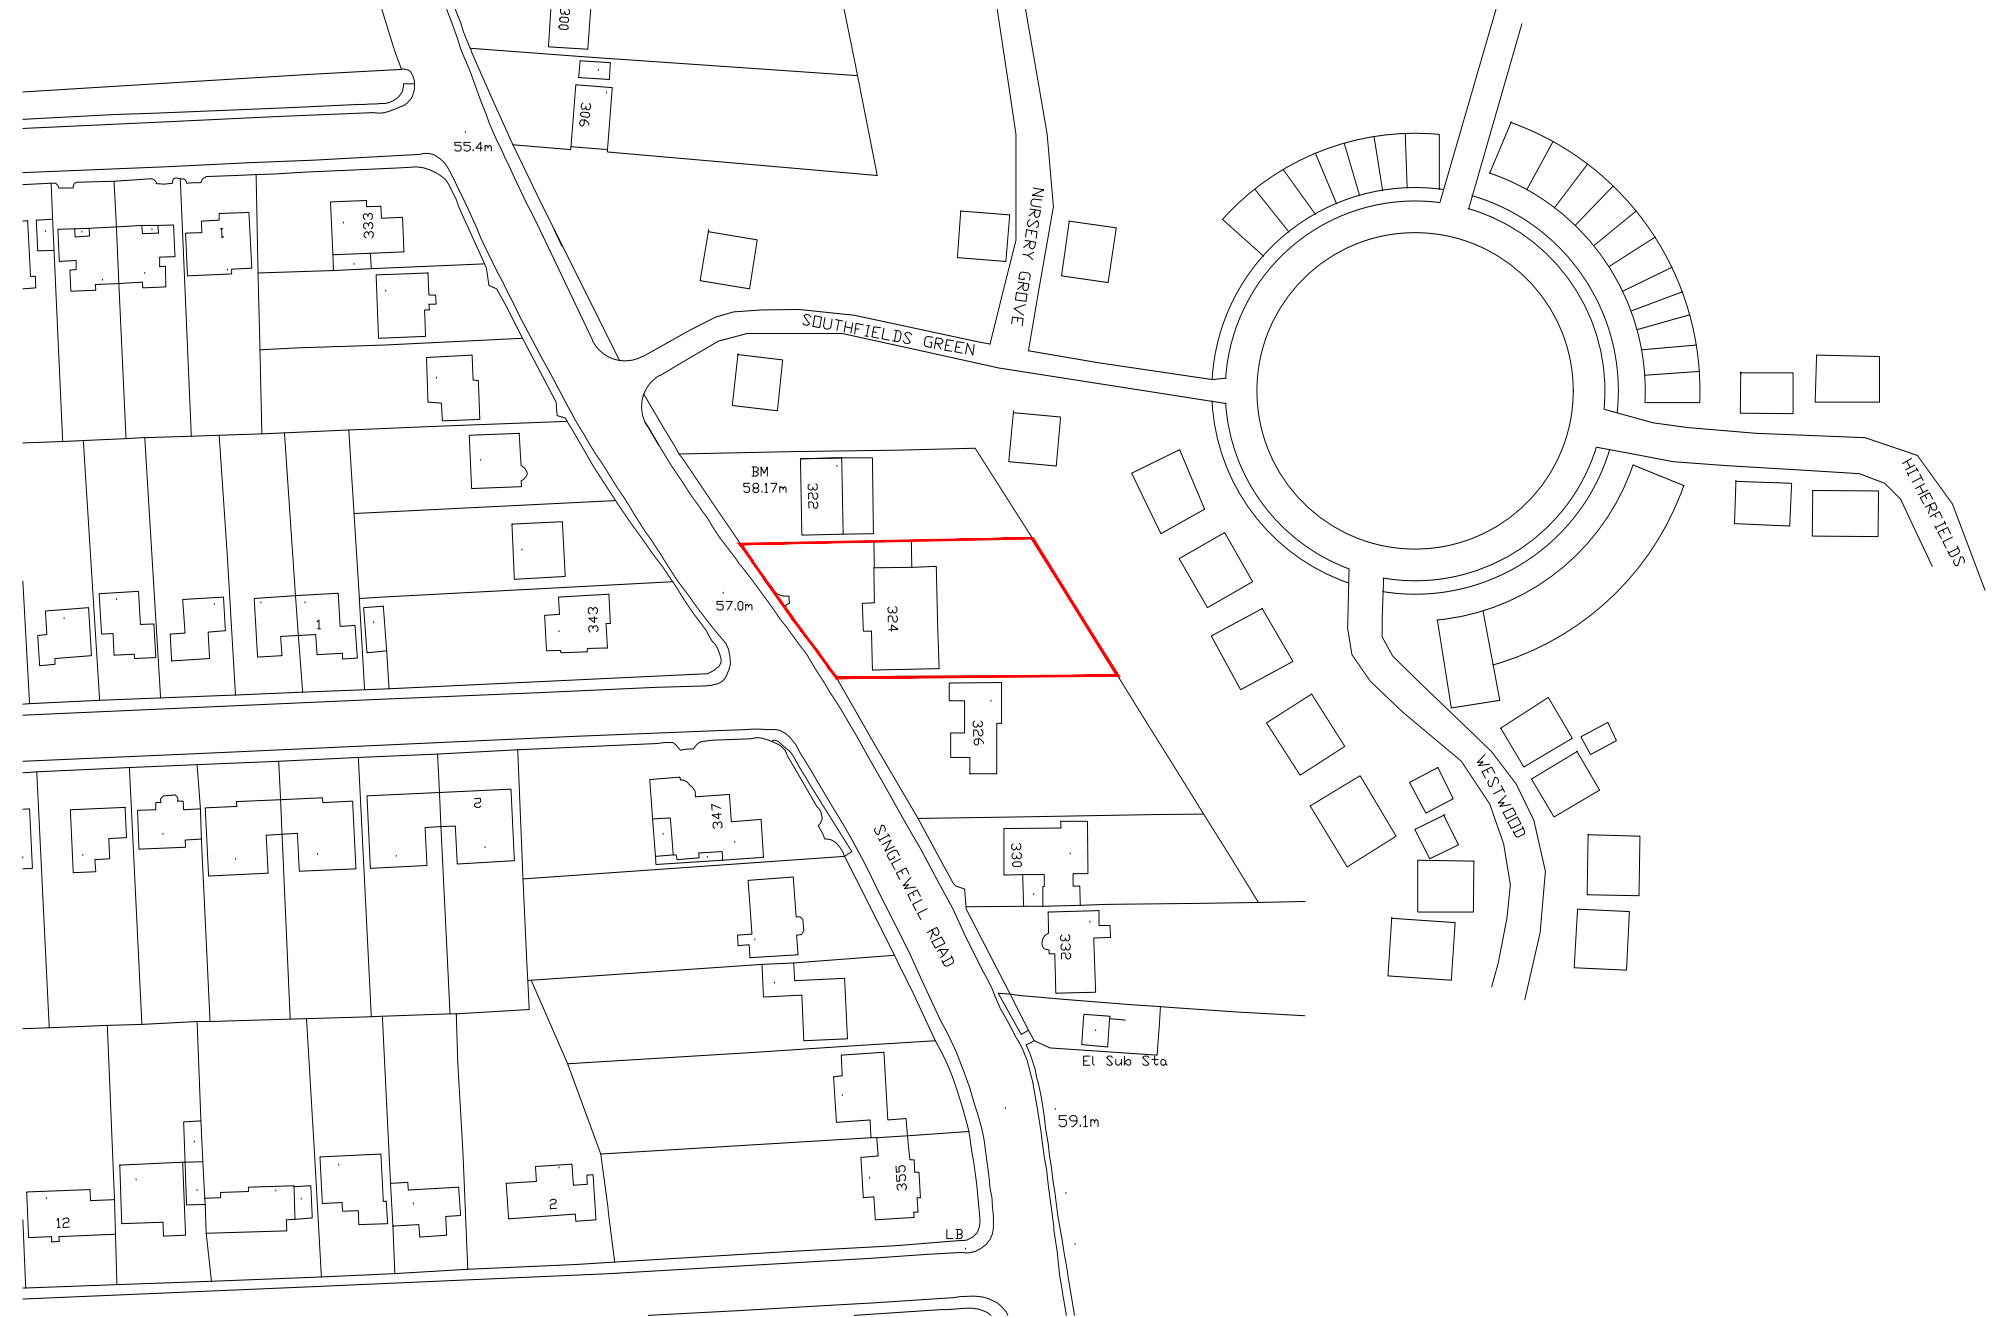


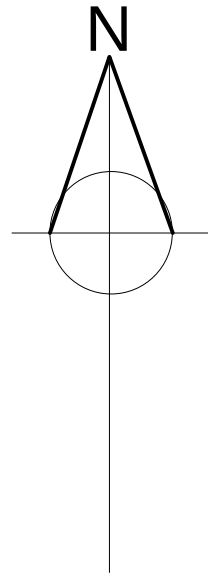

Conservatory and rear garage extension 324, Singlewel Road Gravesend DA11 7RZ			EXISTING LOCATION PLAN	2020.01
Scale: 1:1250@A3	Date: July 20			Dwg.No: 01