


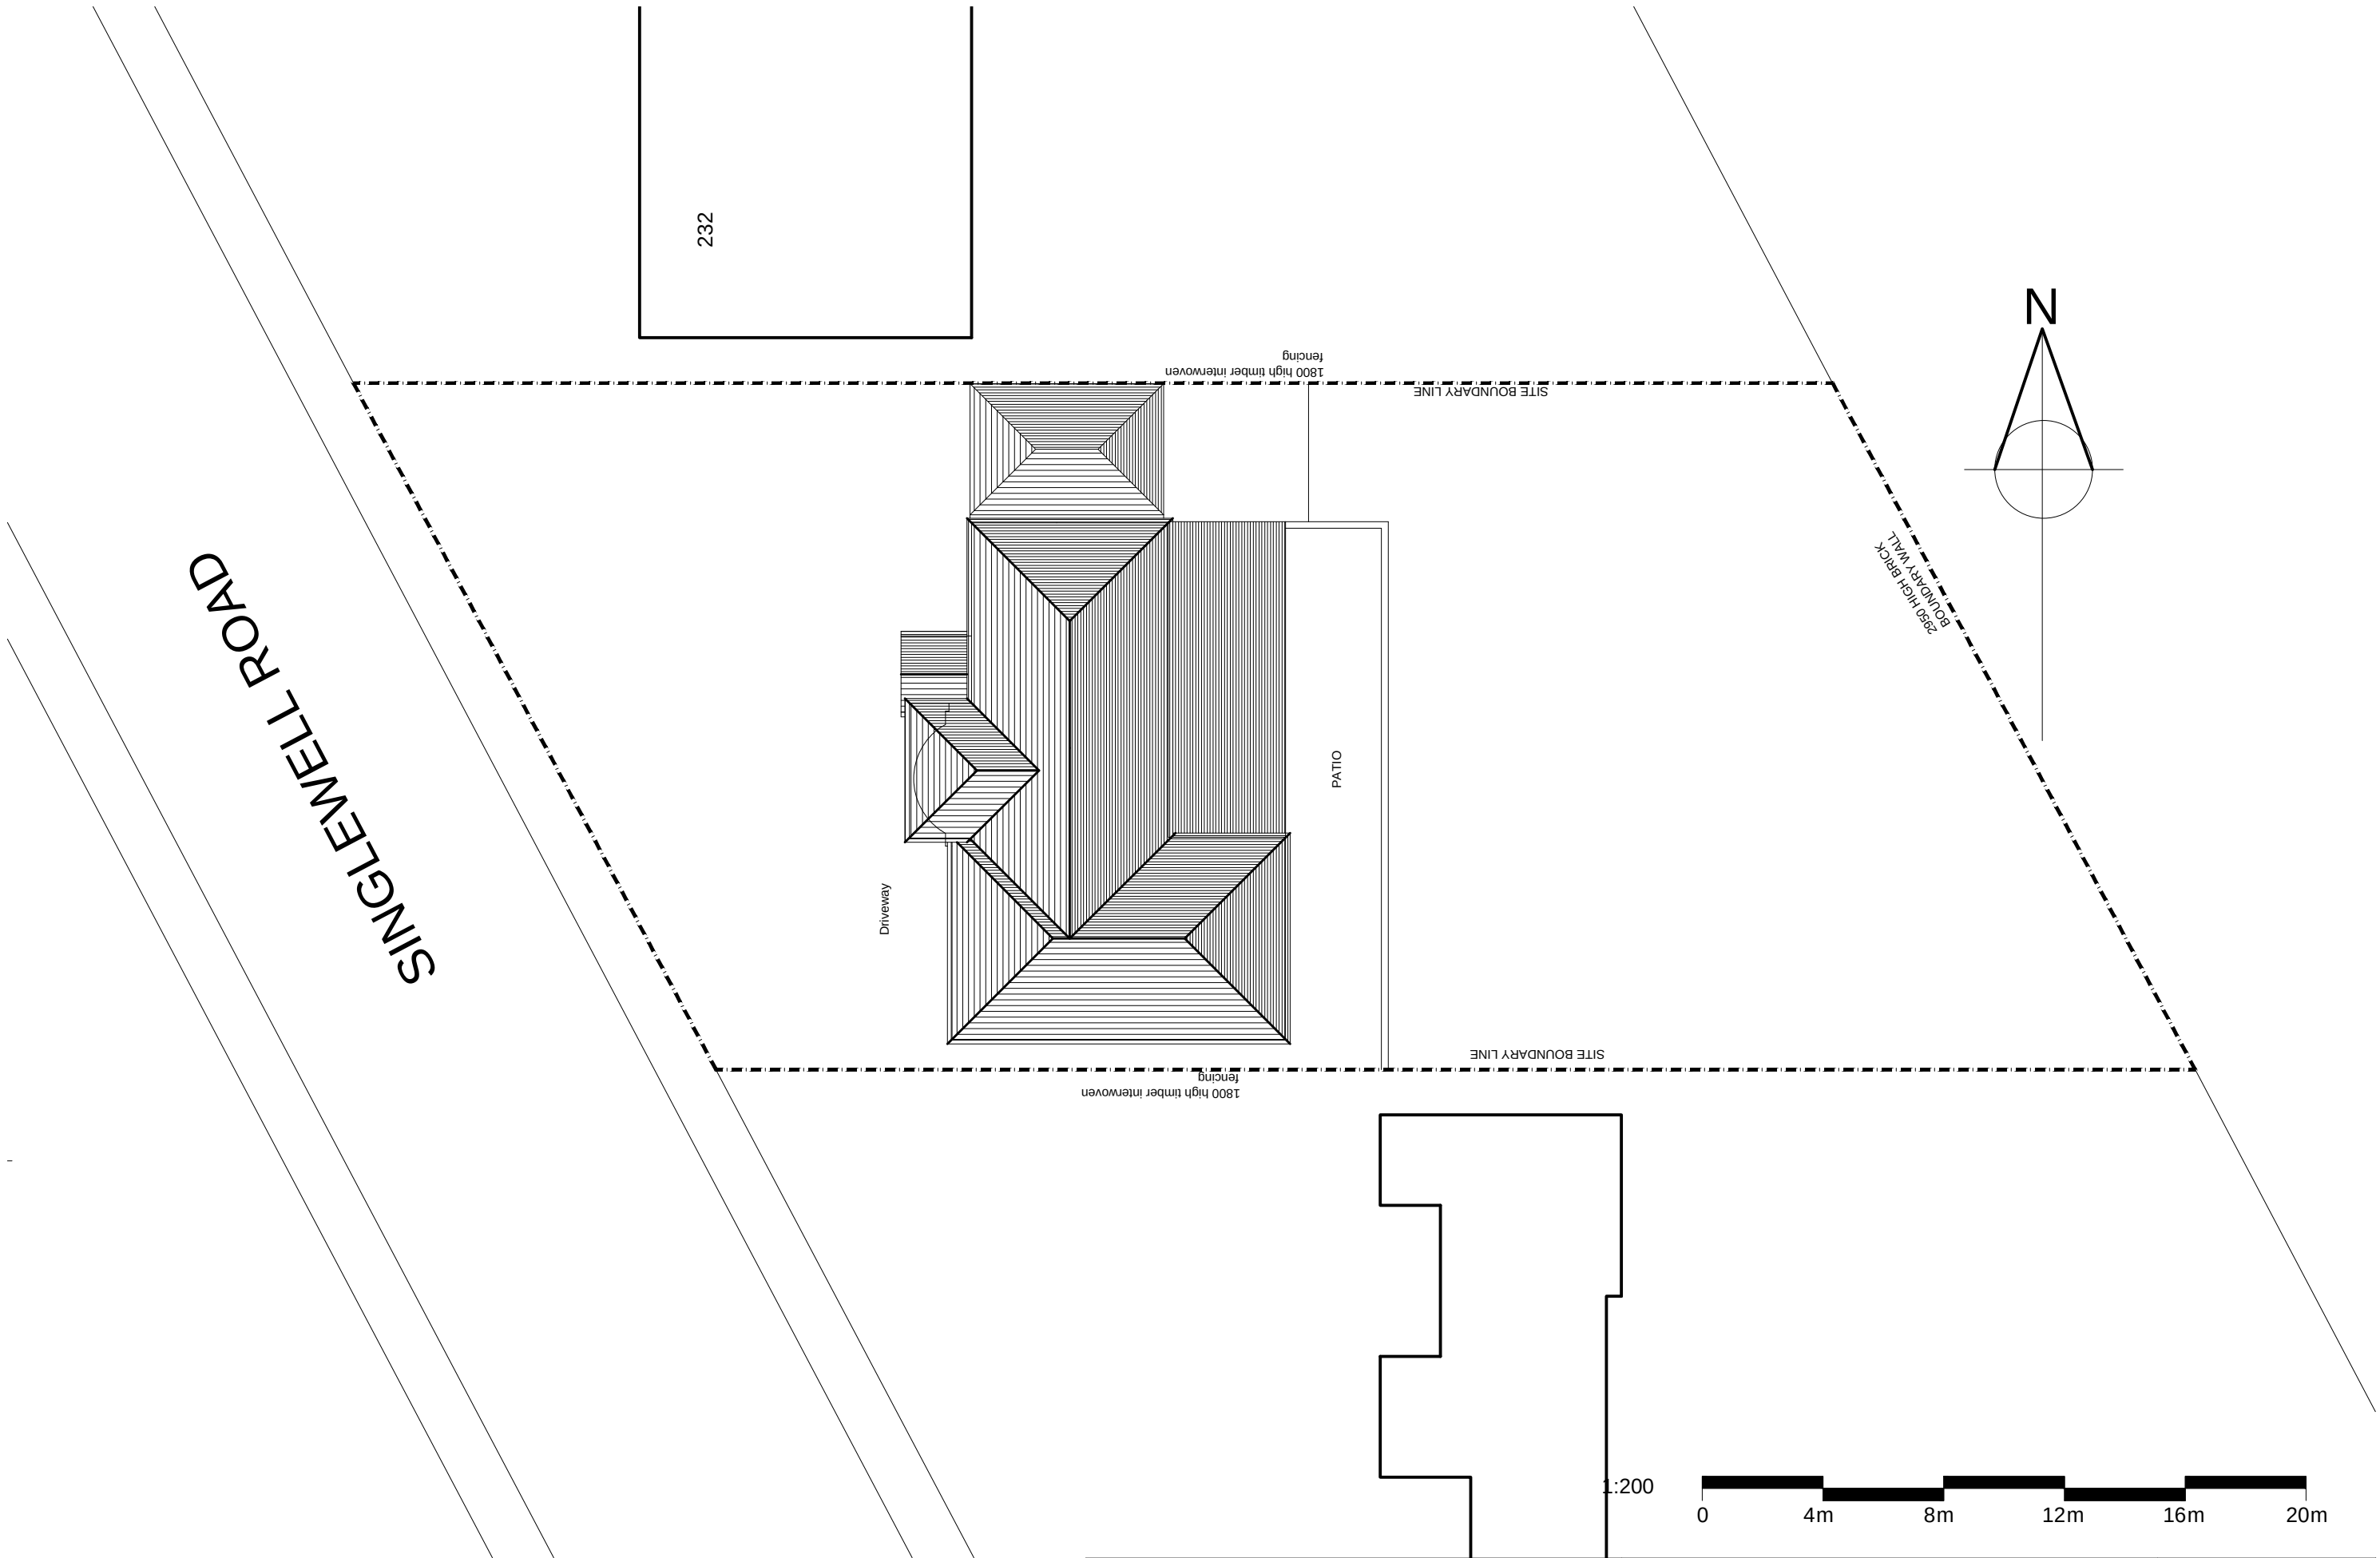

Conservatory and rear garage extension 324, Singlewell Road Gravesend DA11 7RZ			EXISTING BLOCK PLAN		2020.01
Scale: 1:200@A3	Date: July 20				Dwg.No: 02