



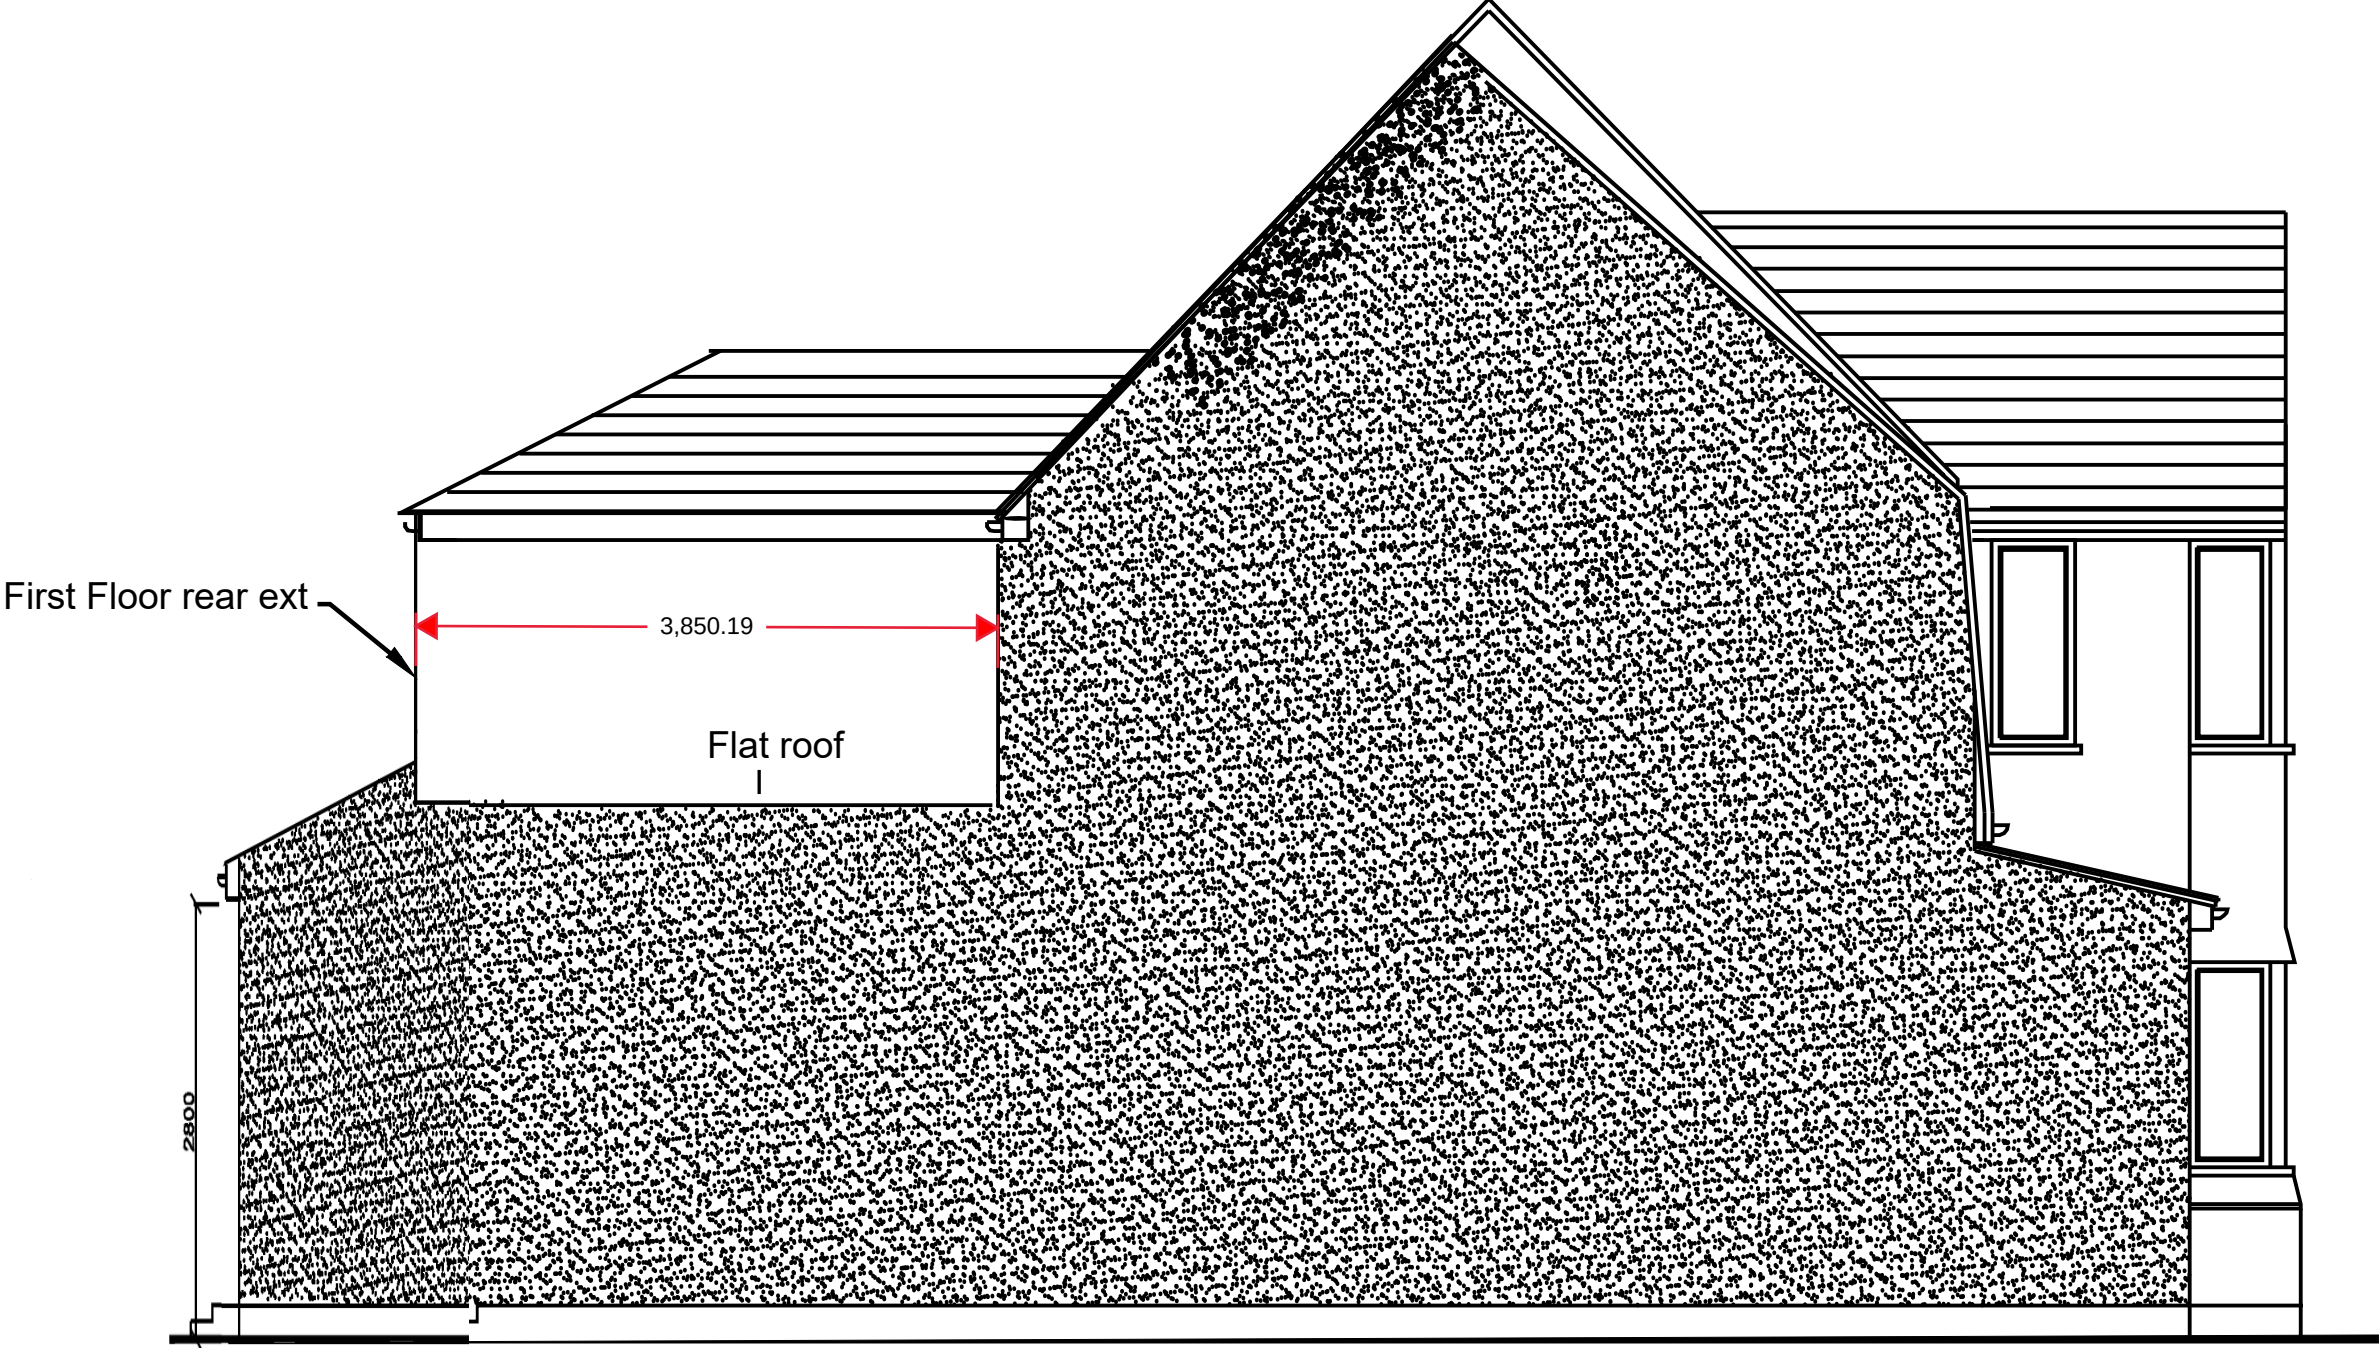

PROPOSED SIDE ELEVATION

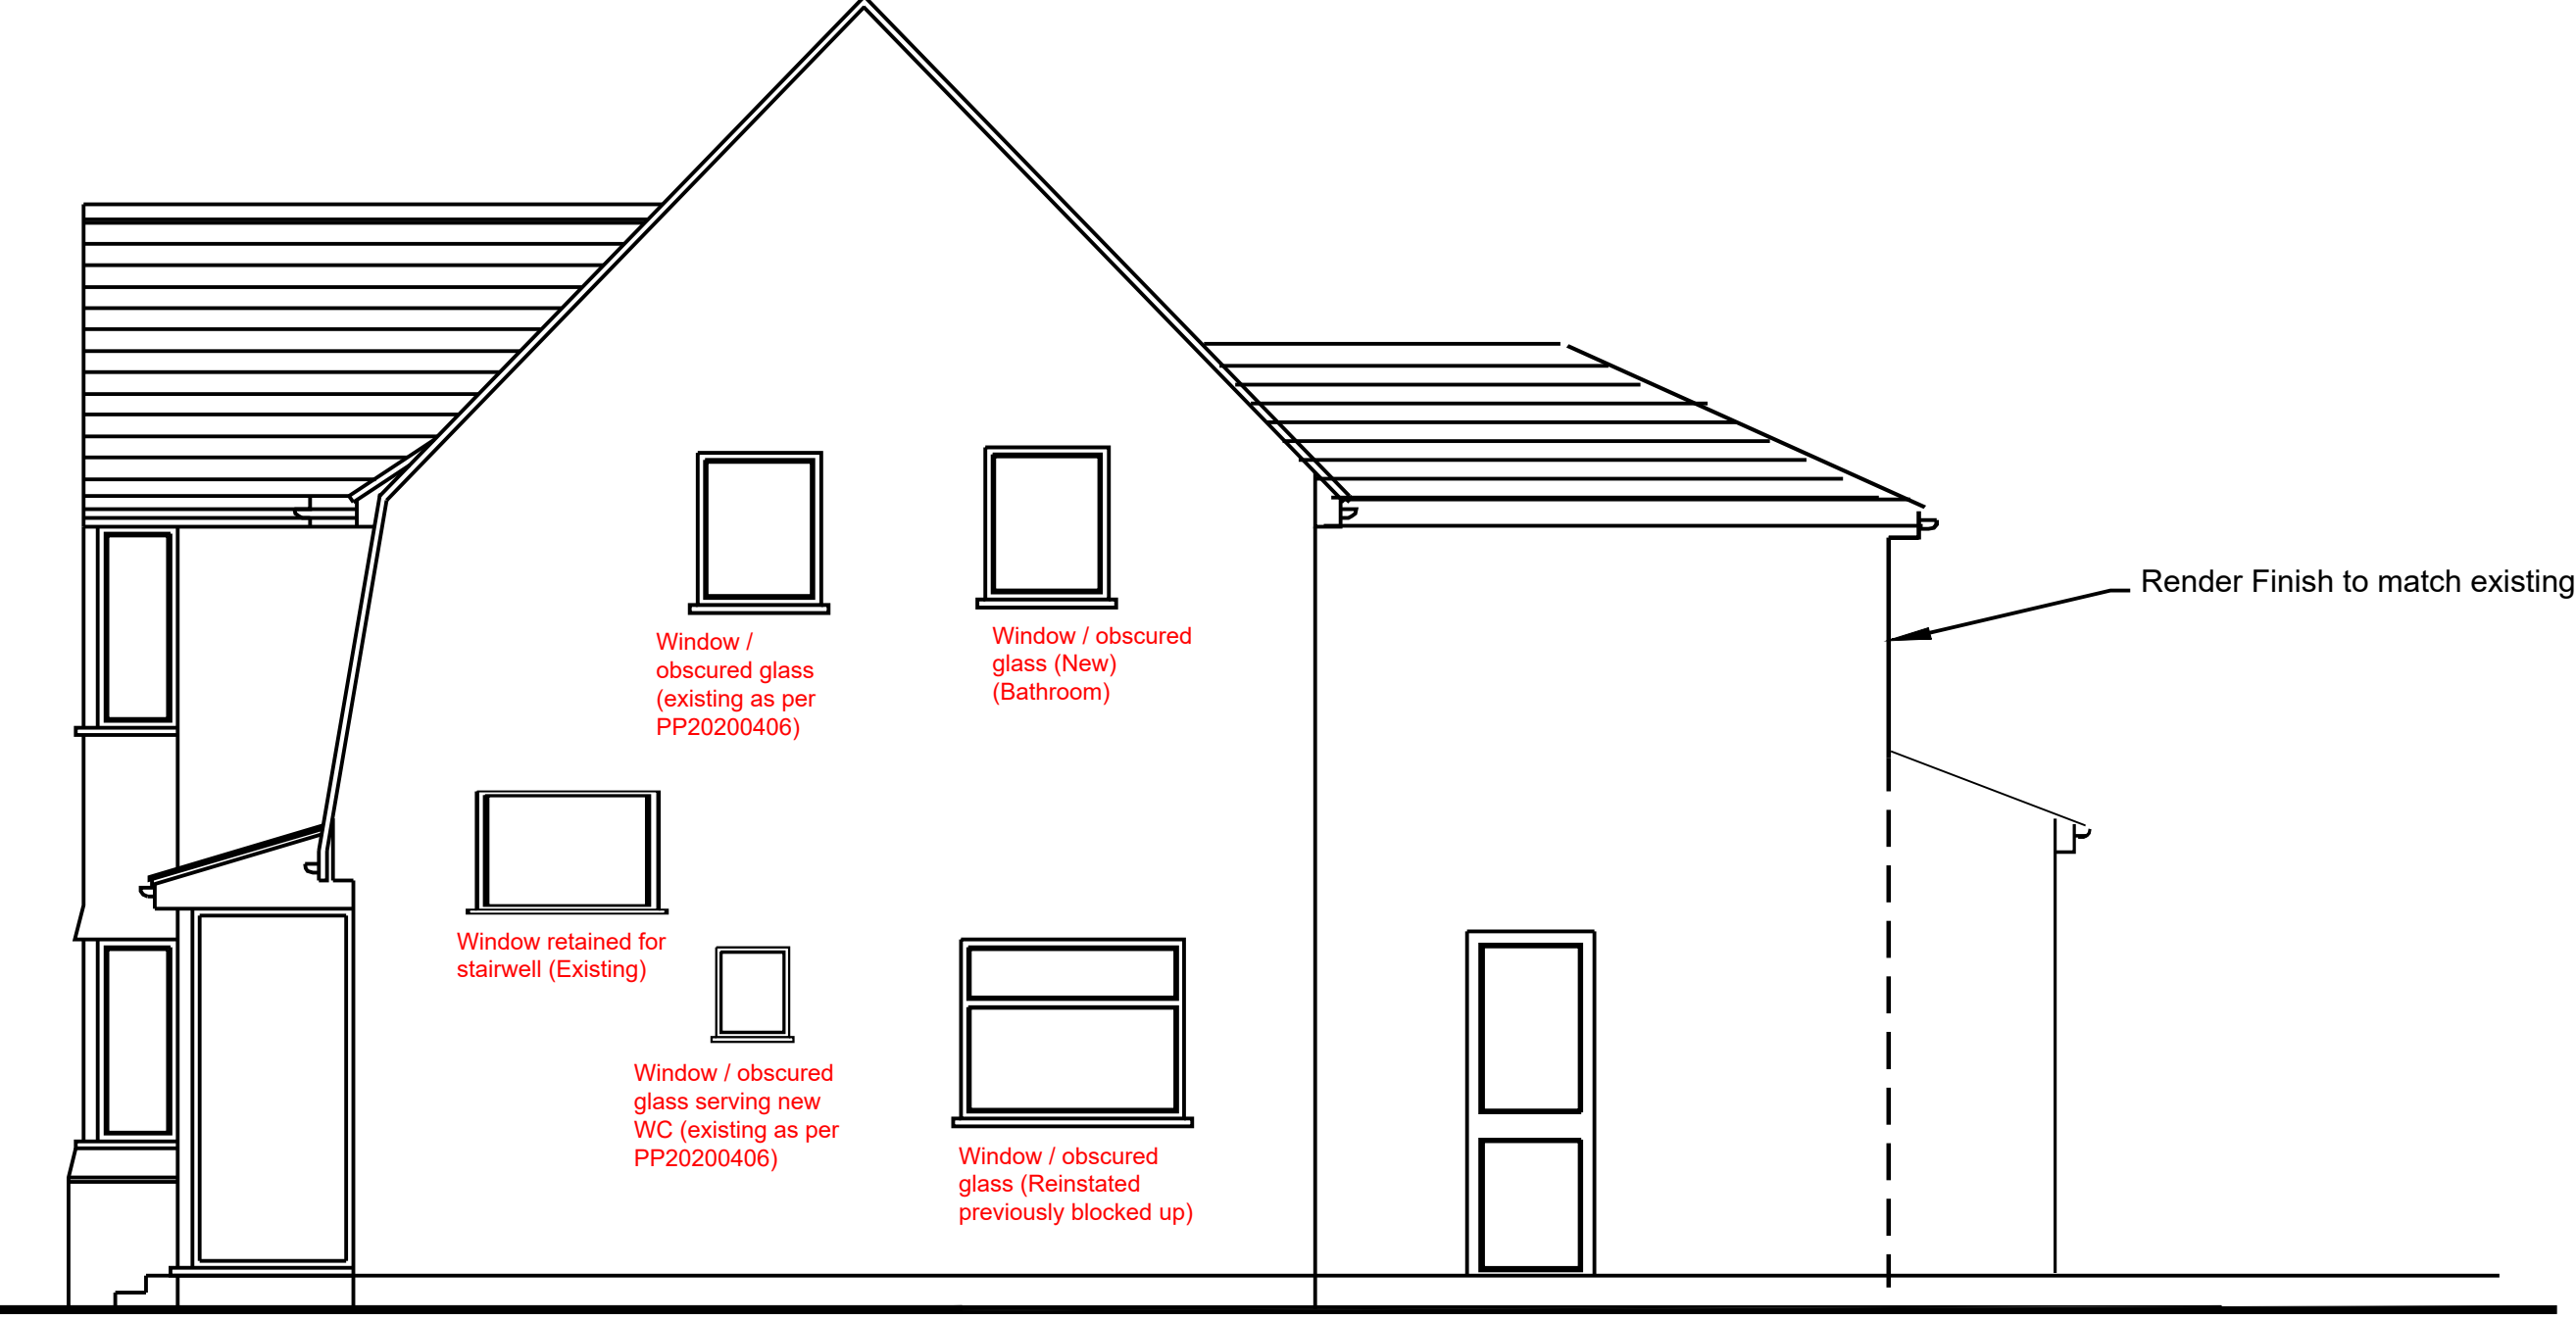


PROPOSED SIDE ELEVATION



PROPOSED FRONT ELEVATION



PROPOSED REAR ELEVATION

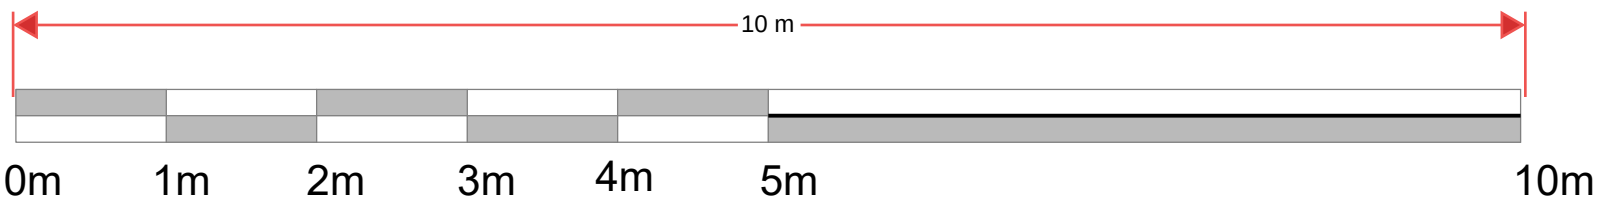

SCALE BAR

NOTES	
- DO NOT SCALE FROM THIS DRAWING. - ALL DIMENSIONS MUST BE CHECKED ON SITE.	
project	FIRST FLOOR REAR EXTENSION
	10 BRENCHLEY AVENUE
	GRAVESEND, KENT, DA11 7RQ
title	PROPOSED FLOOR PLANS
scales	1:50@A1