
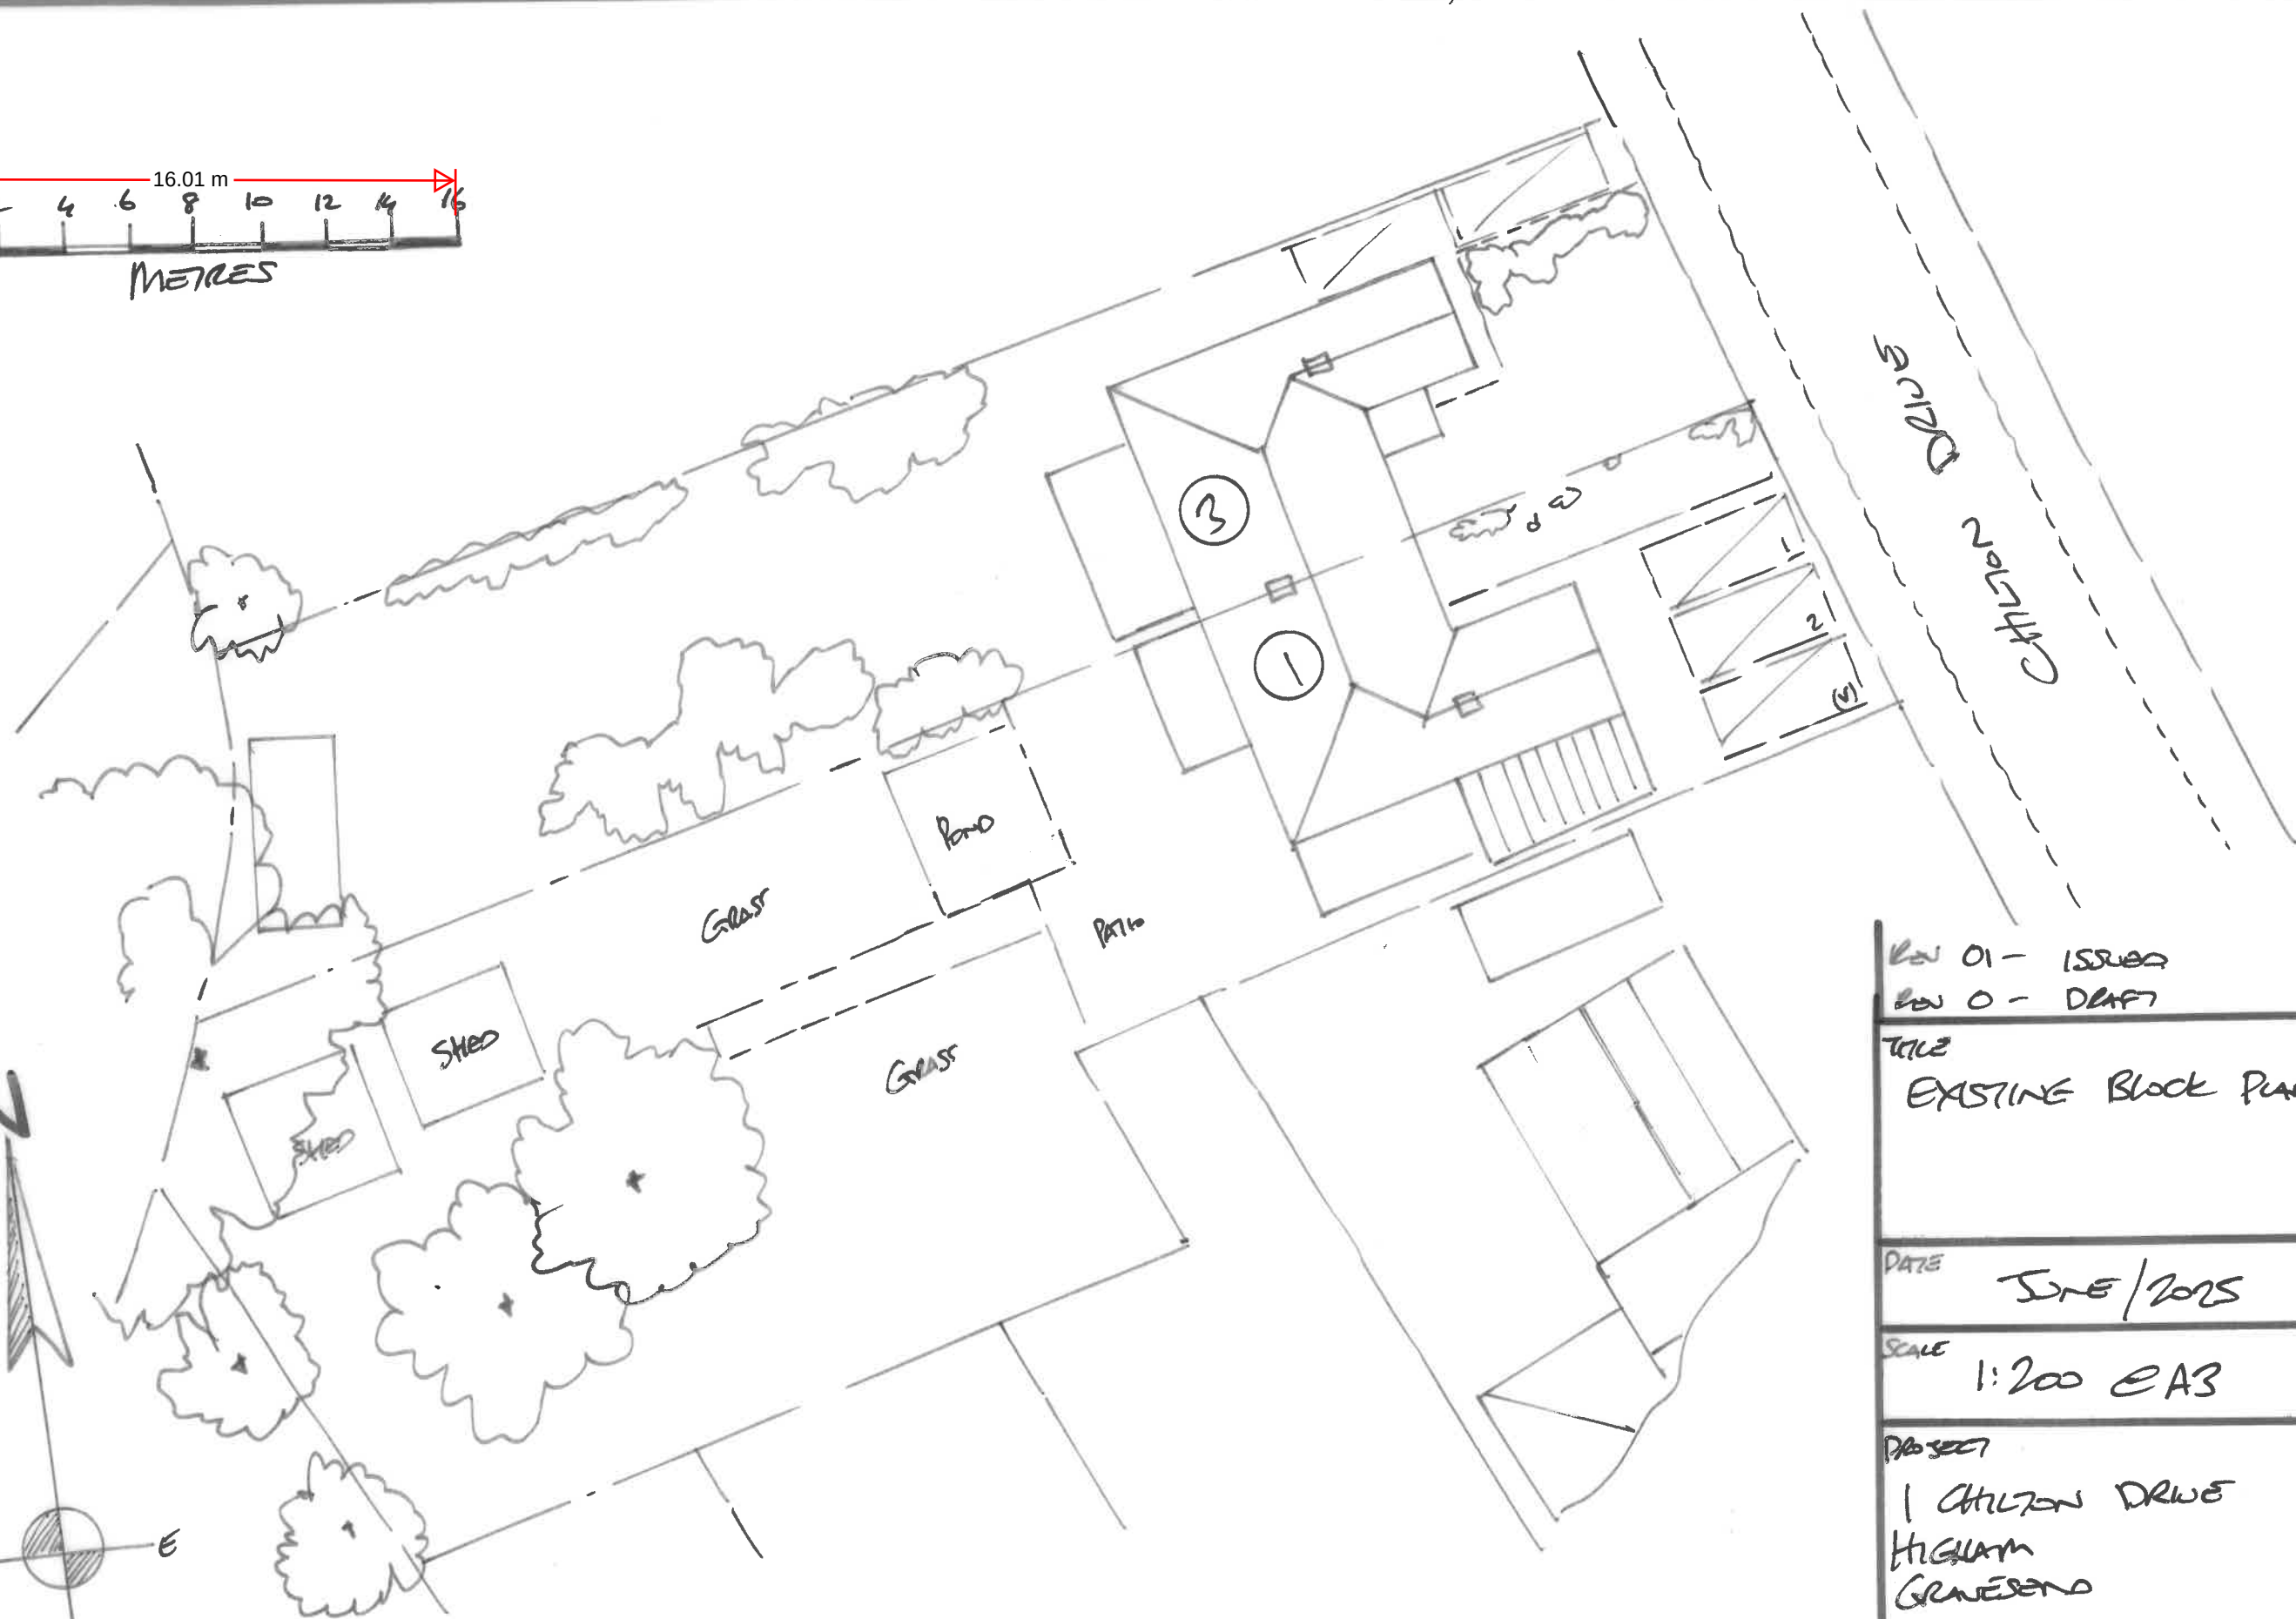


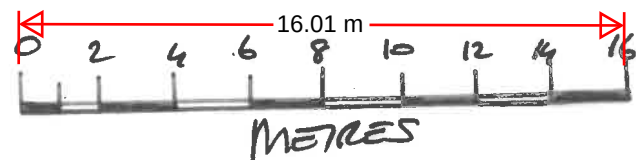

REV 01 - ISSUED
REV 0 - DRAFT

TITLE
EXISTING BLOCK PLAN

DATE
JUNE/2015

SCALE
1:200 @ A3

PROJECT
1 CHILTON DRIVE
HIGHAM
GRAVESEND
KEN7

DRAWING
DKM / 7822 / 02
REV 01